



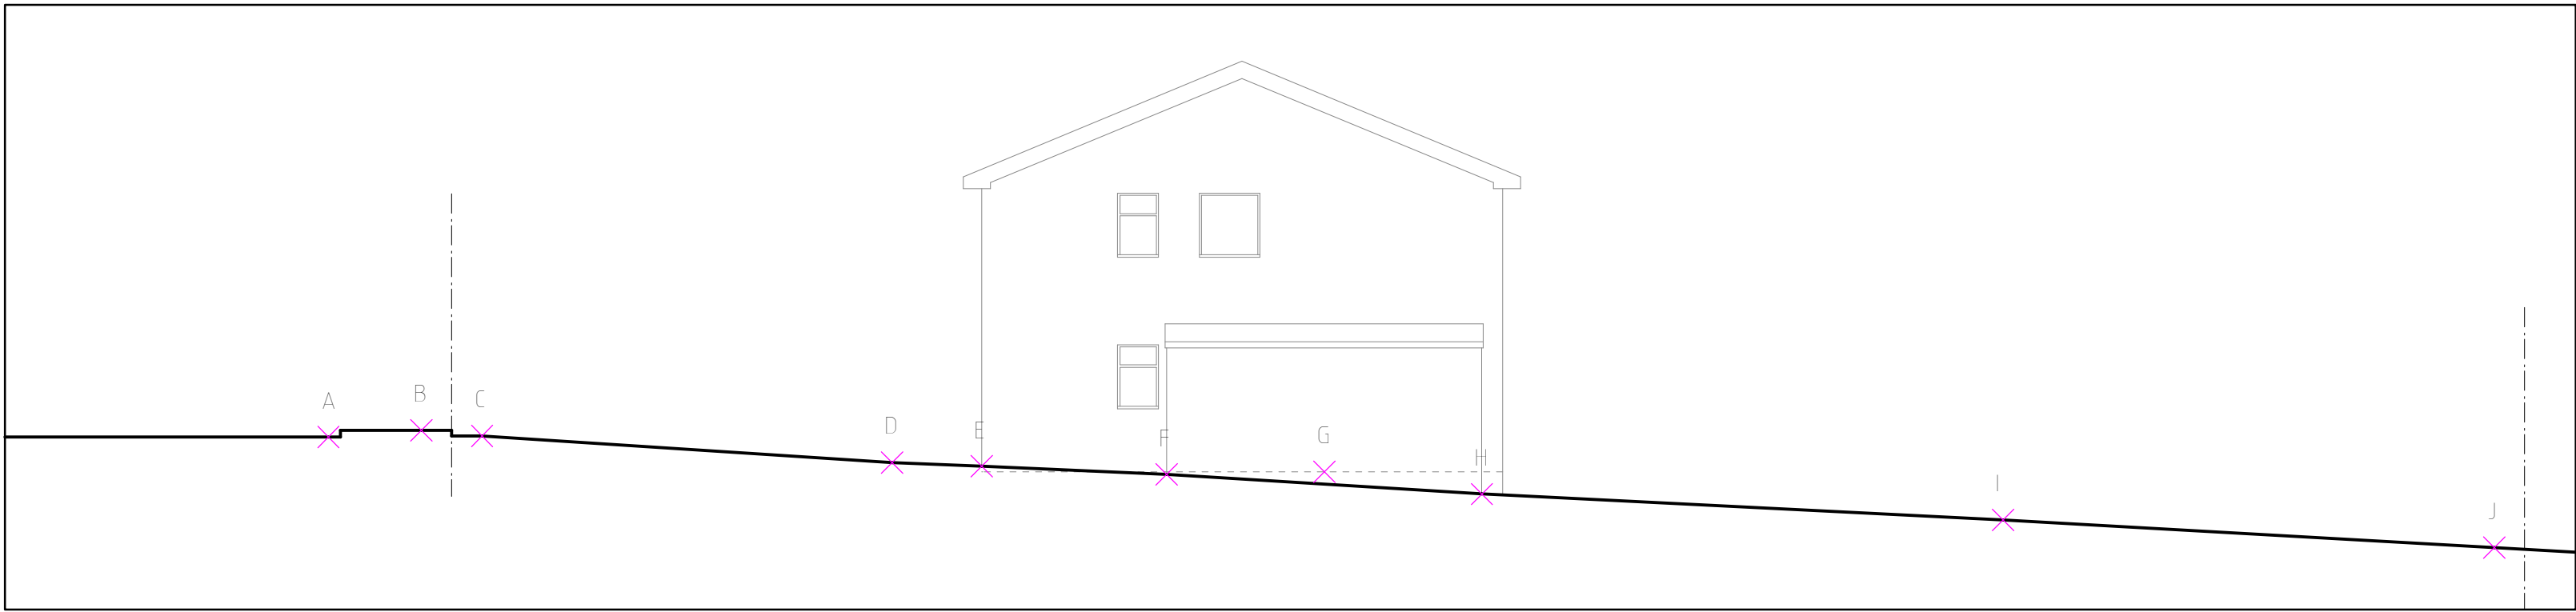


Typical Cross Section Z-Z 1:100


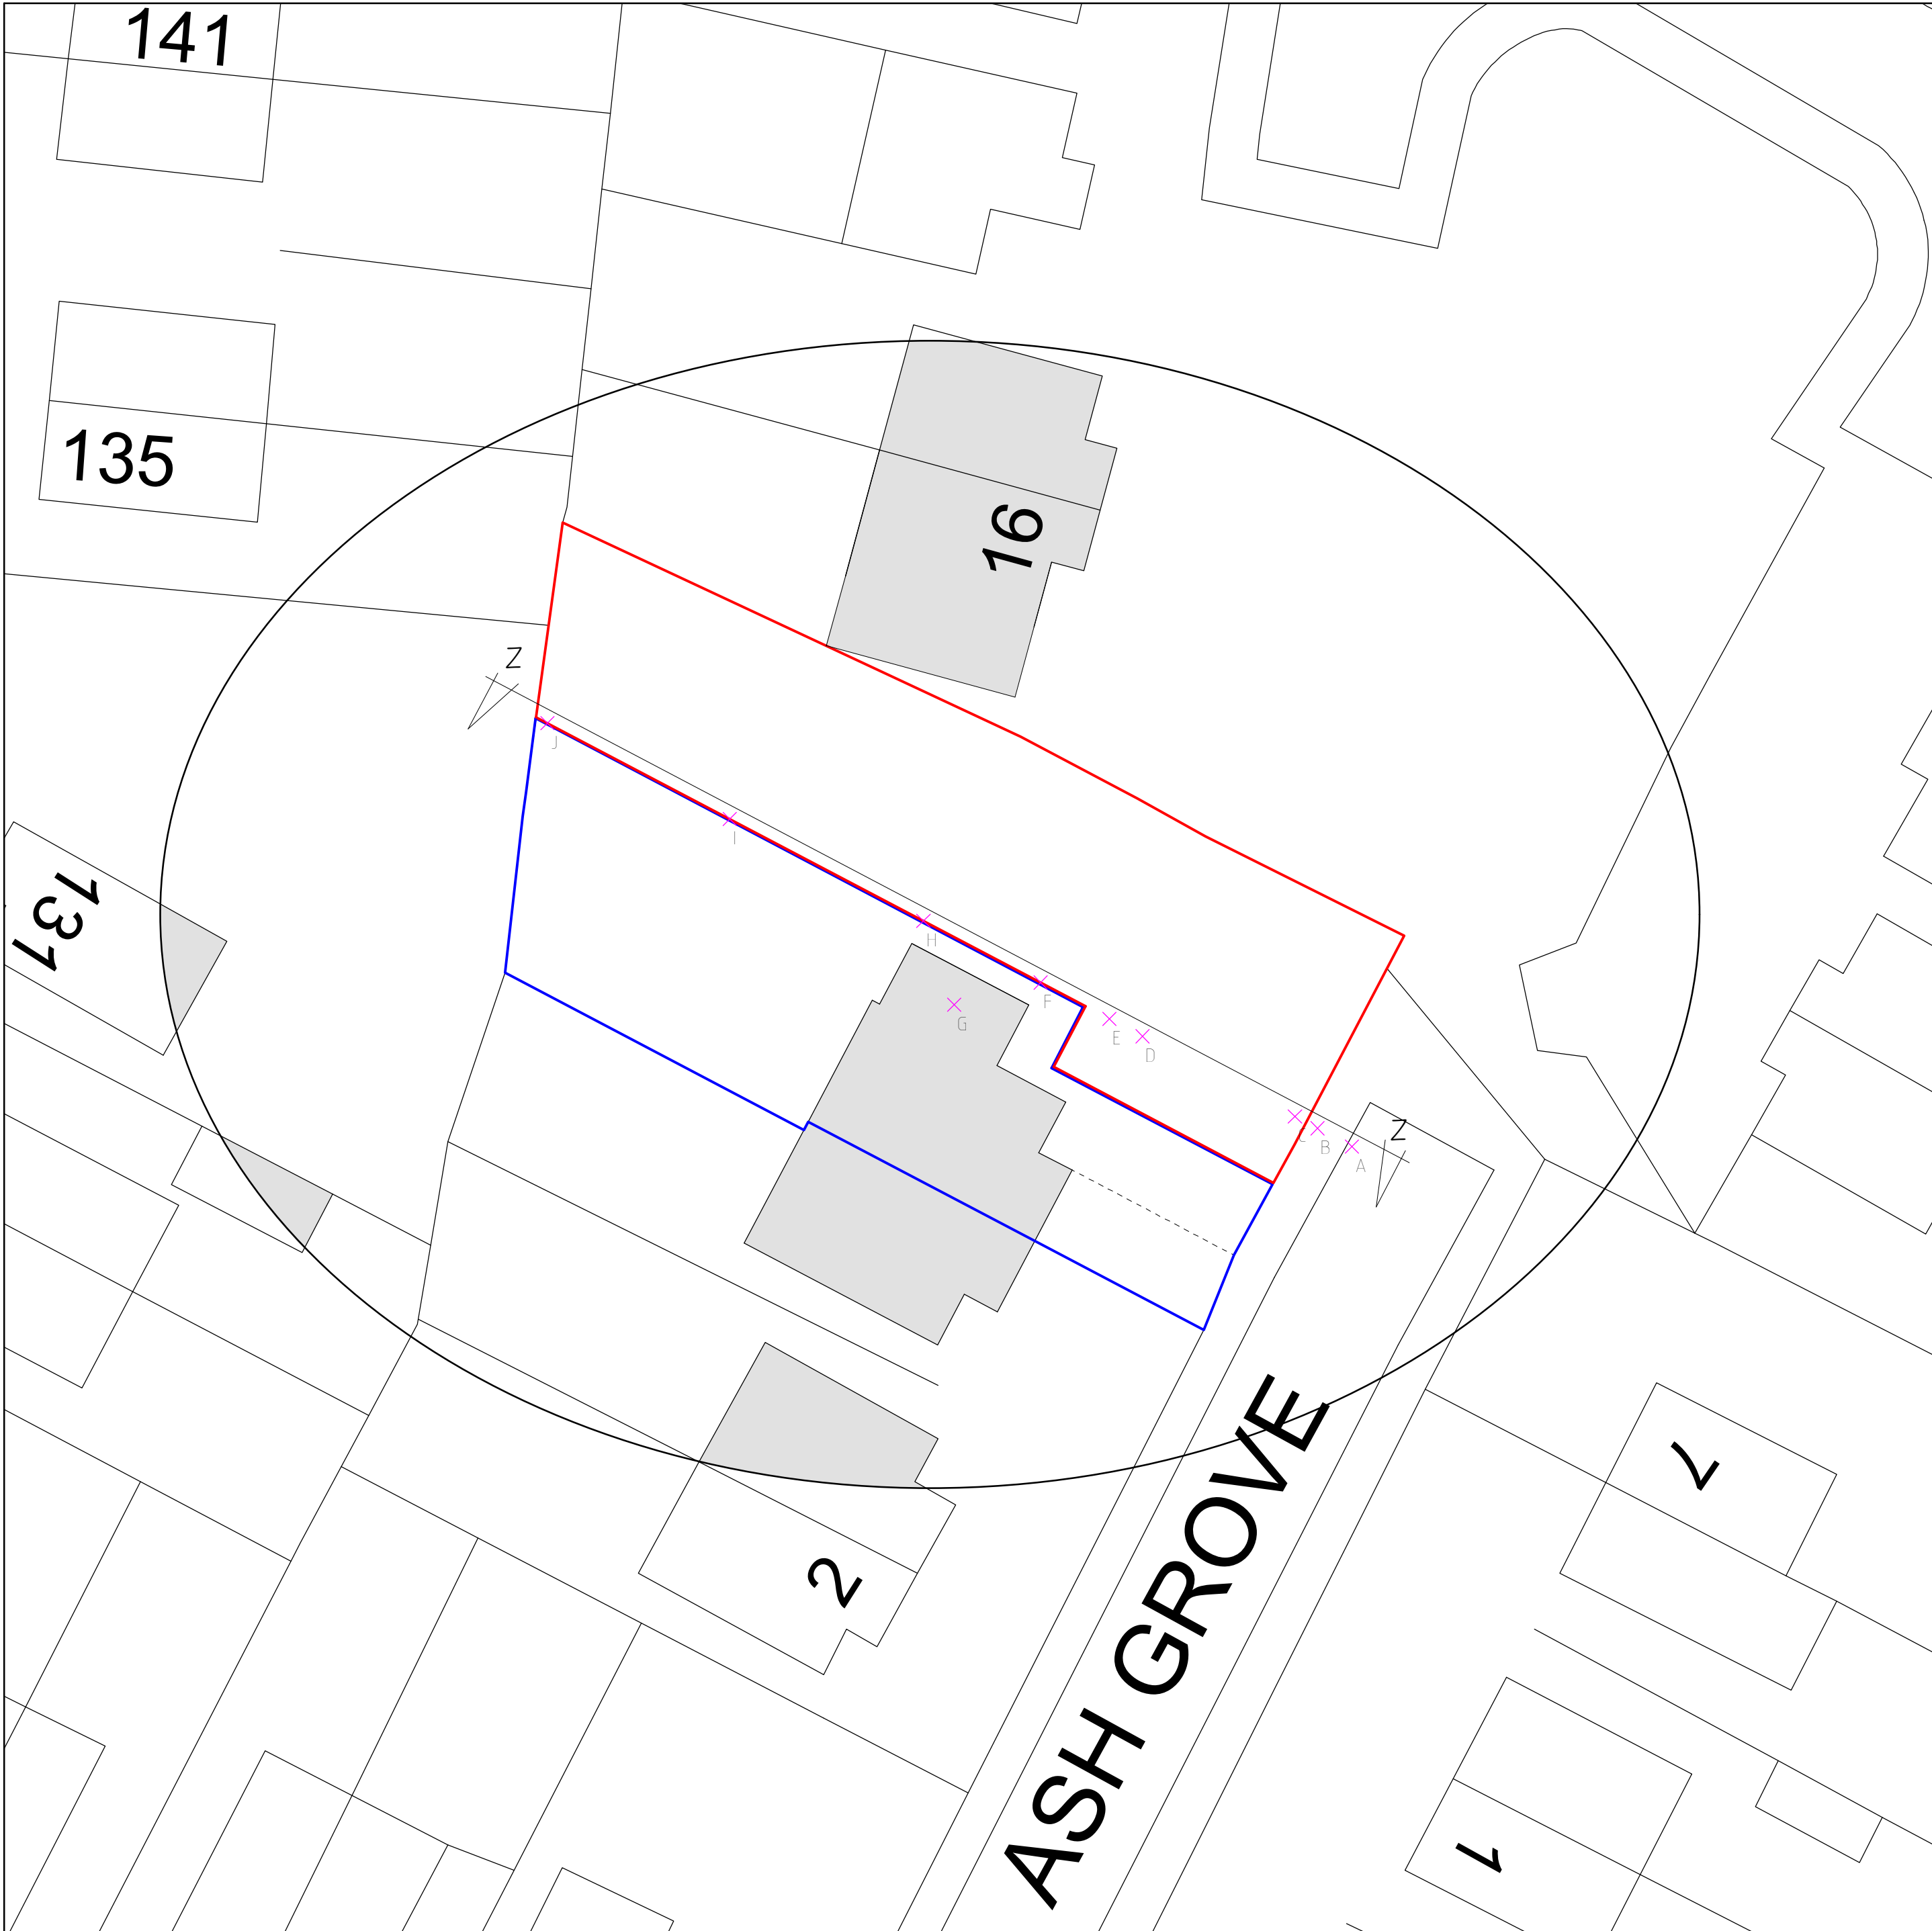


Position	Reduced Level
A	10.000
B	10.112
C	10.023
D	9.582
E	9.518
F	9.382
G	9.428 (FFL)
H	9.059
I	8.633
J	8.175

Site Plan 1:200

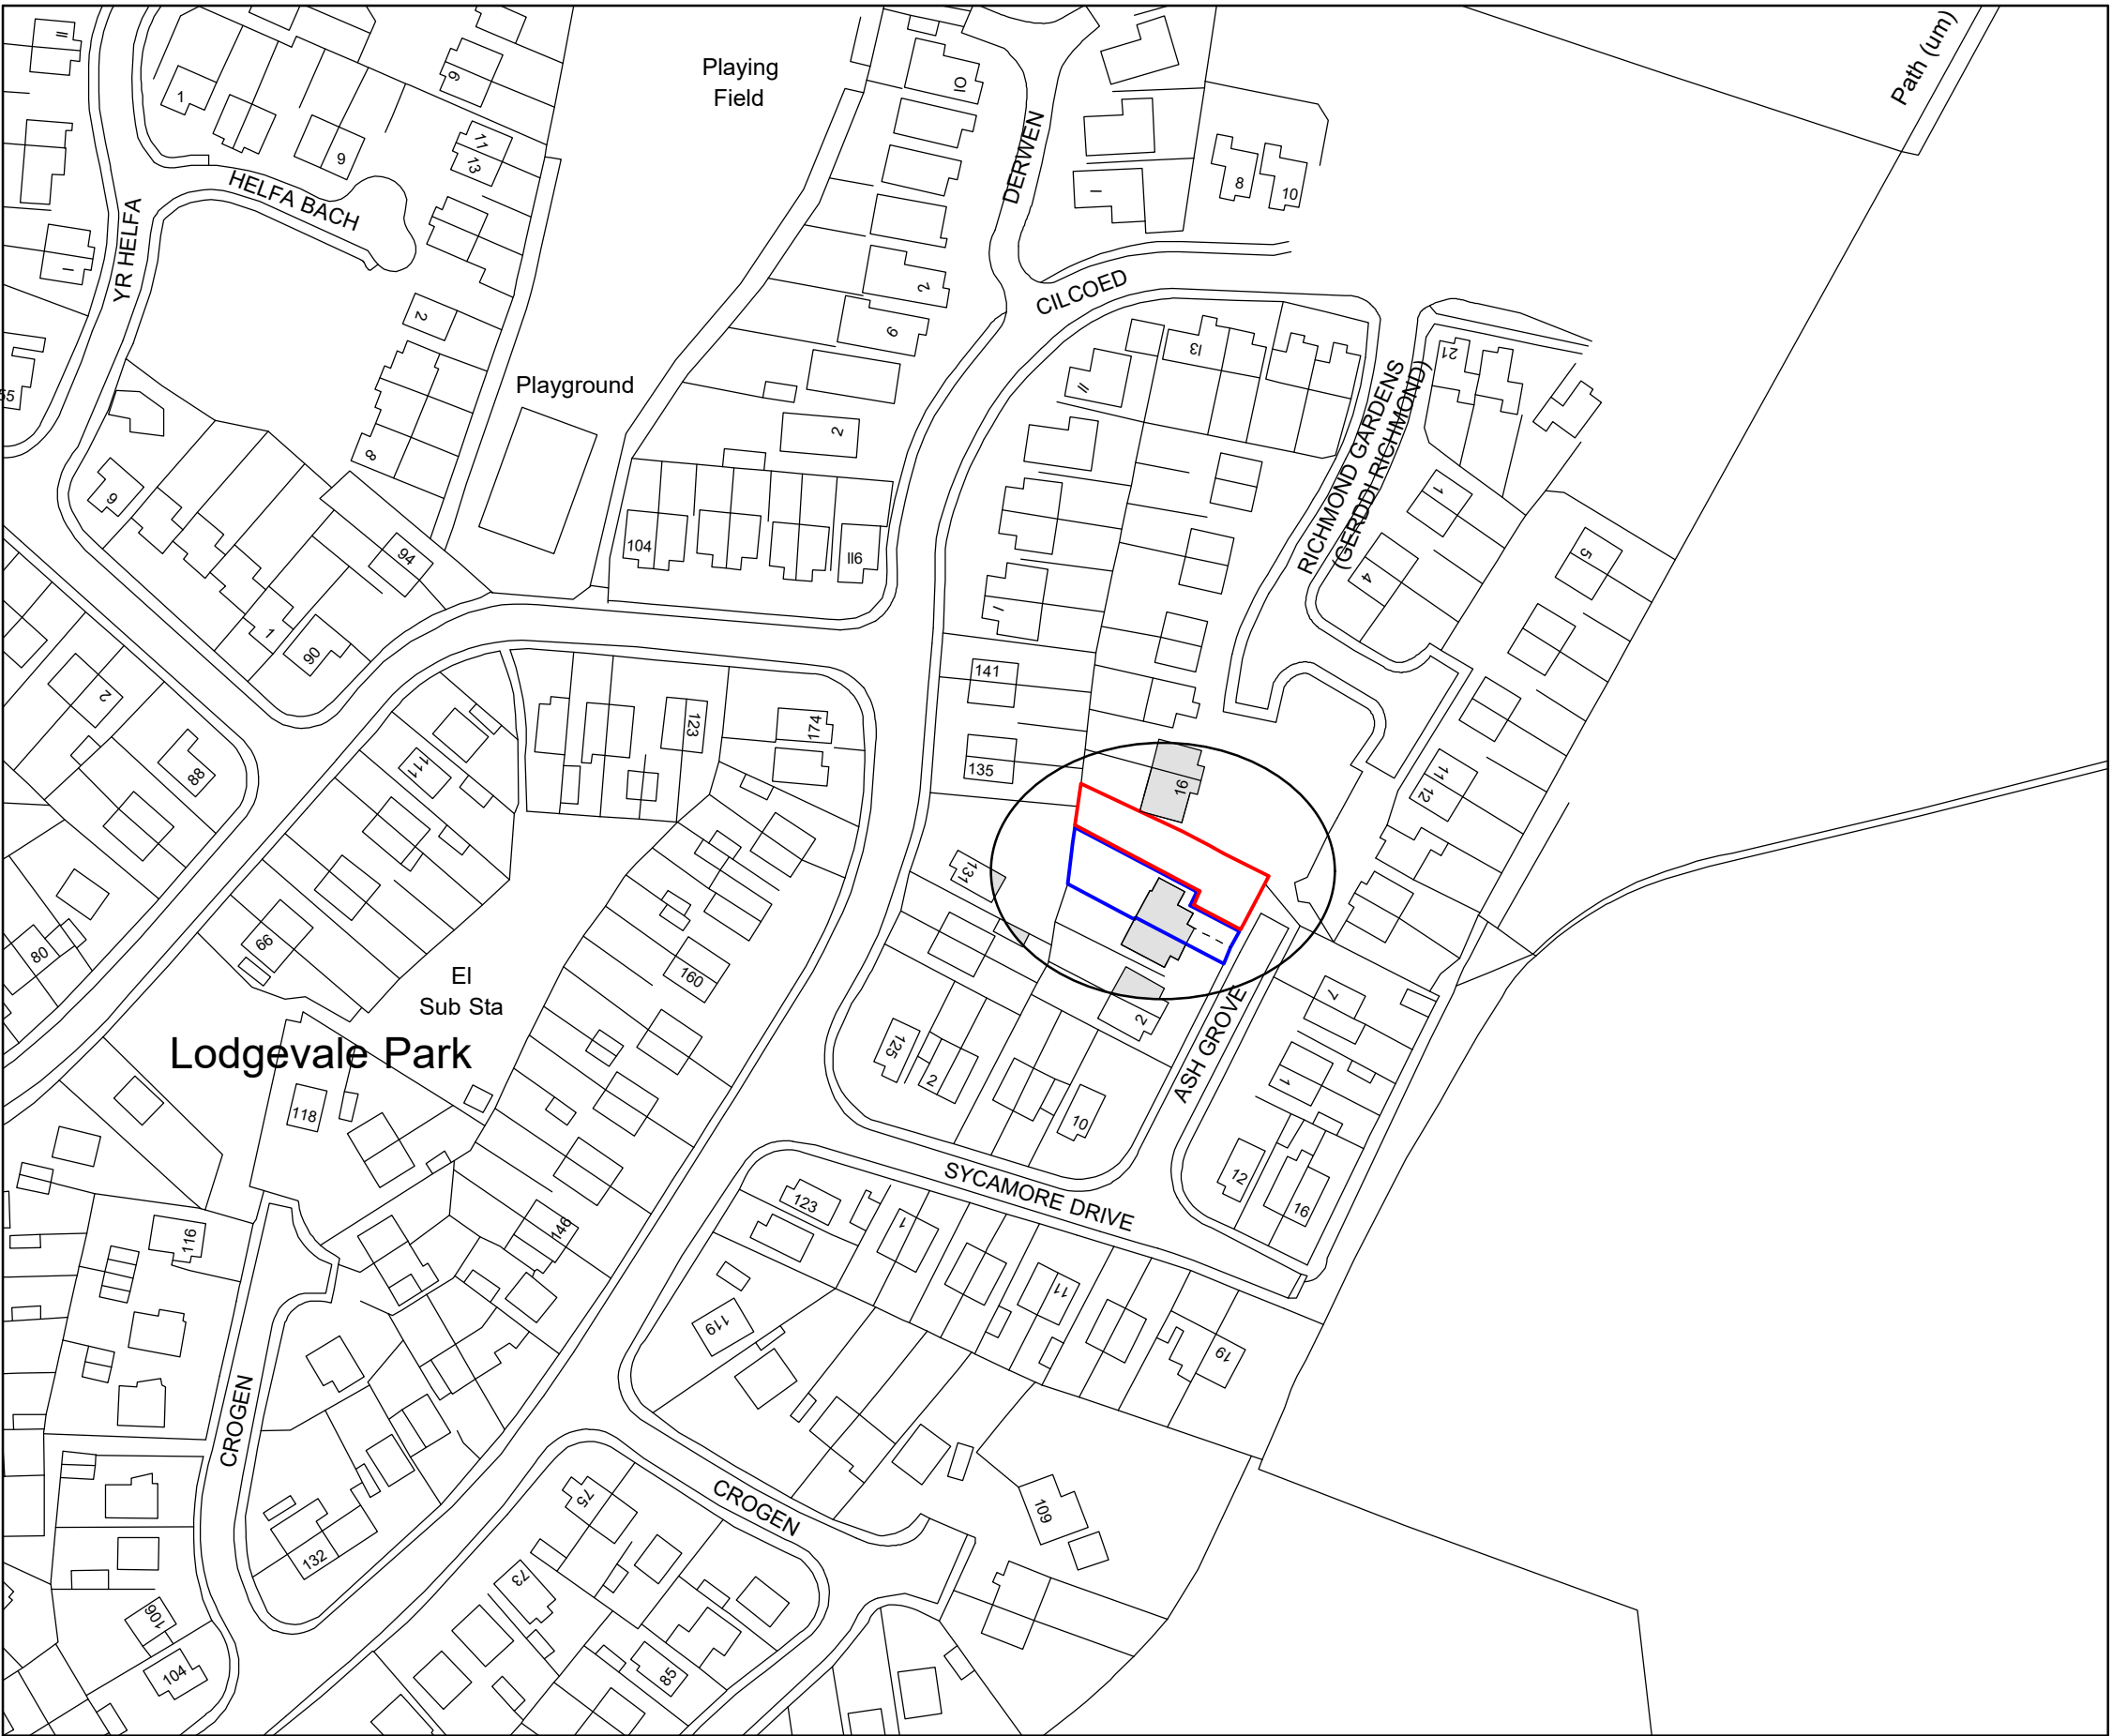

Location Plan 1:1250

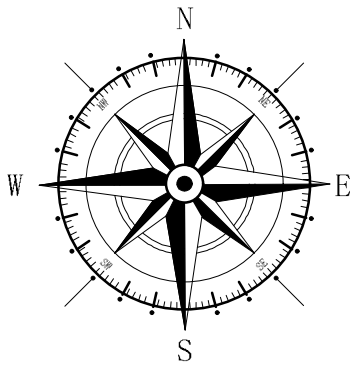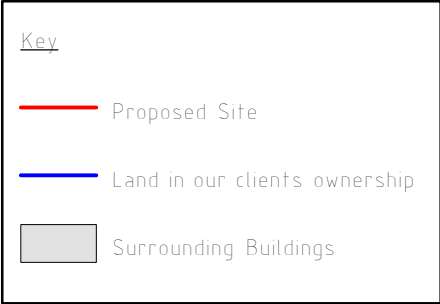

Rev	Date	Detail	Initial
B	03/23	Neighbouring property ext added	D.J.E.
A	12/18	Design Amends	D.J.E.

Project: Proposed Development at 8 Ash Grove, Chirk, Wrexham. LL14 5RF	
Title: Existing: Site/Location Plans # Cross Section	Scale: (A1) 1:100, 1:200 # 1:1250

Drawn By: S M Eltham	Date: Dec 2018
Drawing No: LO75/001	Sheet: 1 of 1

Office 3K4,
Redwither Business Tower,
Wrexham. LL13 9XT
Tel: 01978 356500
www.blueprintarchitectural.com
© copyright all rights reserved