




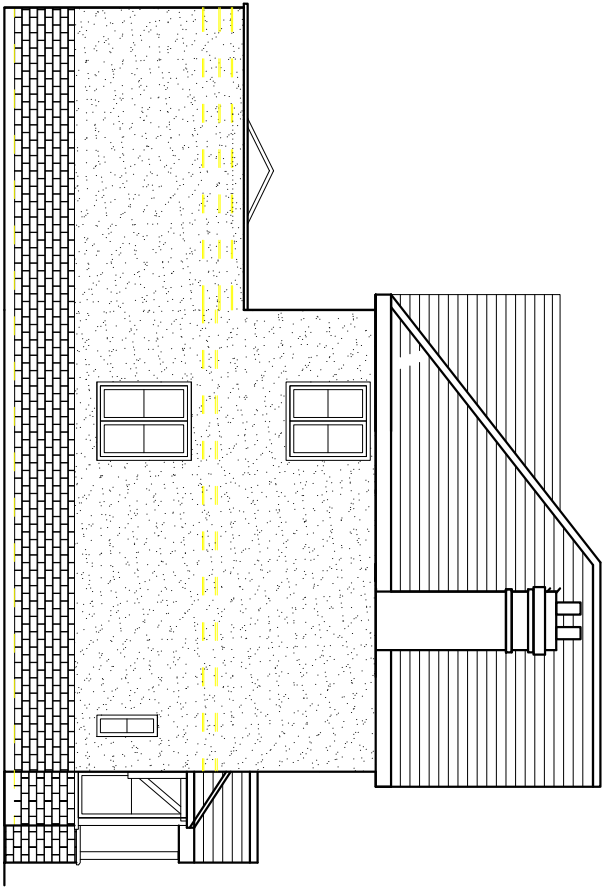


Existing Side Elevation

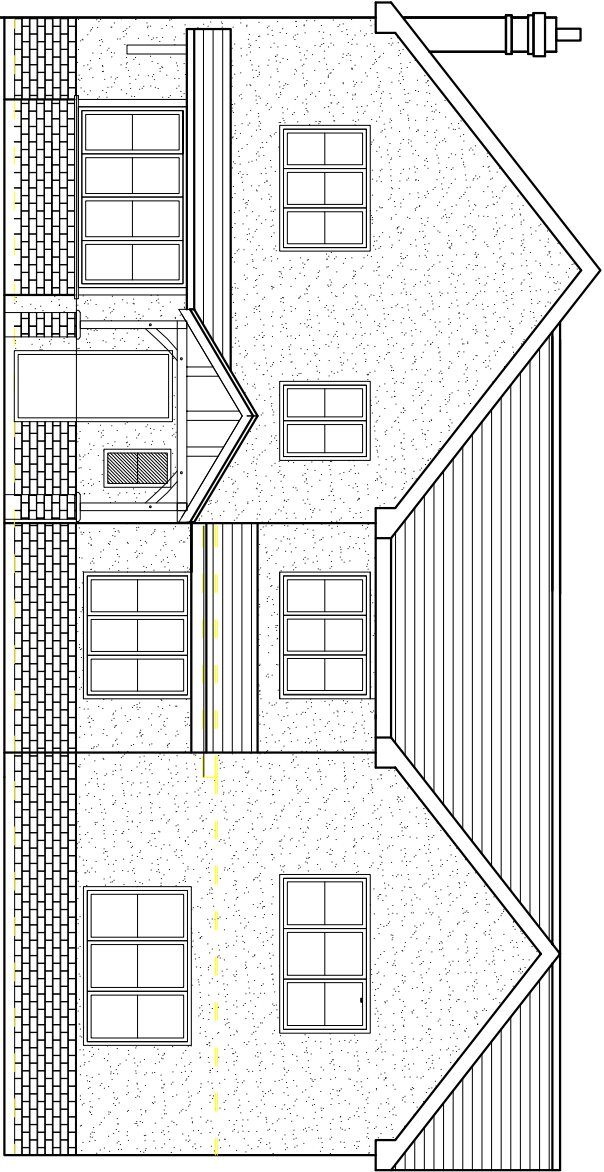

Existing Front Elevation

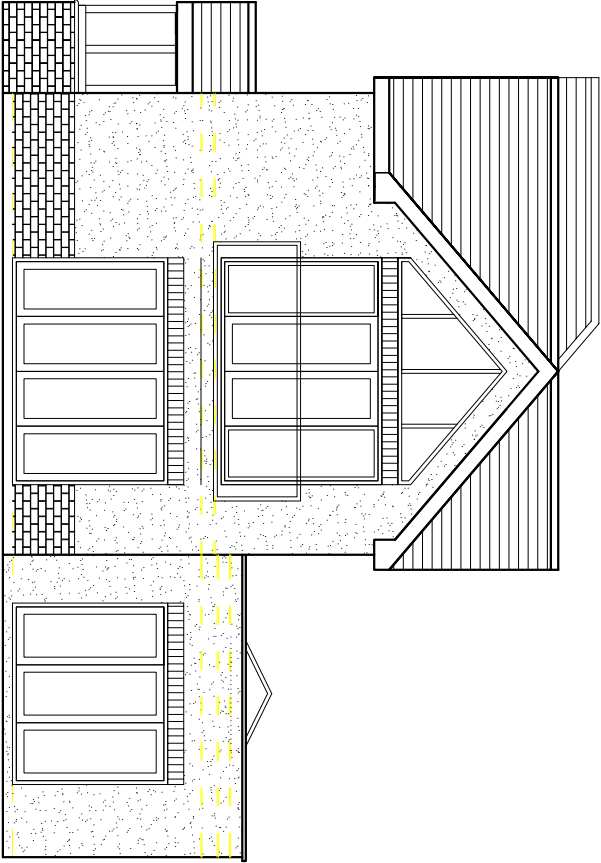

Existing Side Elevation

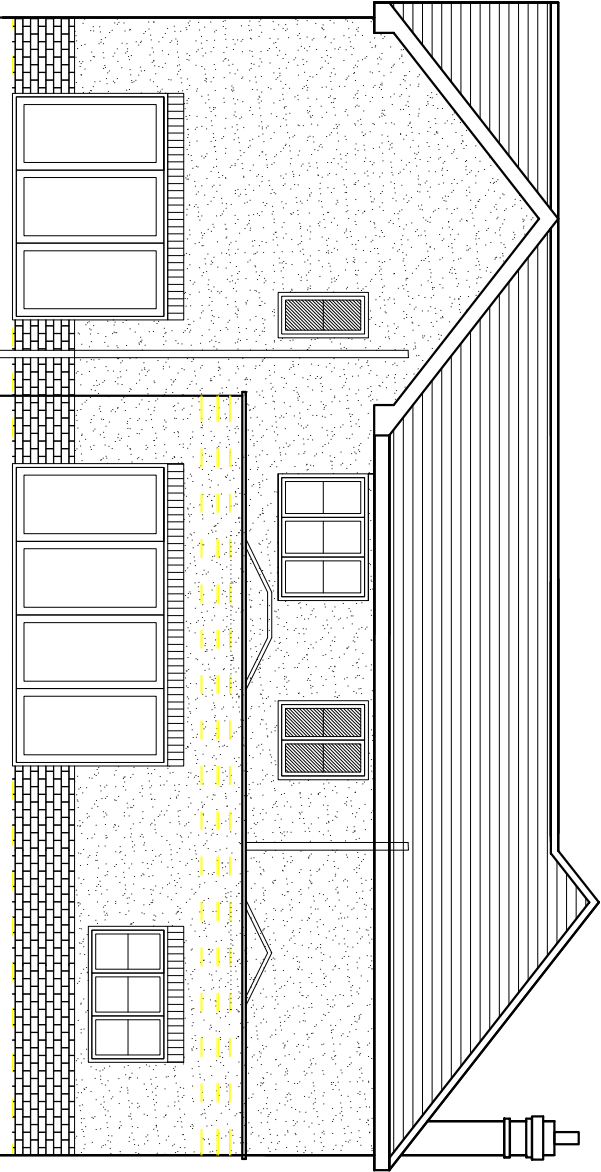

Existing Rear Elevation

DRAW No.: DWG 8 – EXISTING ELEVATIONS – OAKFIELD –
CHURCH ROAD – BOWLING BANK.DWG

Builders are to work to dimensions only. If setting out points or dimensions are required, call the number below rather than scaling off the drawing.

DRAWING IS ACCURATE TO
THE SCALE BELOW

SCALE: 1 : 100 @ A3

DATE: Jan 2023

L.A. Wrexham

DRAWN BY: Clair Hughes

CHK'D BY:

PLAN AHEAD, before starting any section of work or ordering materials check for discrepancies or lack of information. Please ask for help.