





Front Elevation 1:100

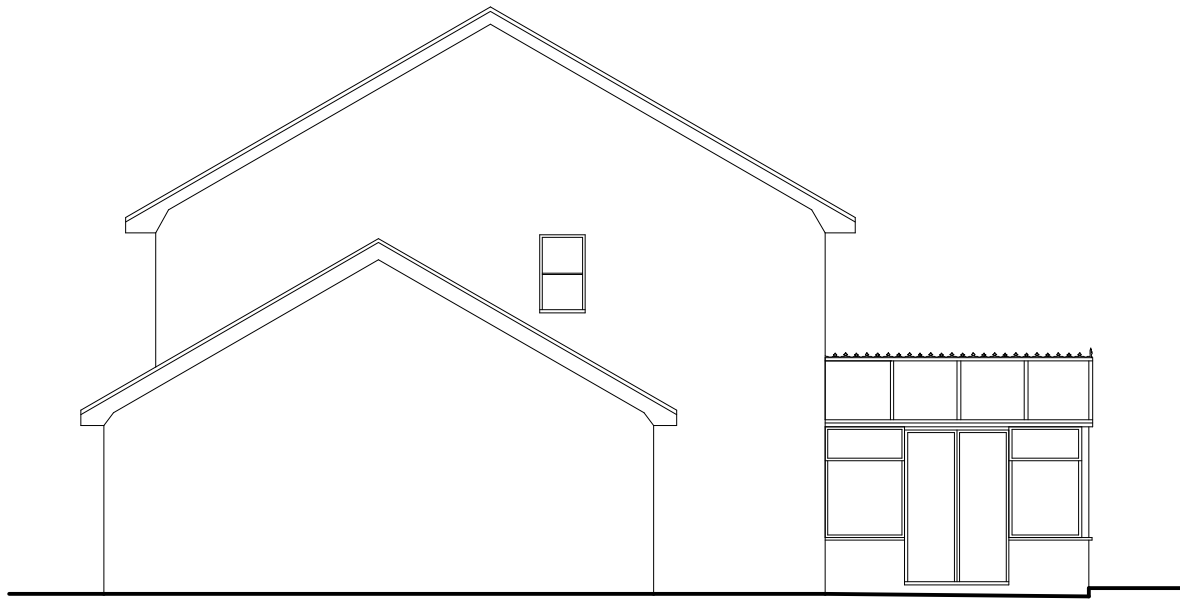


Side Elevation 1:100




Rear Elevation 1:100

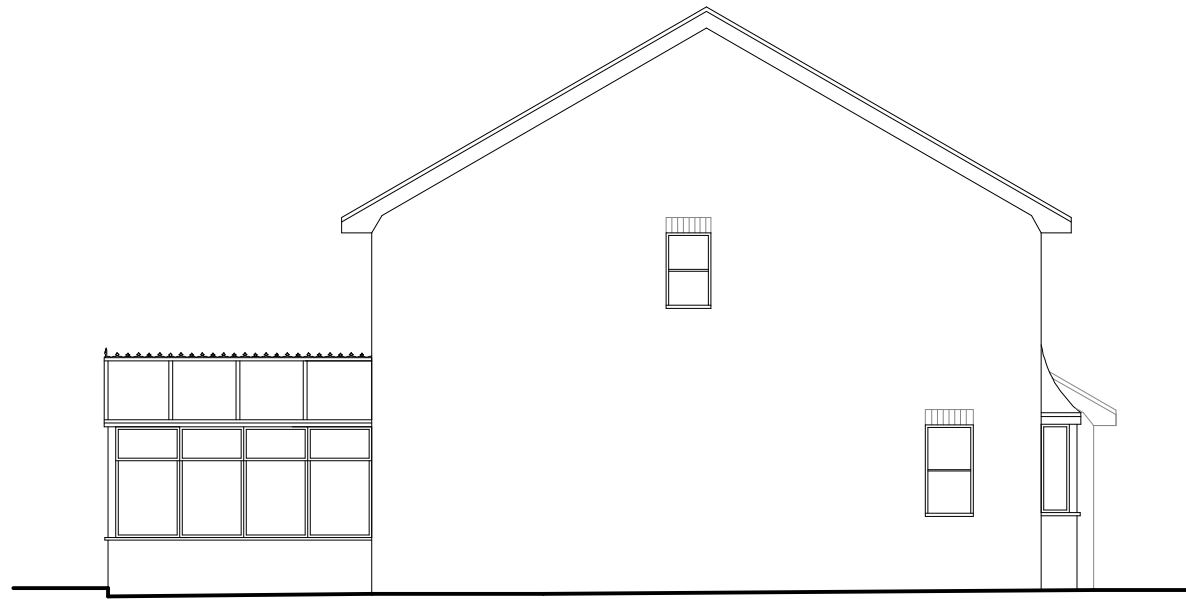

Side Elevation 1:100

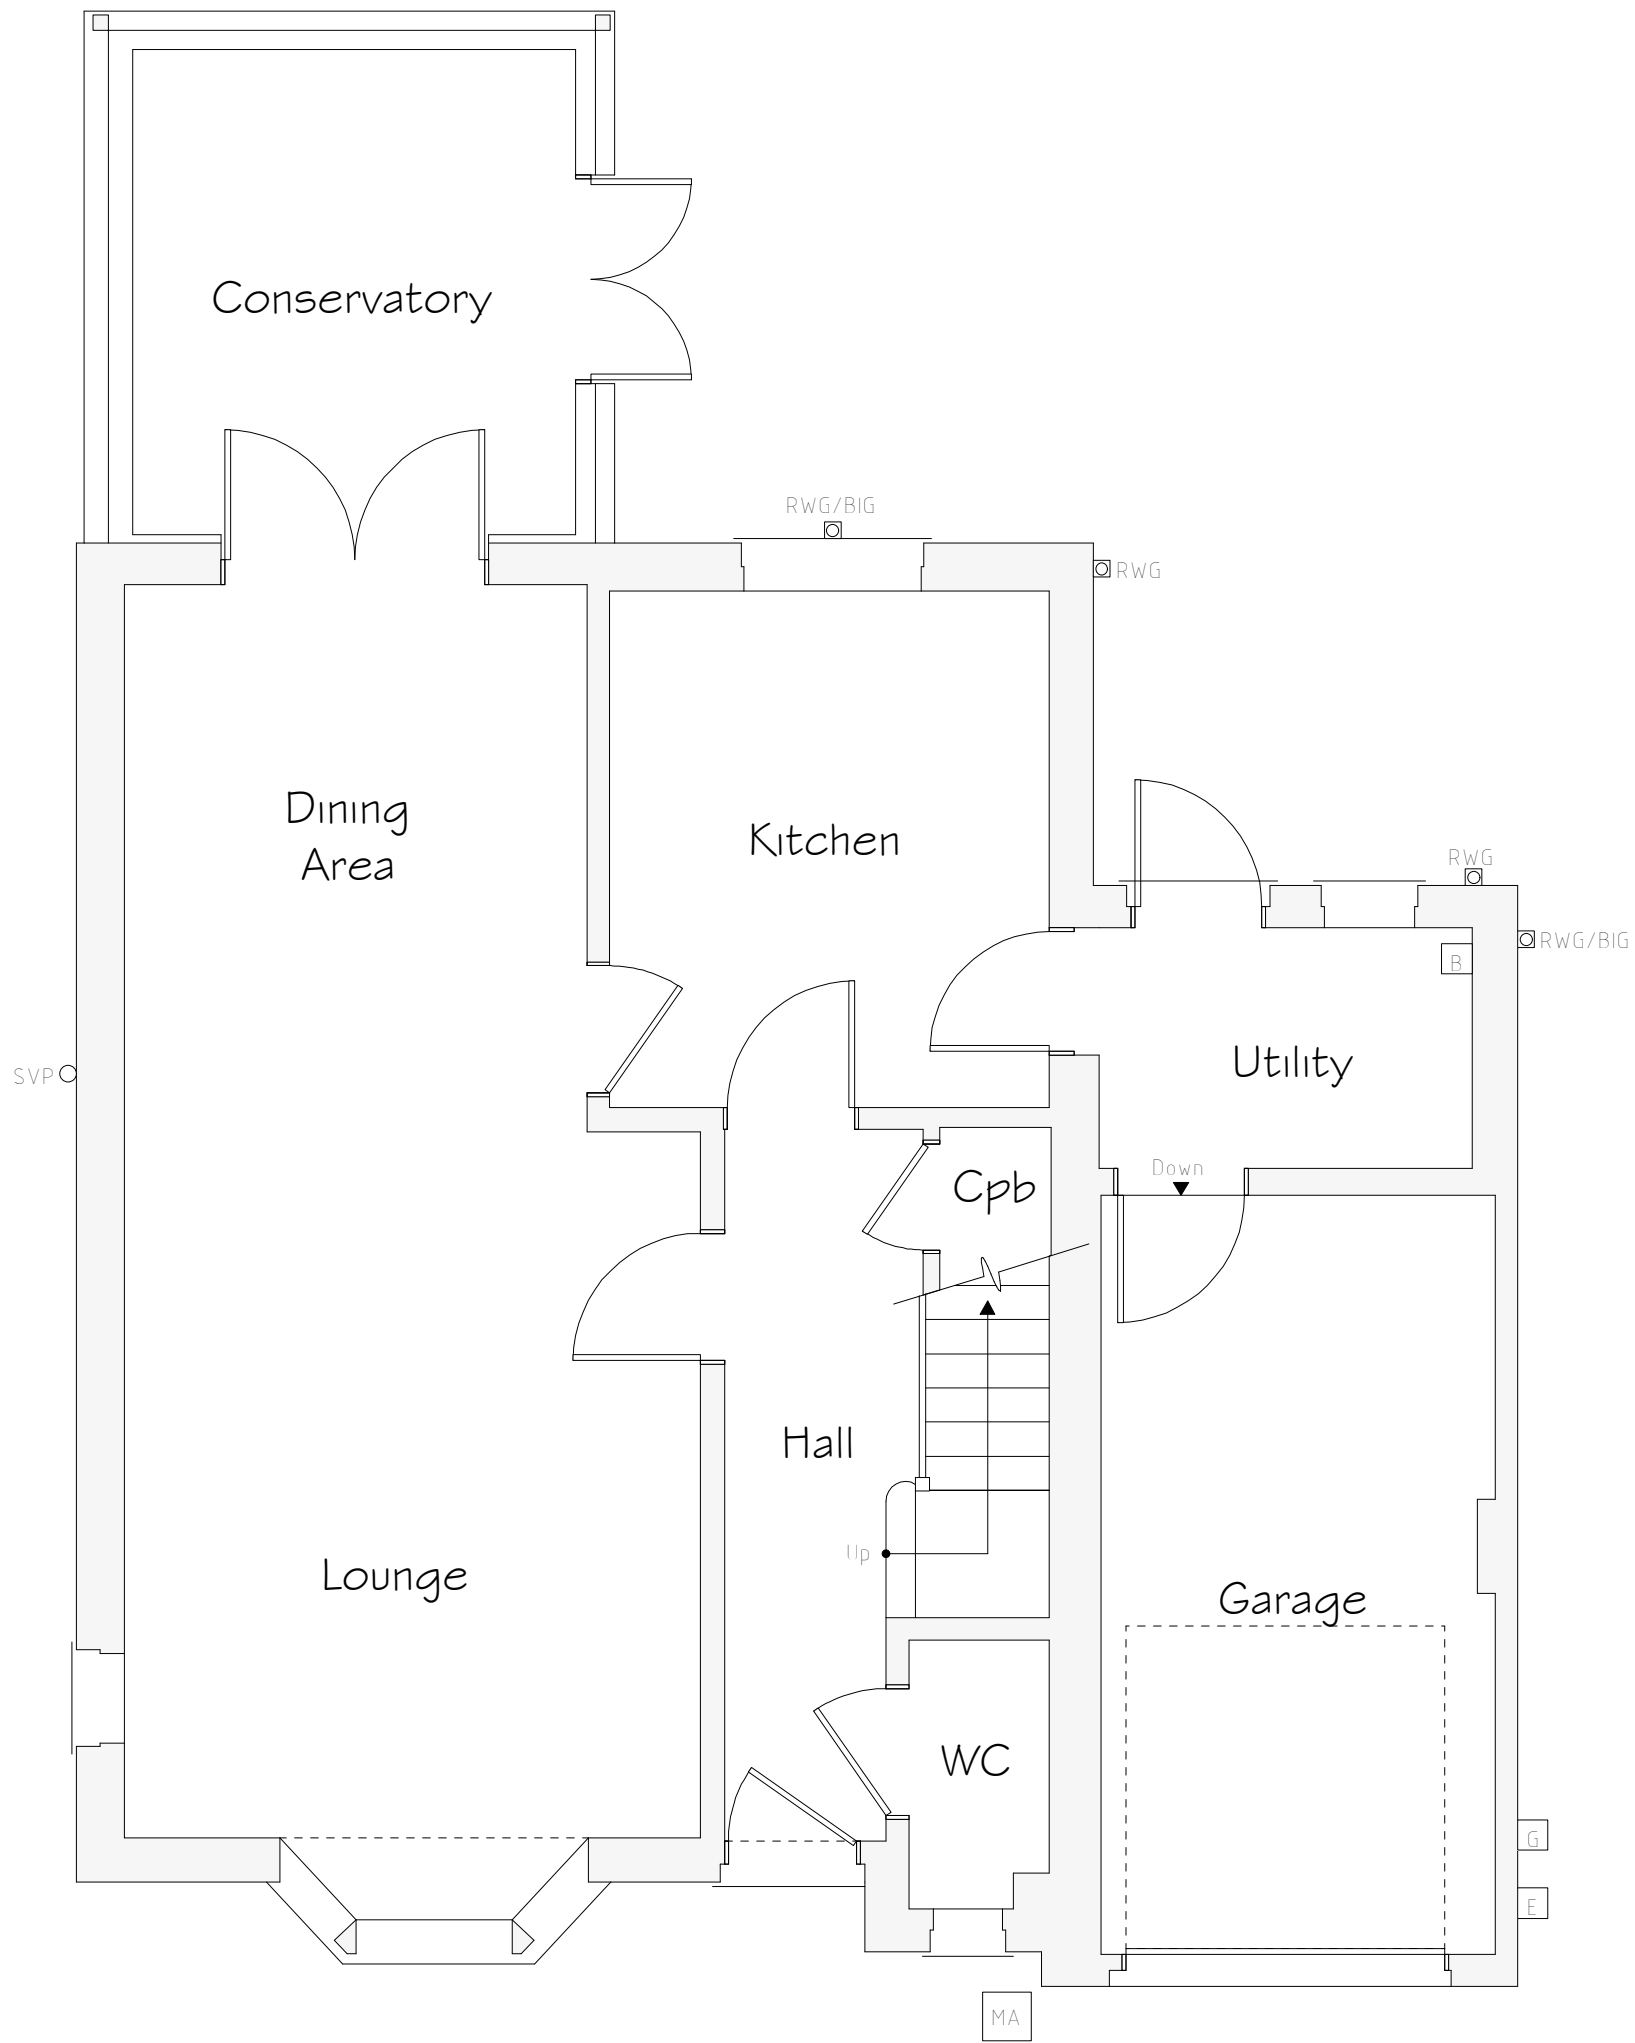

Ground Floor Plan 1:50

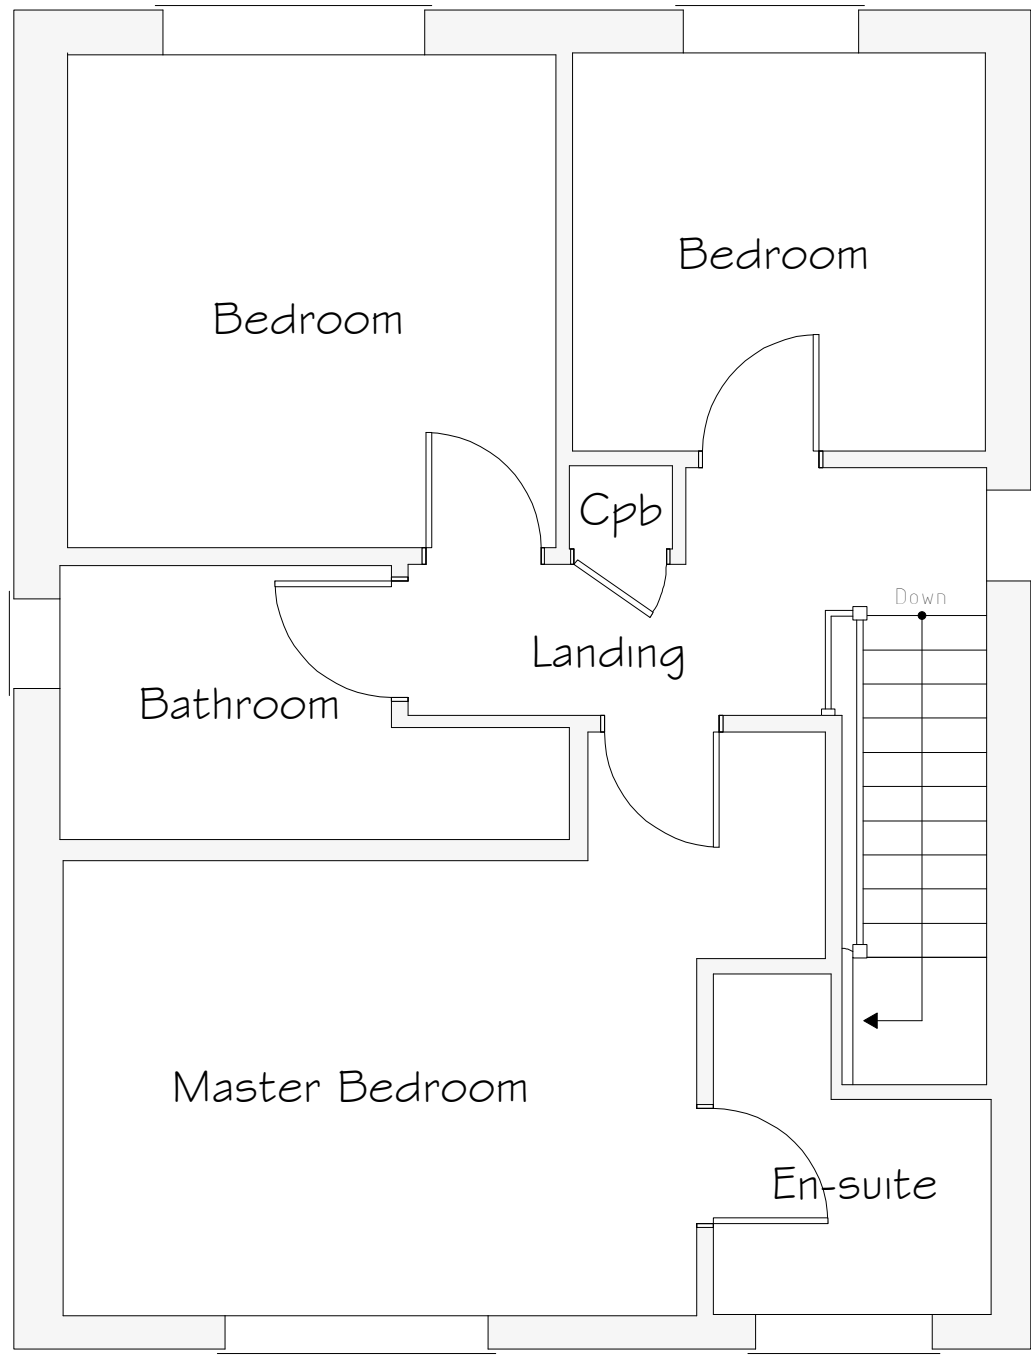

First Floor Plan 1:50

Services Key			
	Existing Boiler Position		
	Existing Gas Meter Position		
	Existing Electric Meter Position		
MA	Existing Man access Position		
	Existing Rain Water Gully (RWG) Position		
	Existing Back Inlet (BIG) Gully Position		
	Existing Soil Vent Pipe (SVP) Position		

Rev	Date	Detail	Initial
A	10/22	Amendments	D J E

Project:	
Proposed Alterations to, 21 Goodwood Grove, Wrexham, LL13 0LX	
Title:	Scale: (A2)
Existing	1:50 & 1:100

Drawn By:	Date:
A.Valentine	Sept 2022
Drawing No:	Sheet:
BIG1/001	1 of 1

Office 3K4,
Redwither Business Tower,
Wrexham. LL13 9XT
Tel: 01978 356500
www.blueprintarchitectural.com
© copyright all rights reserved