


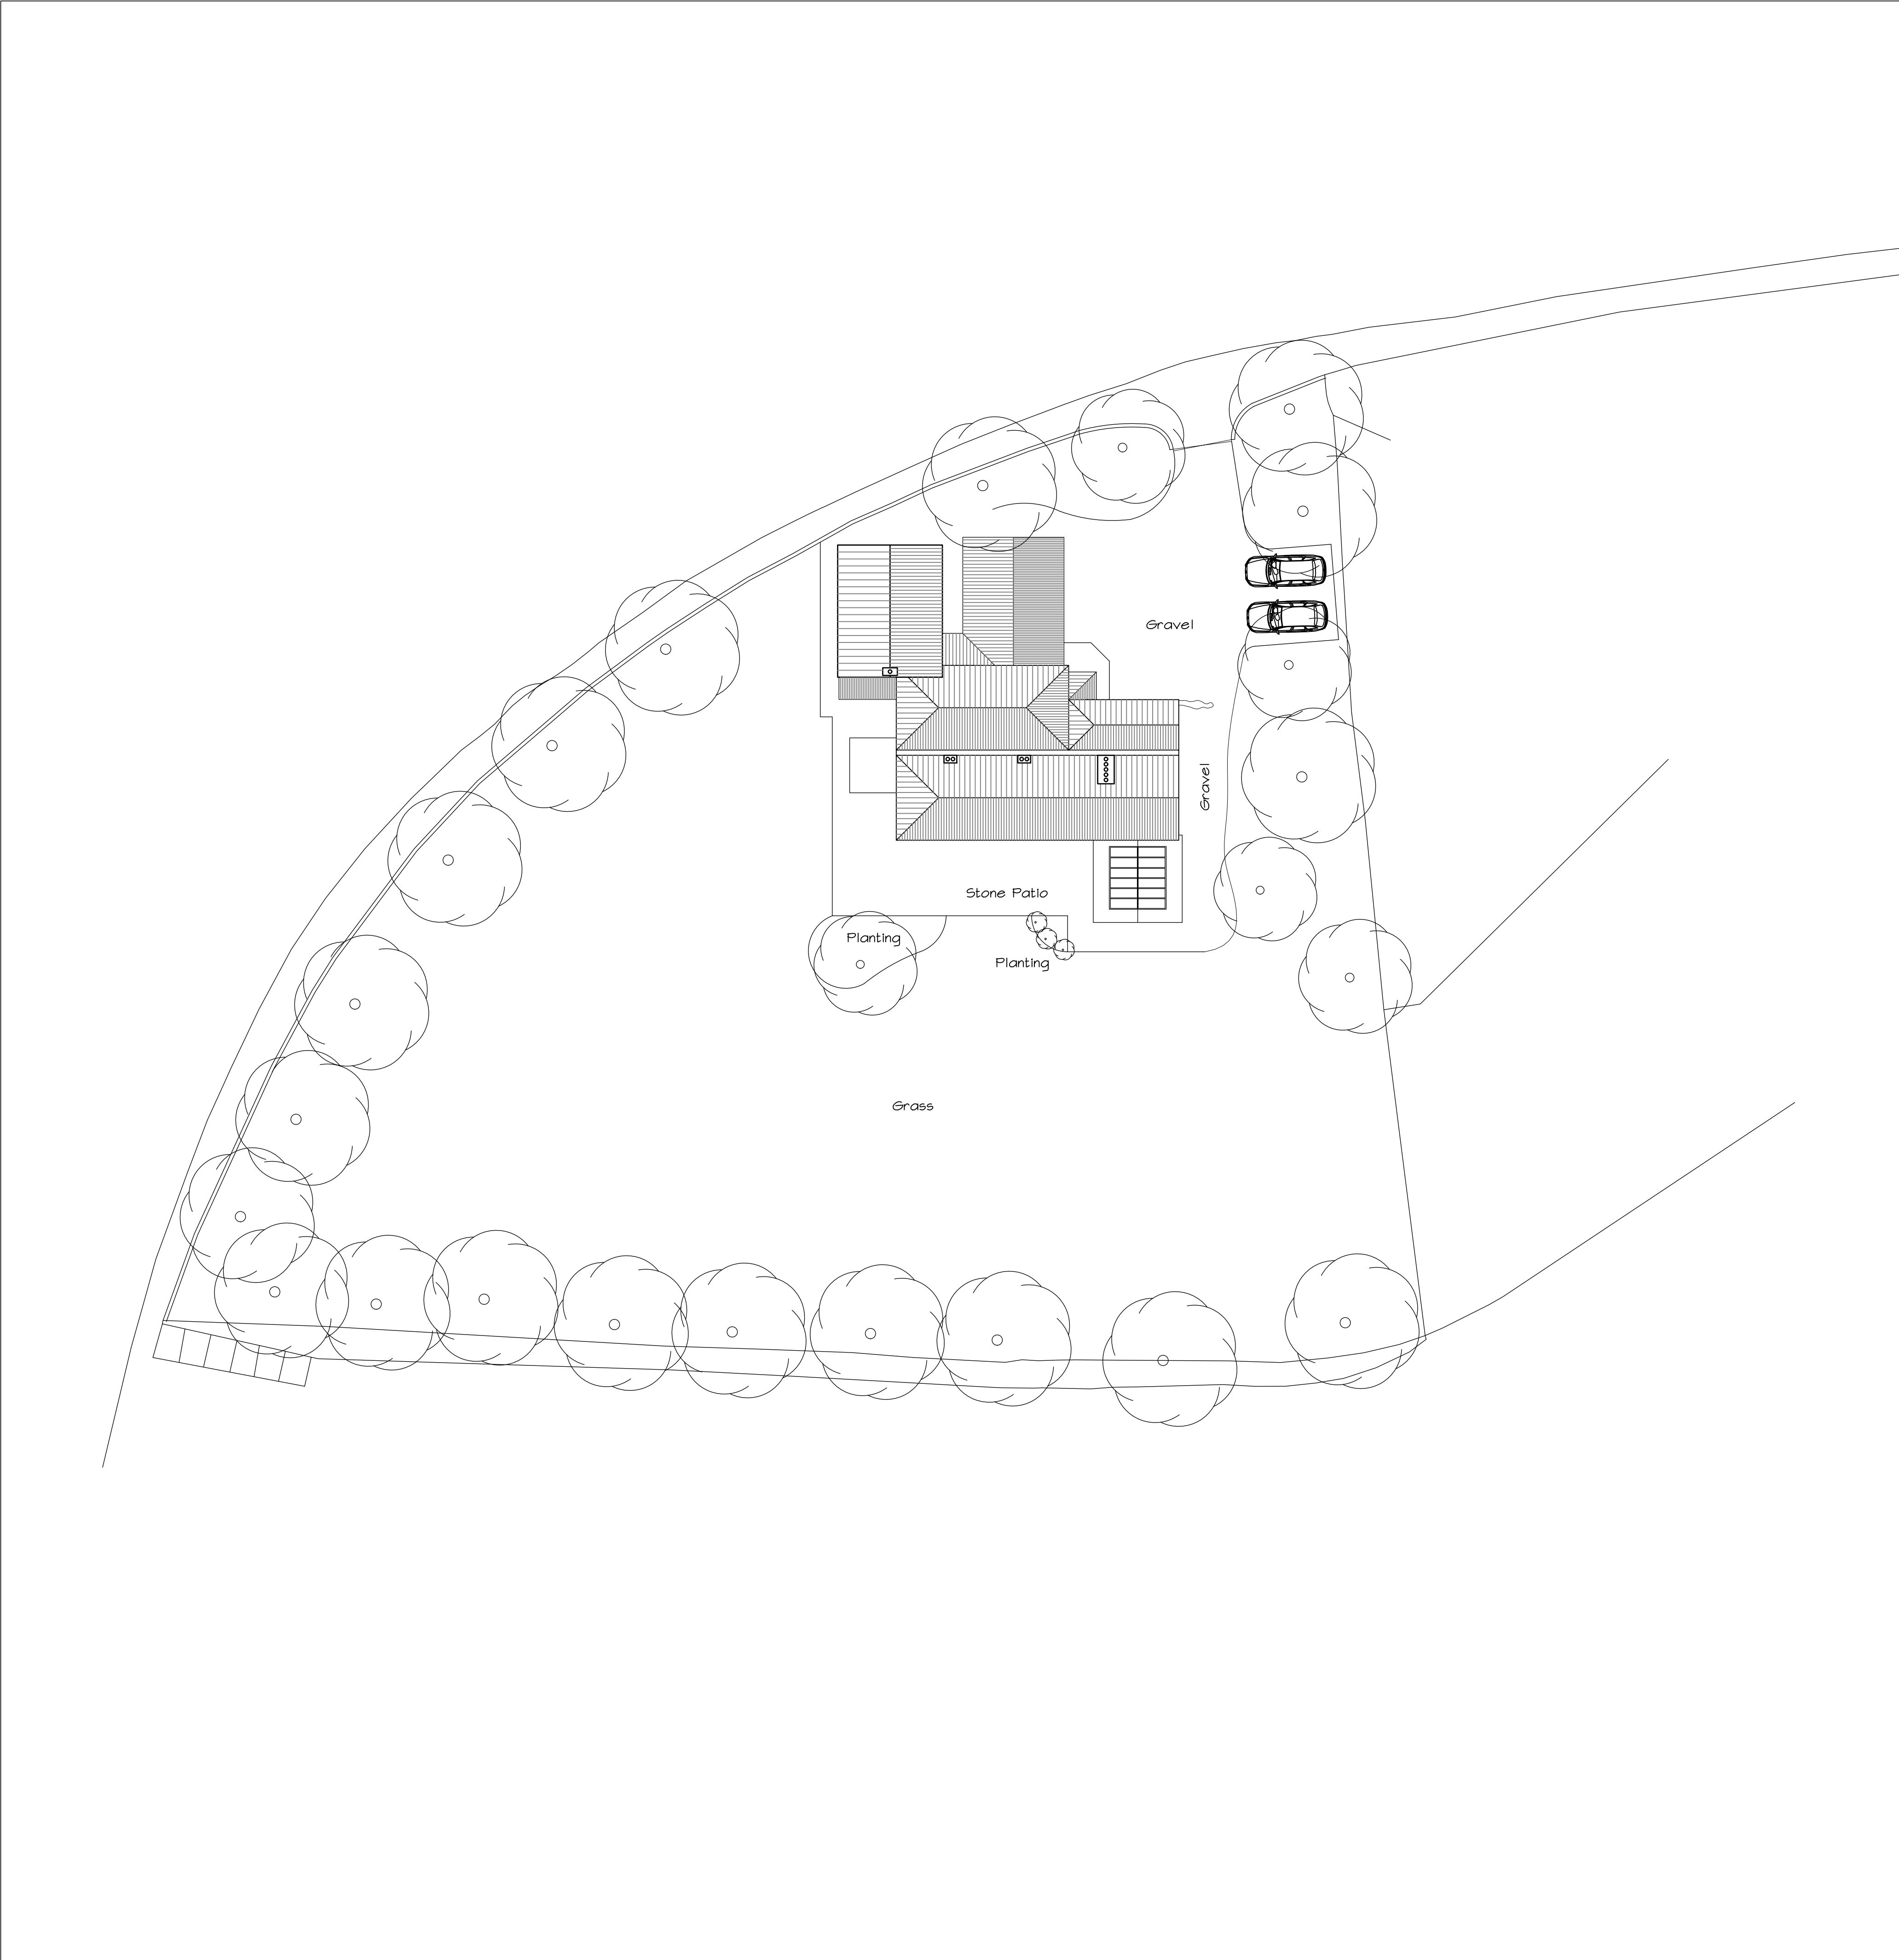

01. Site Plan1:200 @ A1 / 1:400 @ A3

NOTES

Kitchen and conservatory have been surveyed in detail however the remainder of the property has been taken from paper copies of the existing property survey dated 9.10.12.

P2 Updated in line with conservation officers comments		13.03.23	ACM
P1 Planning application Drawing			
Rev	description	date	dr by
original by	A C Munro		Date ACM

Proposed



This drawing is to be read in conjunction with all related drawings. Do not scale from this drawing. All dimensions must be checked and verified on site before commencing any work or producing shop drawings. The originator should be notified immediately of any discrepancy. This drawing is copyright and remains the property of Three 6 T Architecture and should not be given to a third party without written permission. T : 07583 303 464 E : enquiries@three6t.co.uk

Alyn Cottage Rossett			
for Mr & Mrs Webb			
project no 21-1008			
drawing title Plans - Site Proposed			
As shown	prefix PL	drawing No 101	rev P2