


DETAILED DESIGN TREATMENT

FRONT ELEVATION

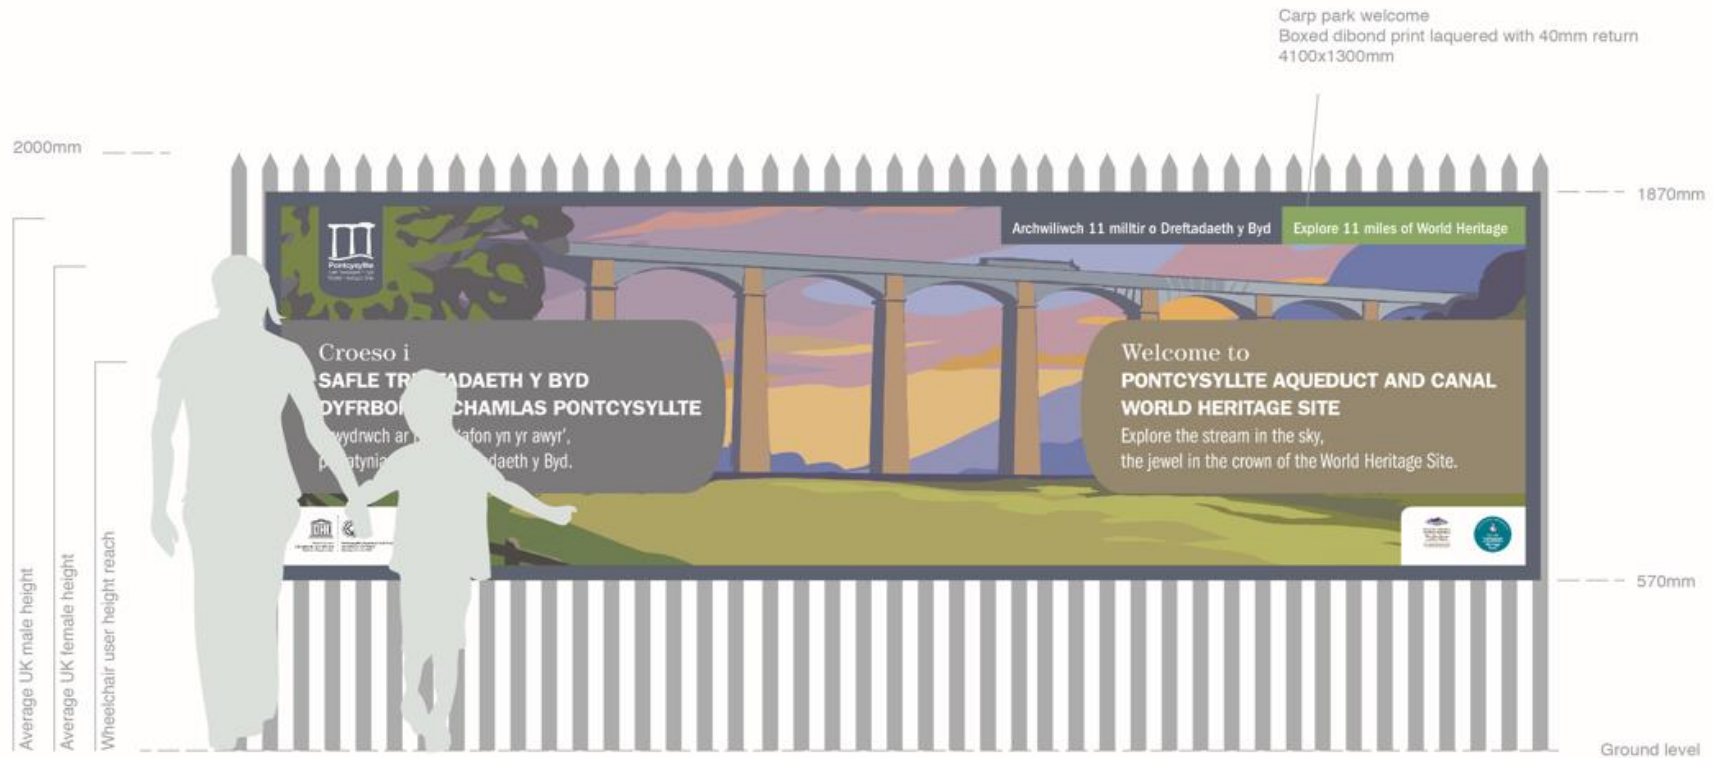

Client: Denbighshire County Council
Project: Our Picturesque Landscape
Reference: DCC03/car park Trevor Basin
Date: 19/08/2022
Drawn by: BM

Amendments: N/A
Scale: 1:20 @ A4
Notes:
Email: beth@visitmor.co.uk
Website: visitmor.co.uk