



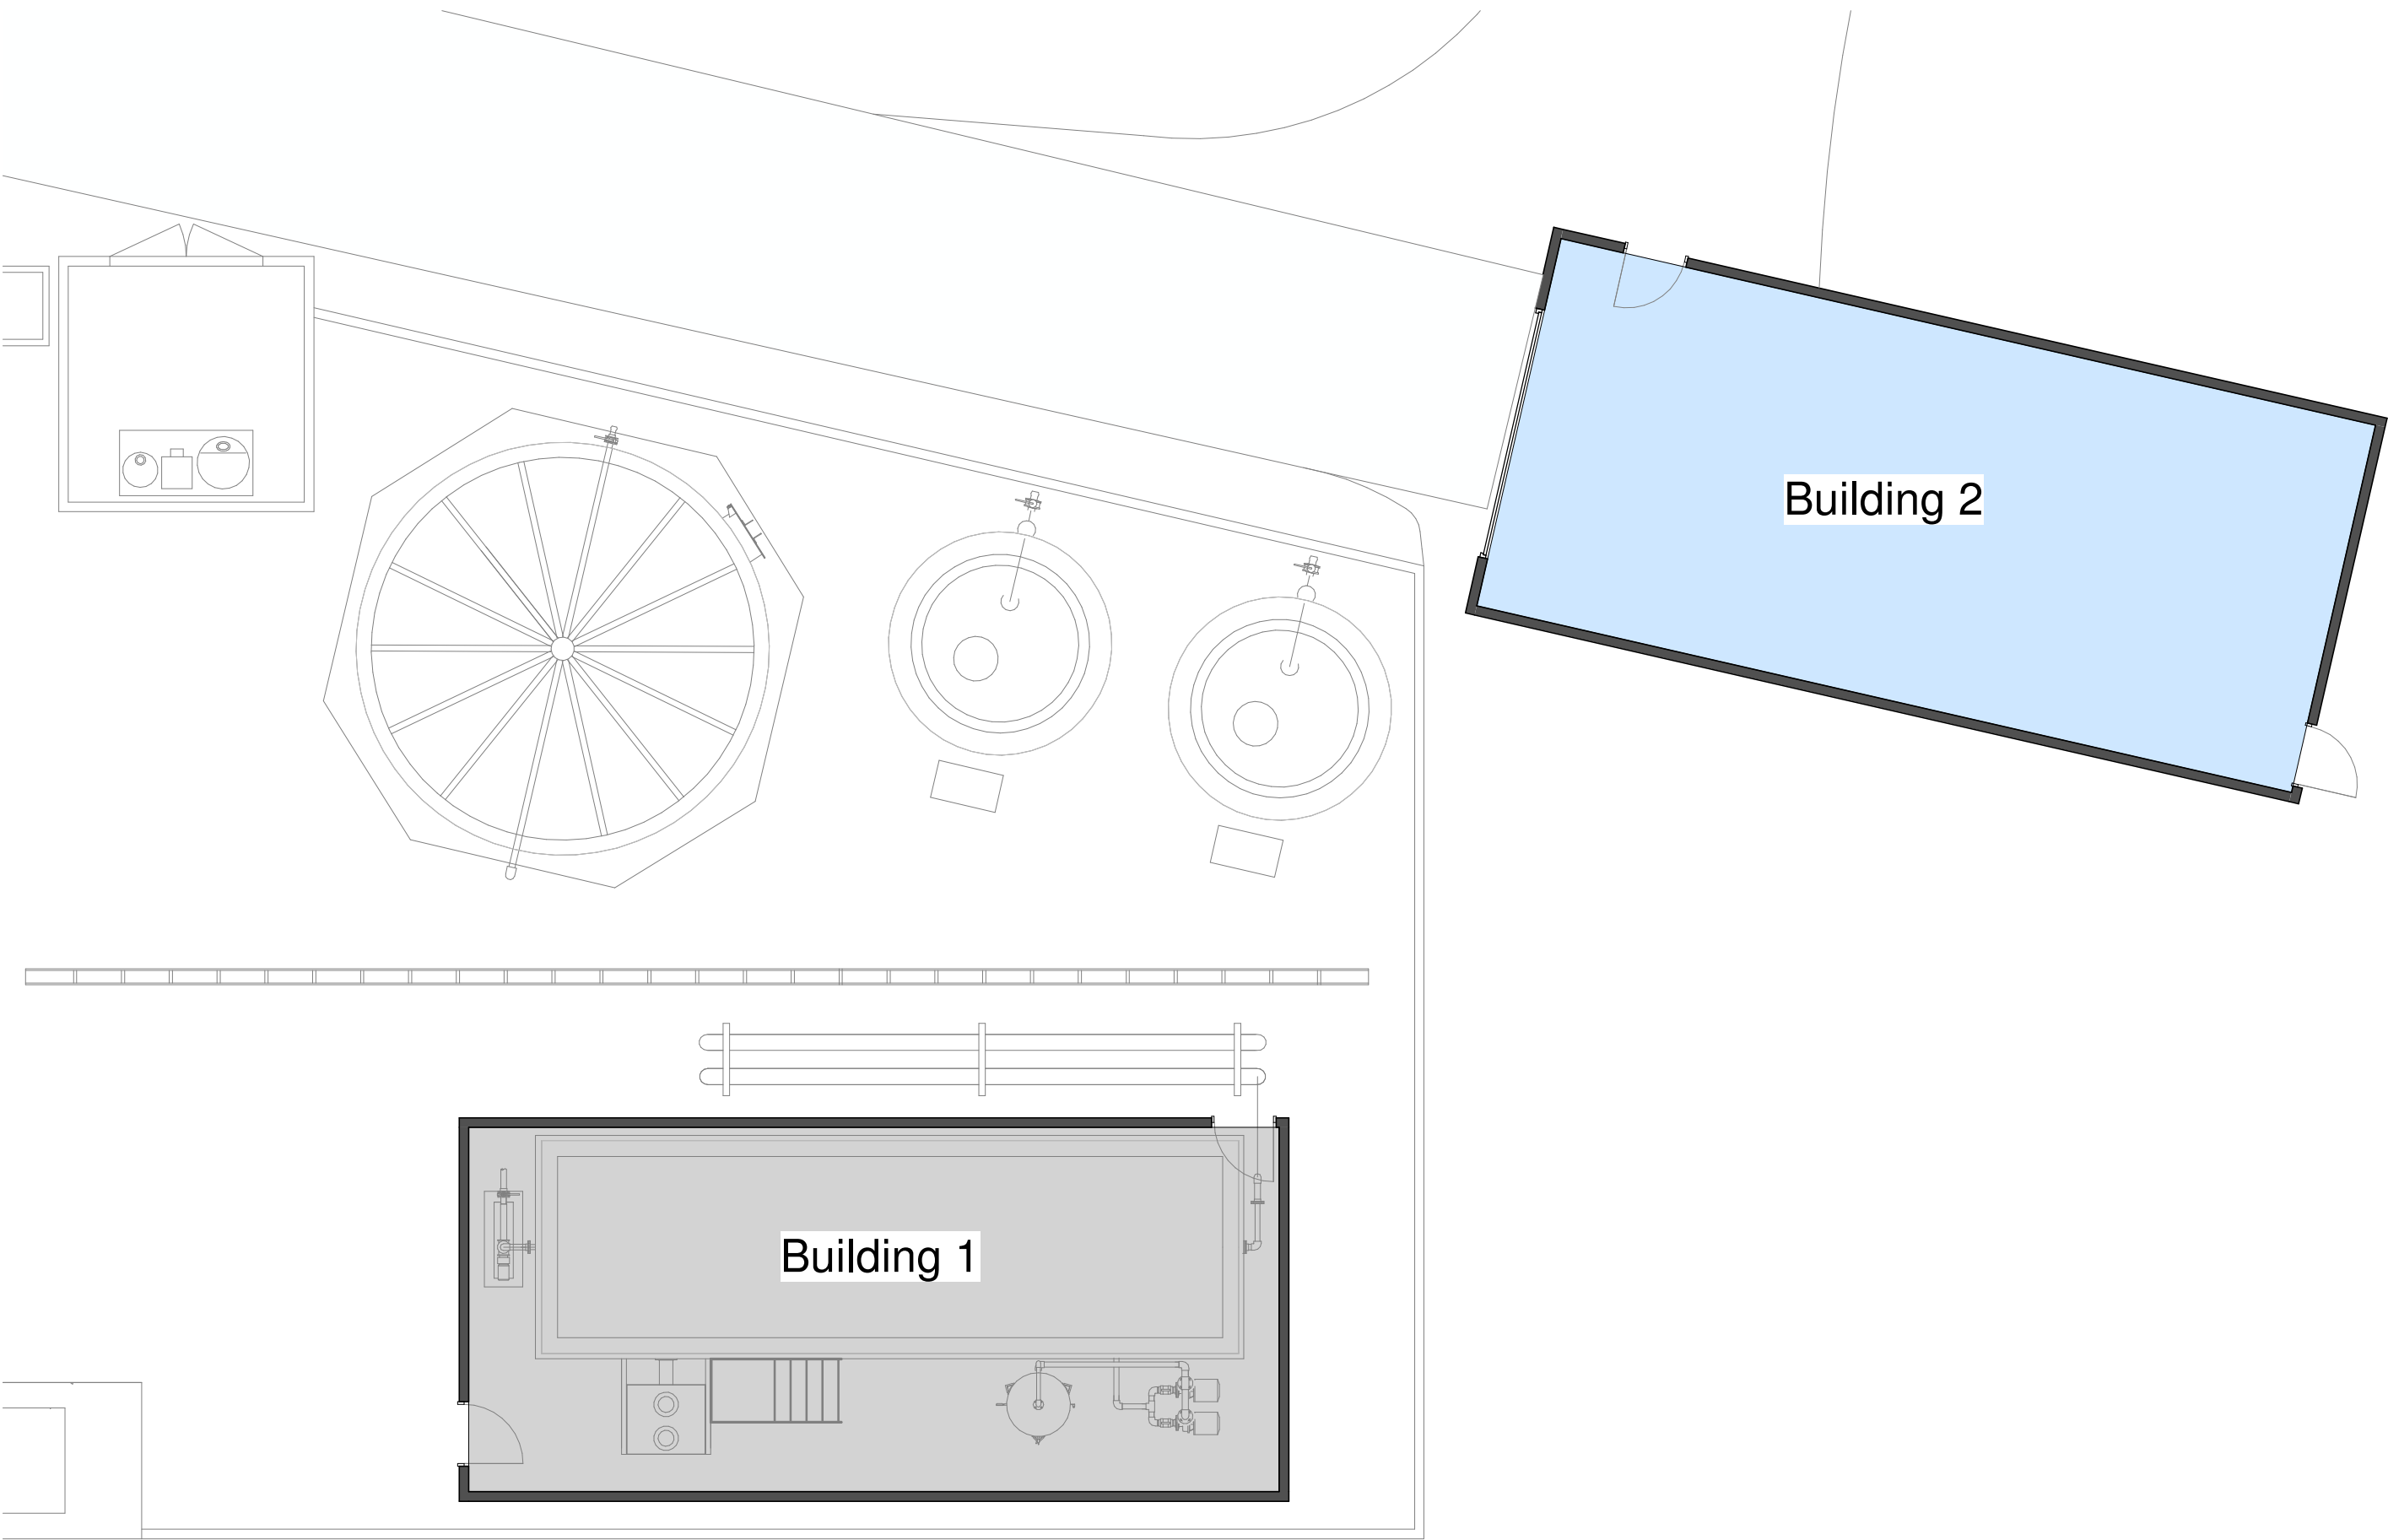


1 2000-Proposed-De-Watering-Structure-Plan_ 1 : 100




EXAMPLE STRUCTURE

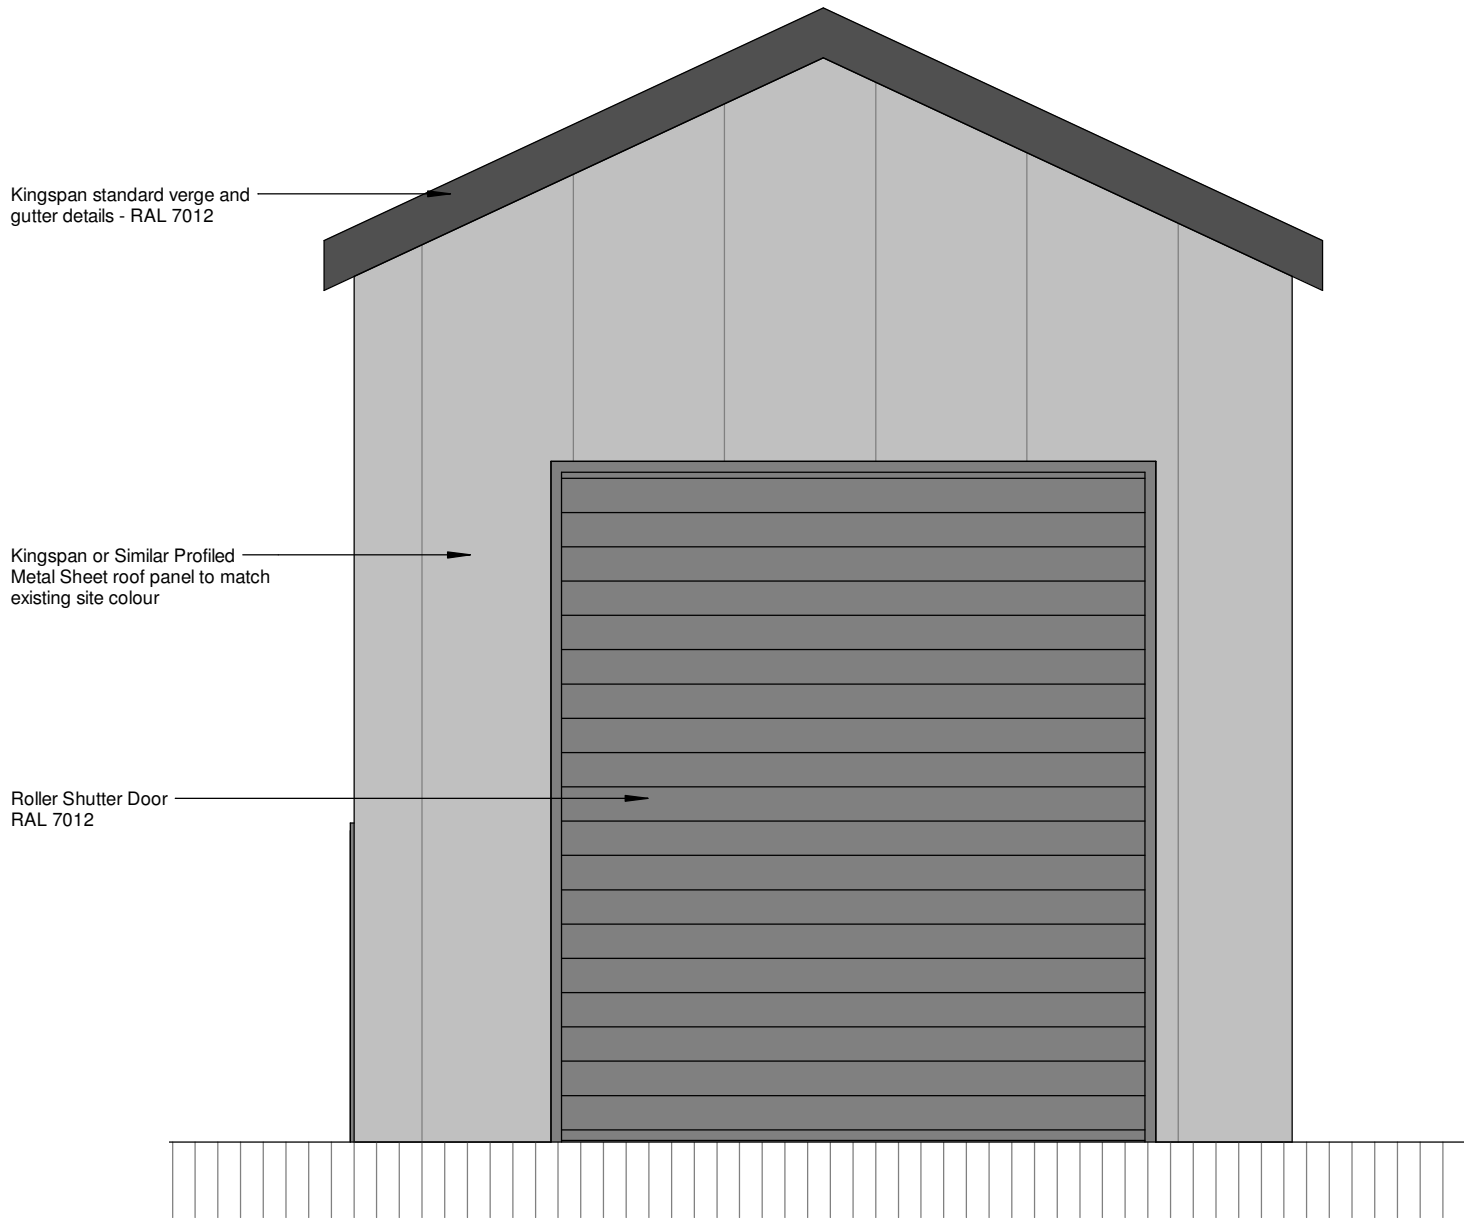


5 2000 - Front Elevation_Building_2 1 : 50

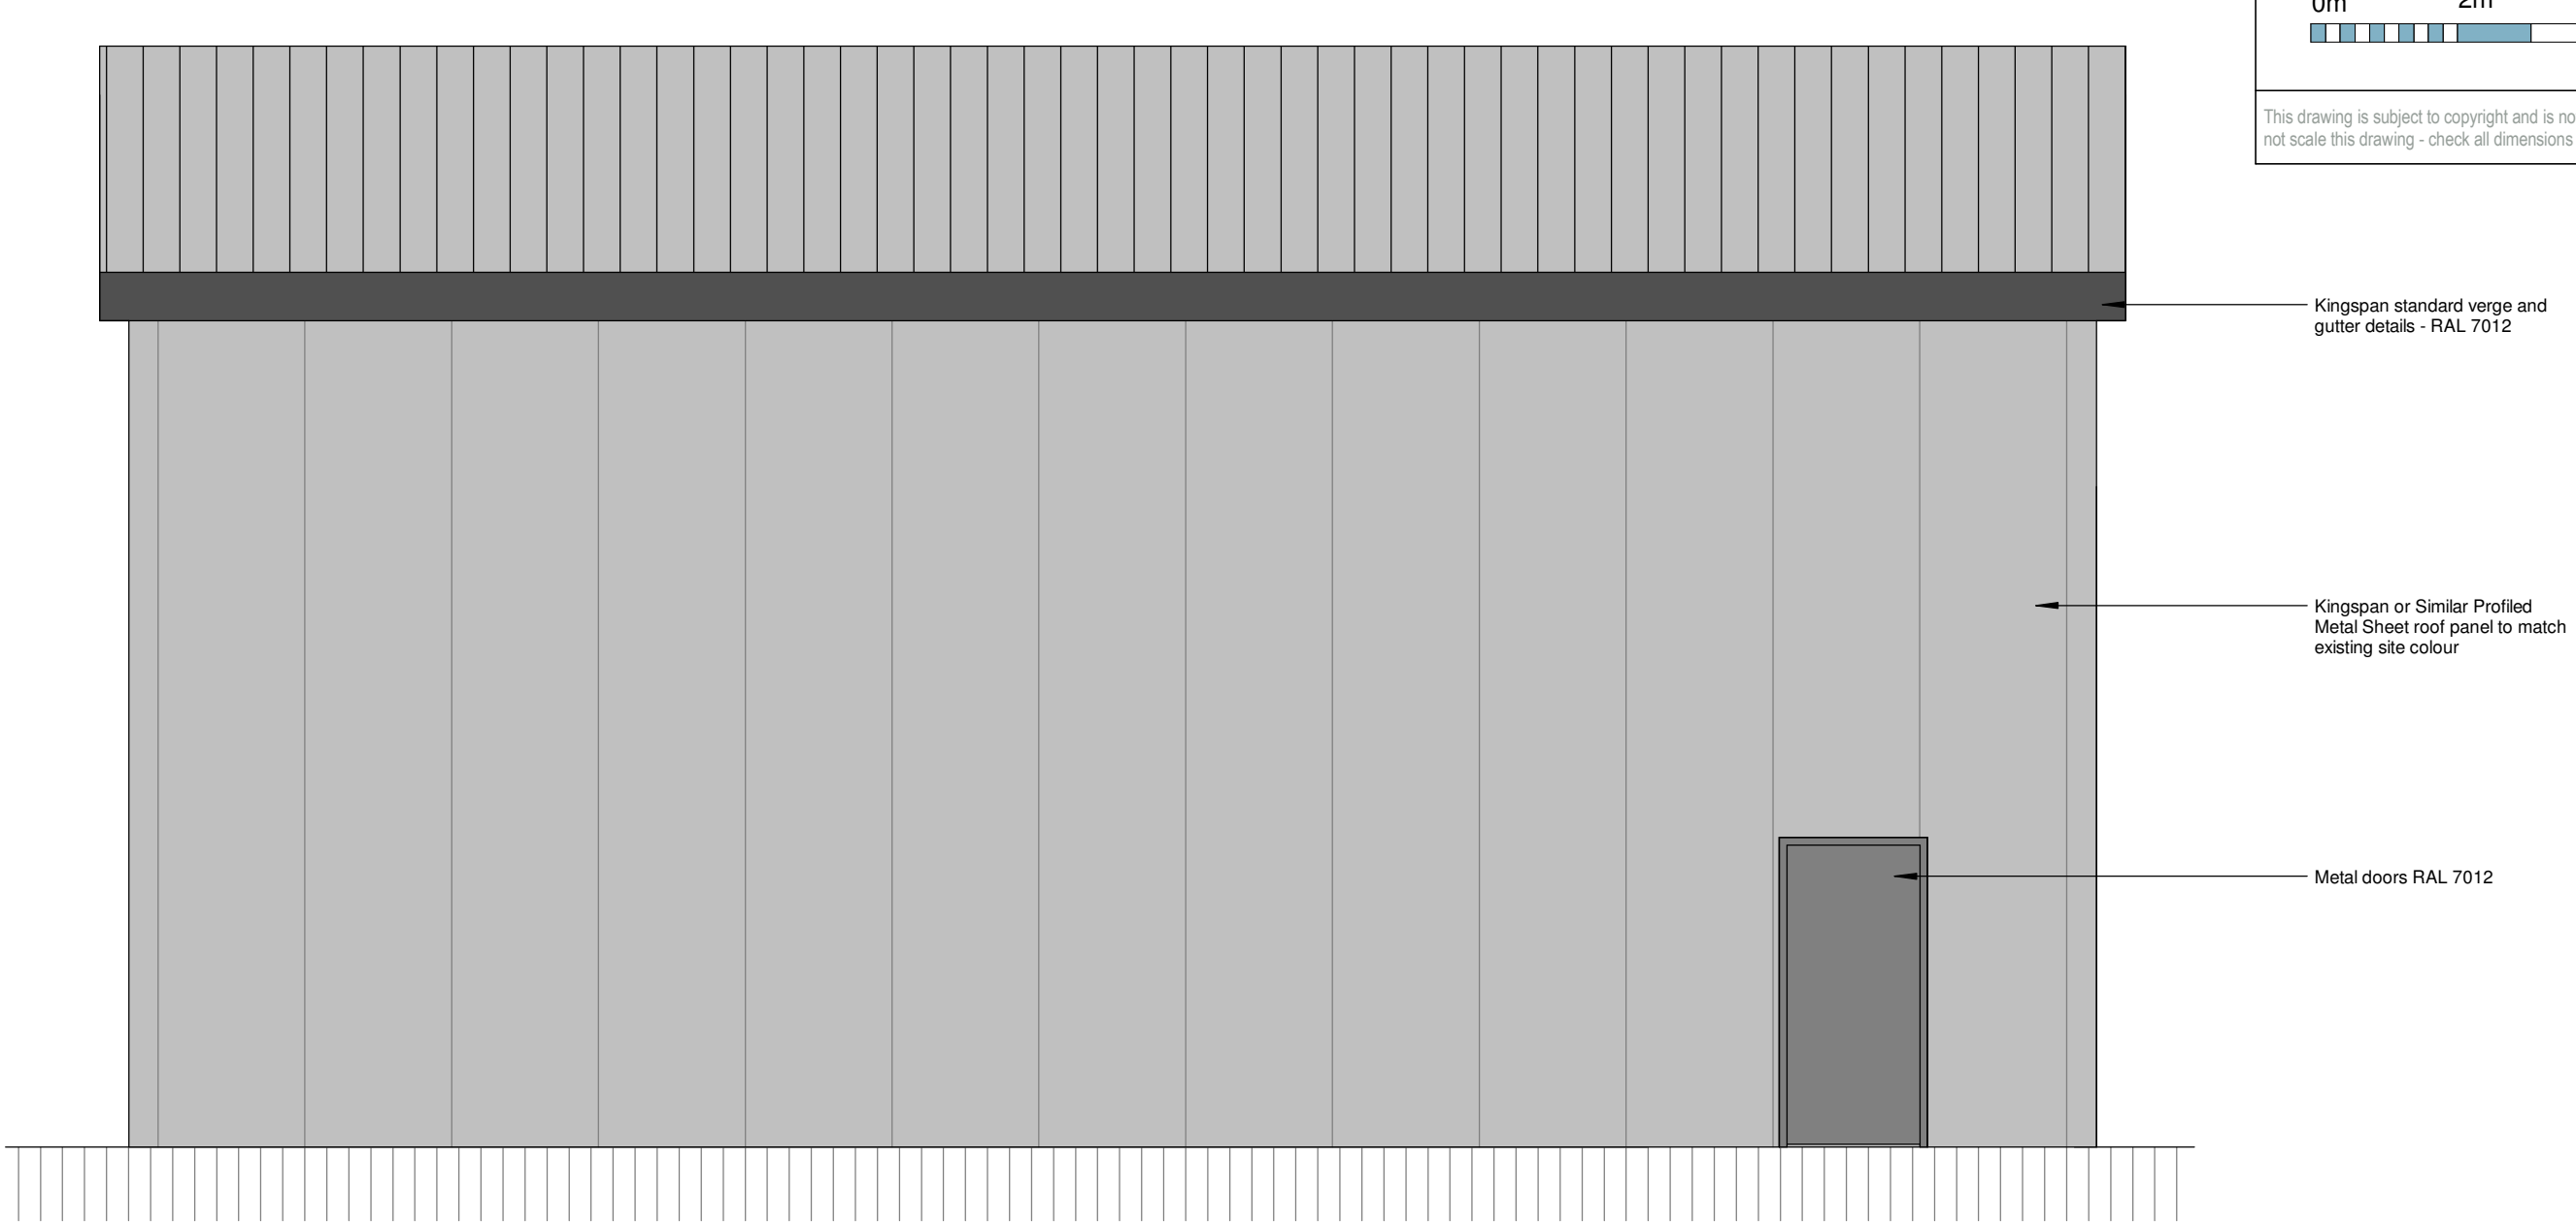

2 2000 - Side Elevation_Building_2 1 : 50

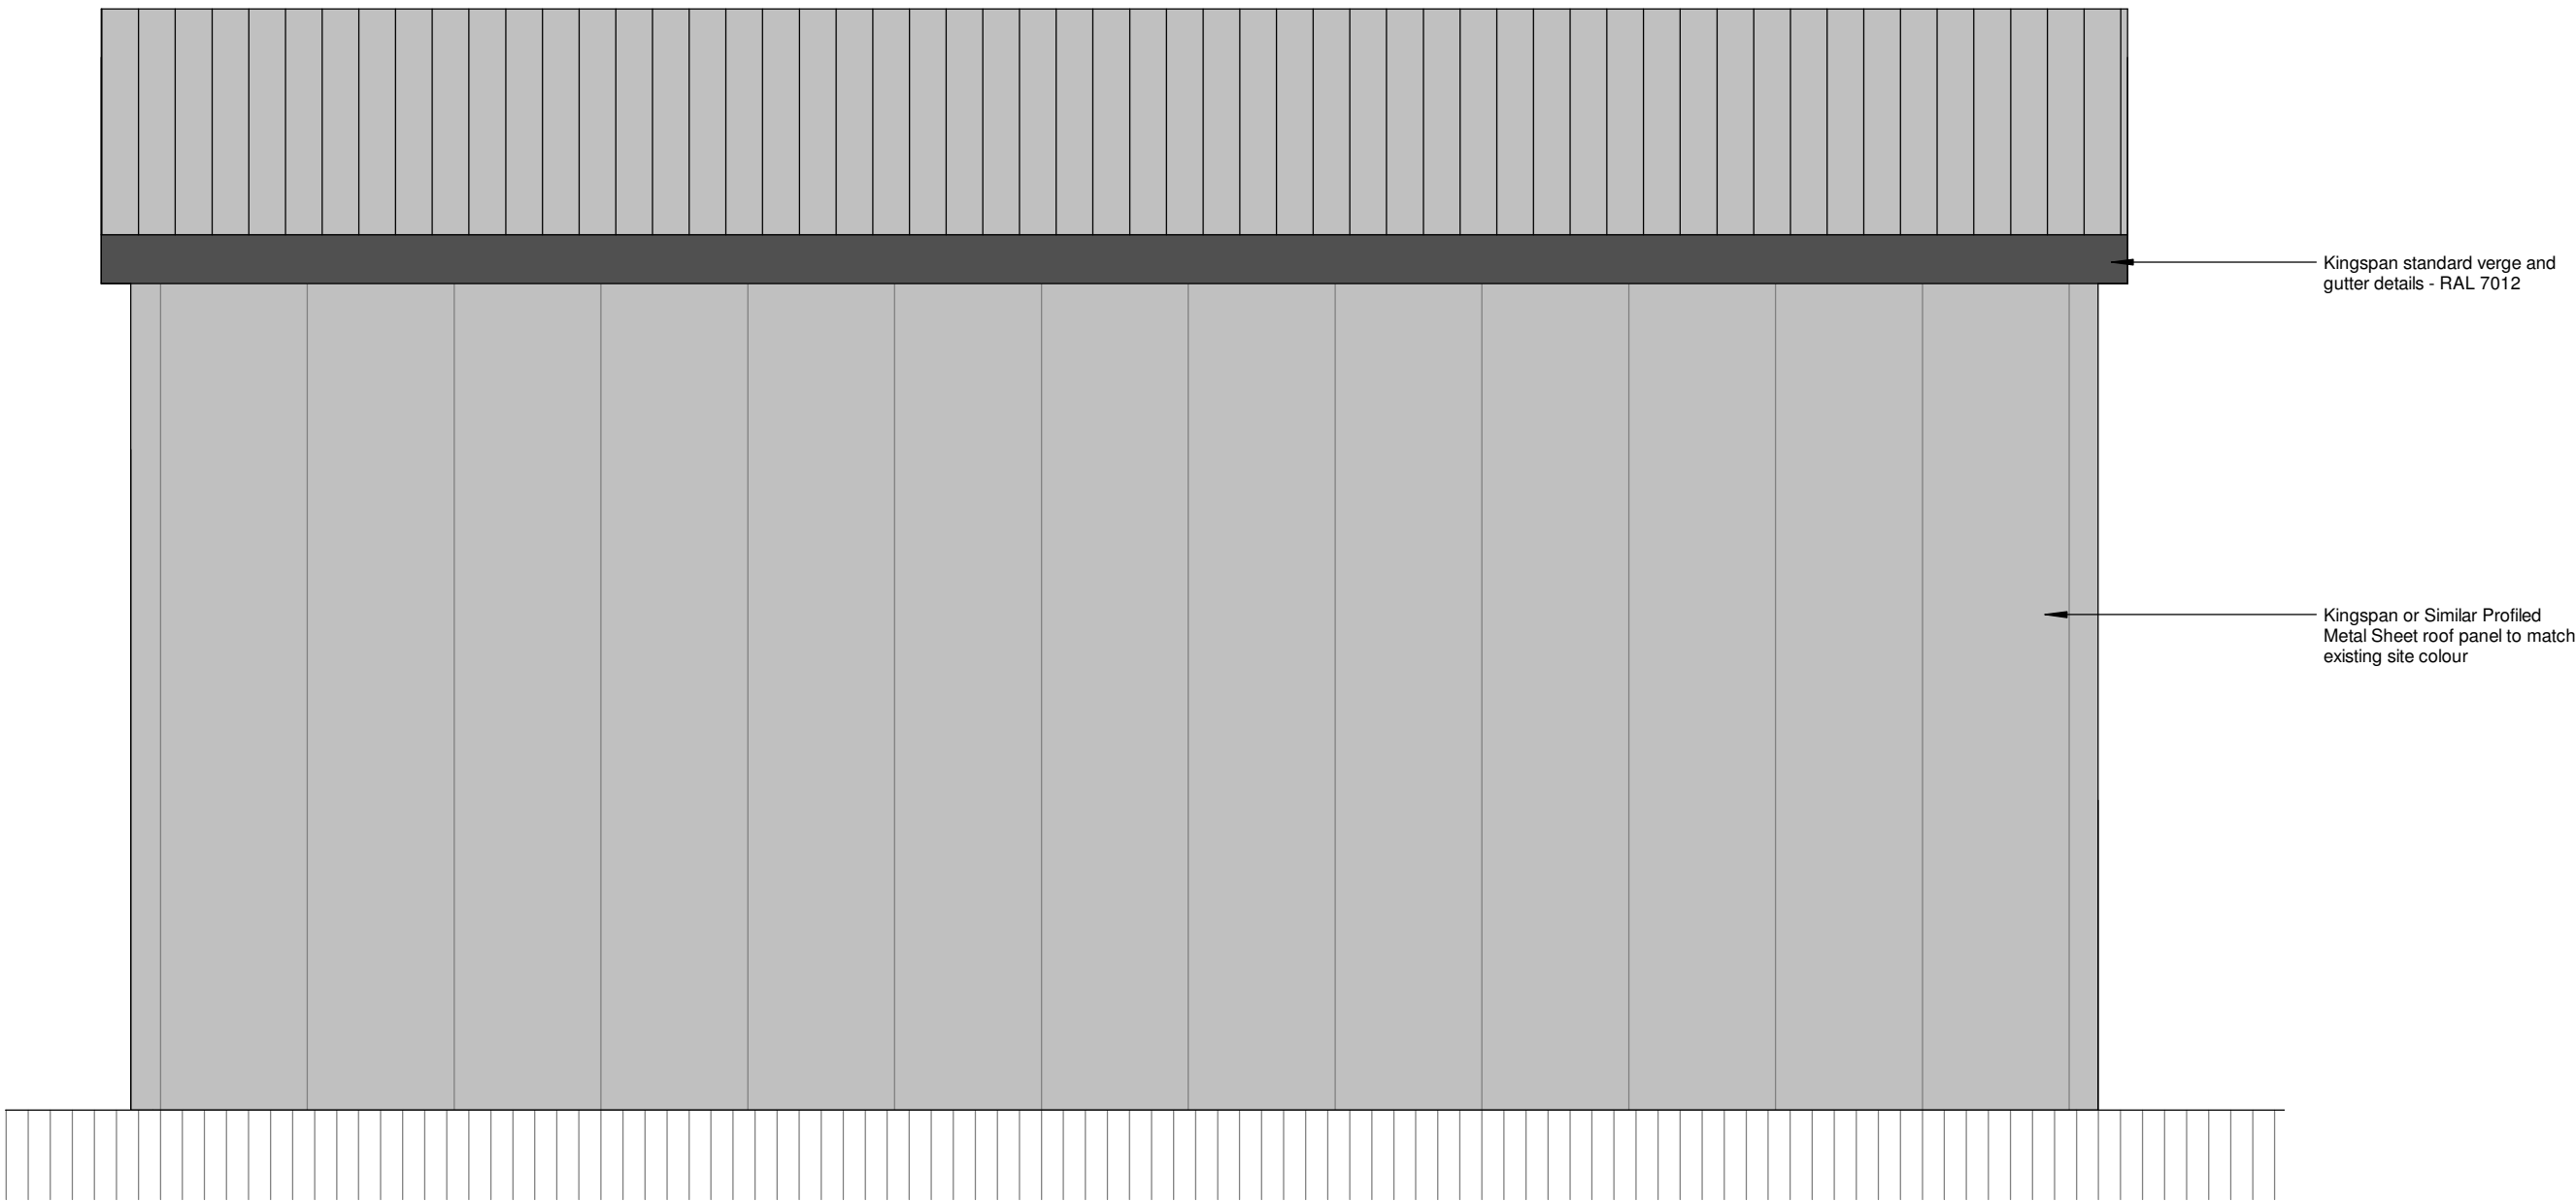

4 2000-Side Elevation_Building_2 1 : 50

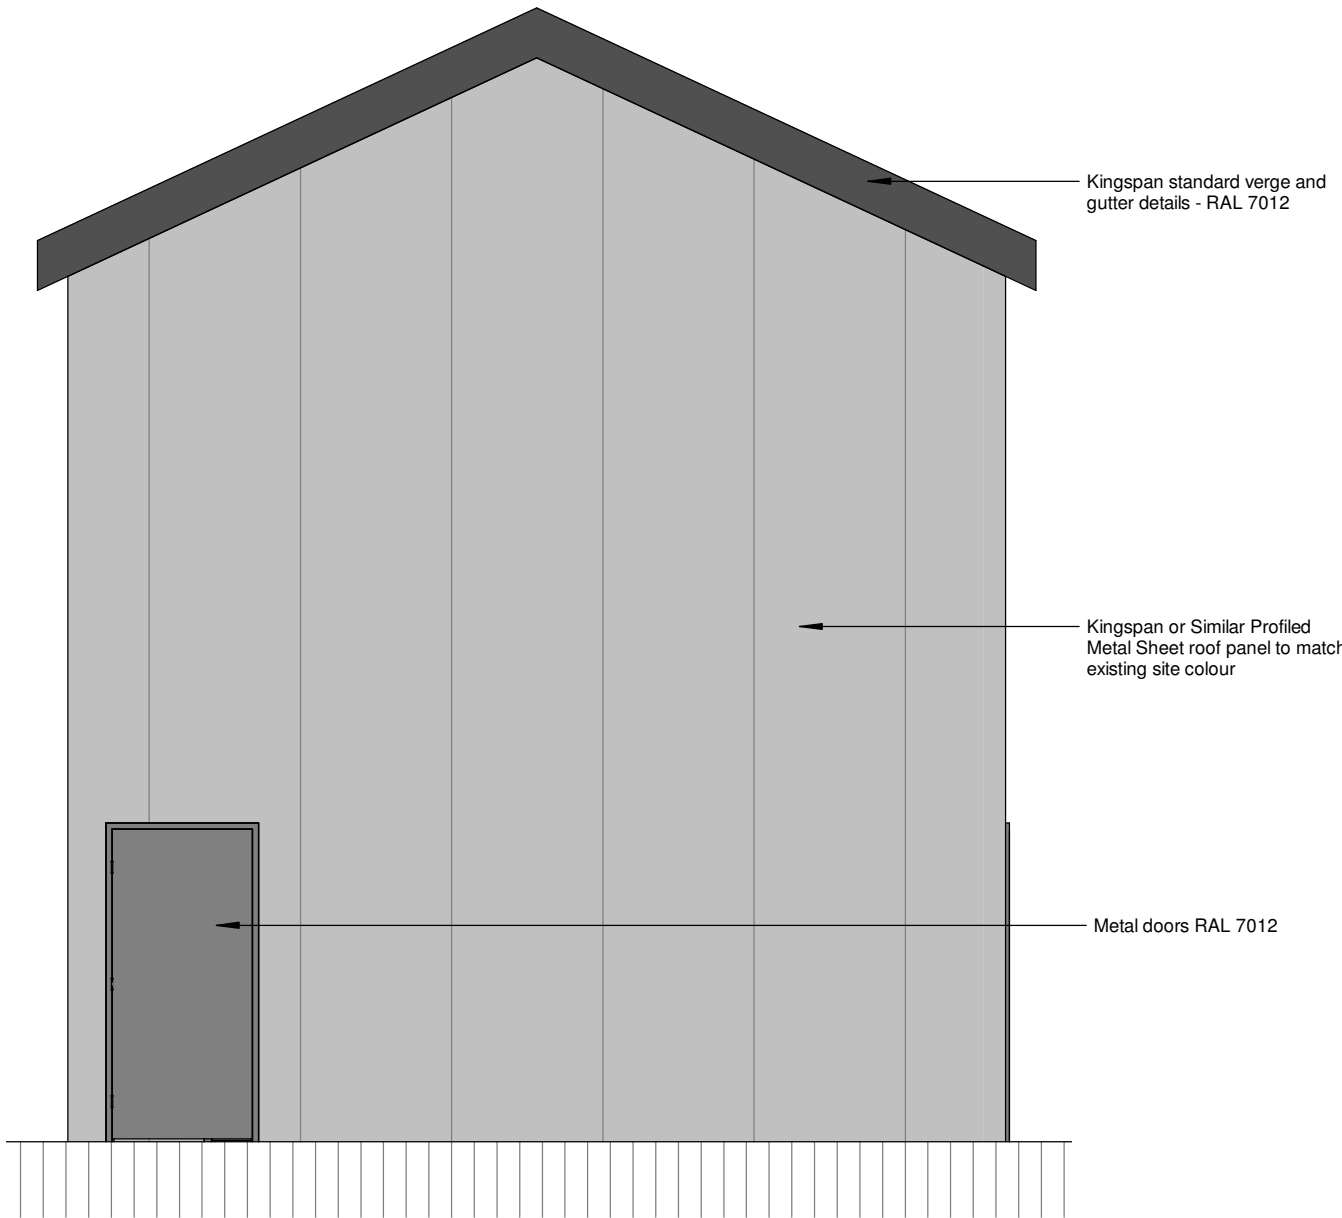

3 2000 - Rear Elevation_Building_2 1 : 50

0m2m4m6m8m

Drawing Scale 1:100 @ A1

This drawing is subject to copyright and is not to be reproduced in part or whole without approval. Do not scale this drawing - check all dimensions on site.

Rev	Description	By	Date
Cassidy+Ashtonwww.cassidyashton.co.uk Architecture + Building Surveying + Town Planning 7 East Cliff, Preston, Lancashire, PR1 3JE 10 Hunters Walk, Canal Street, Chester, CH1 4EB St Andrews Business Centre, Mole, Flintshire, CH7 1XB T: 01772 258 356 T: 01244 402 900 T: 01352 706 246			
Client			
Maelor Foods			
Project			
Maelor Poultry Wrexham			
Drawing Title			
Details_De-Watering Structure - Building_2			
Drawn by	SD	Checked by	GE
Suitability	-	Scale @ A1	As indicated
11328	MFW-CAA-XX-XX-DR-A-4101		
C+A JOB NO.	PROJECT - ORIGINATOR - VOL. - LEVEL - TYPE - ROLE - NUMBER	REV.	