




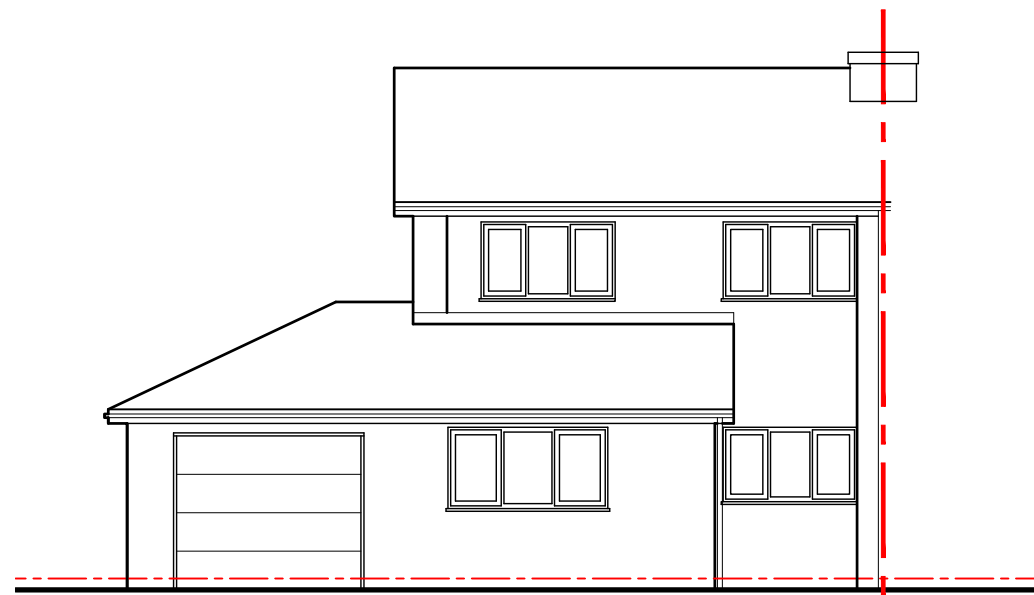


Front elevation 1:100

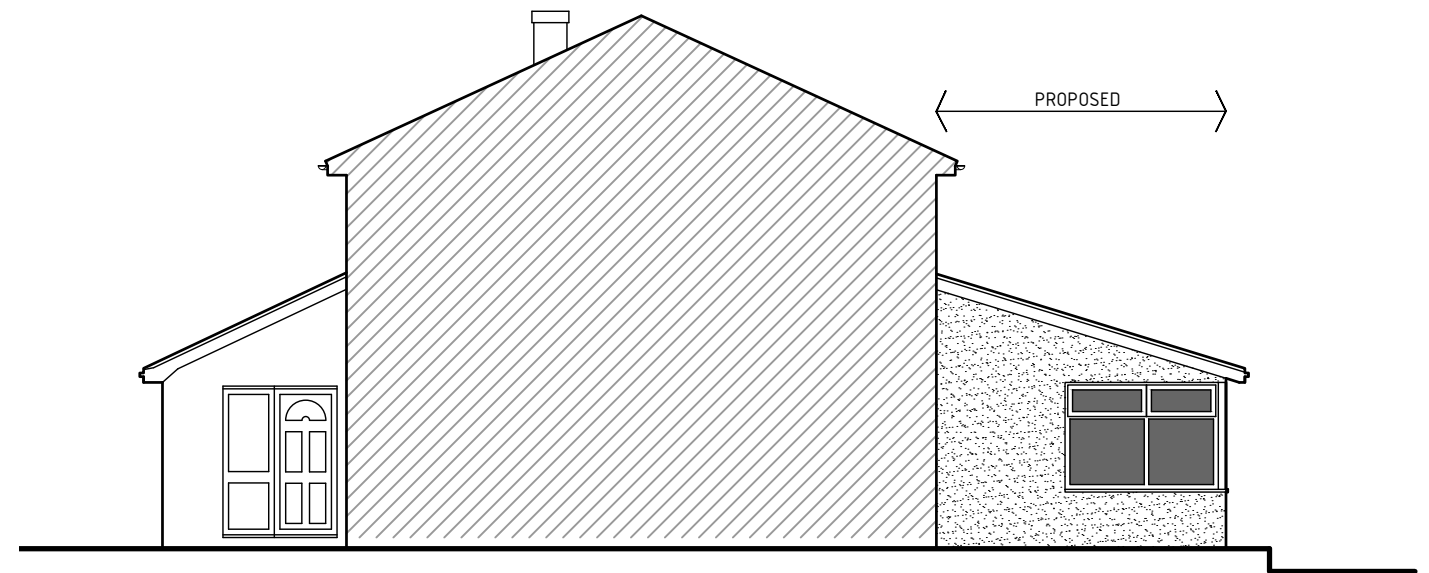

Side-01 elevation 1:100

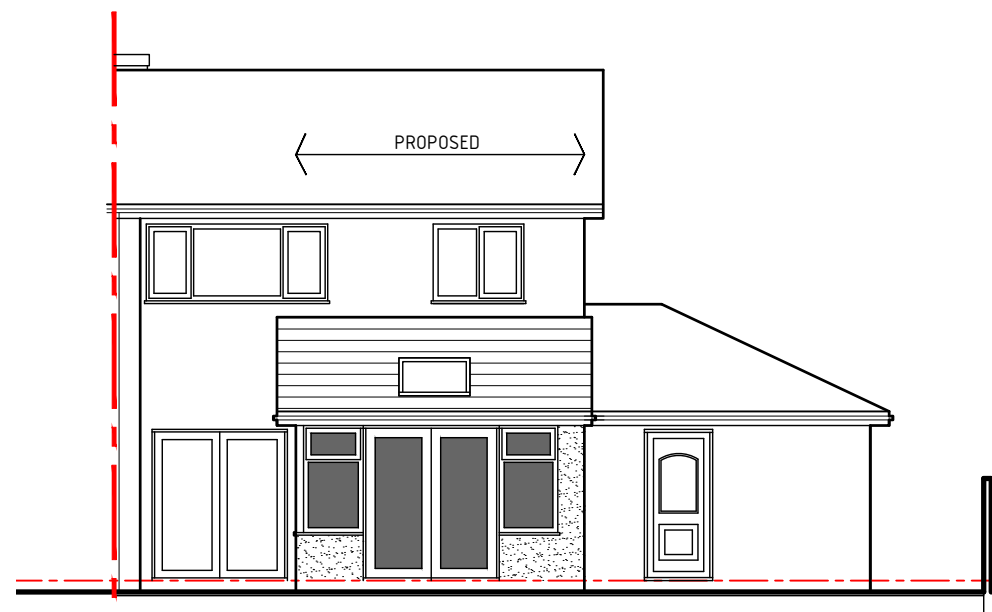

Rear elevation 1:100

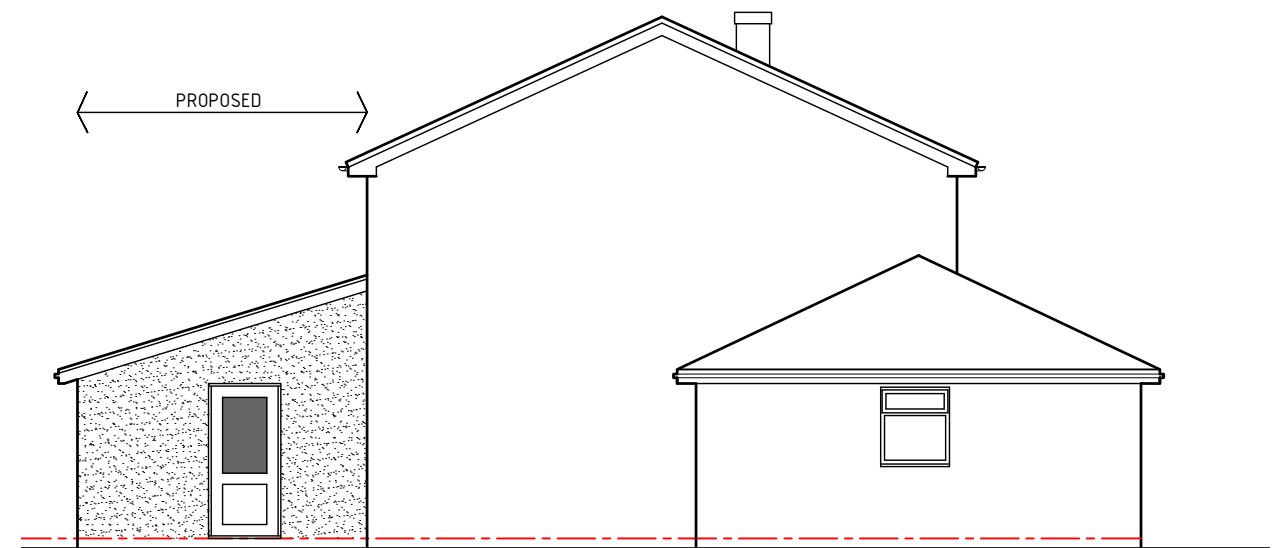

Side-02 elevation 1:100

As Proposed

 HDS Architectural Services, The Foundry, 15 Yorke Street, Wrexham LL13 8LW Tel (01978) 345250 www.hdsarchitectural.co.uk	Project; 90 Mile Barn Road, Borras, Wrexham, LL13 9JY		Dwg No; MB/PD/02	Date; 05.10.22
	Title; As Proposed Elevations	Scale (A3); 1:100	Revision;	