




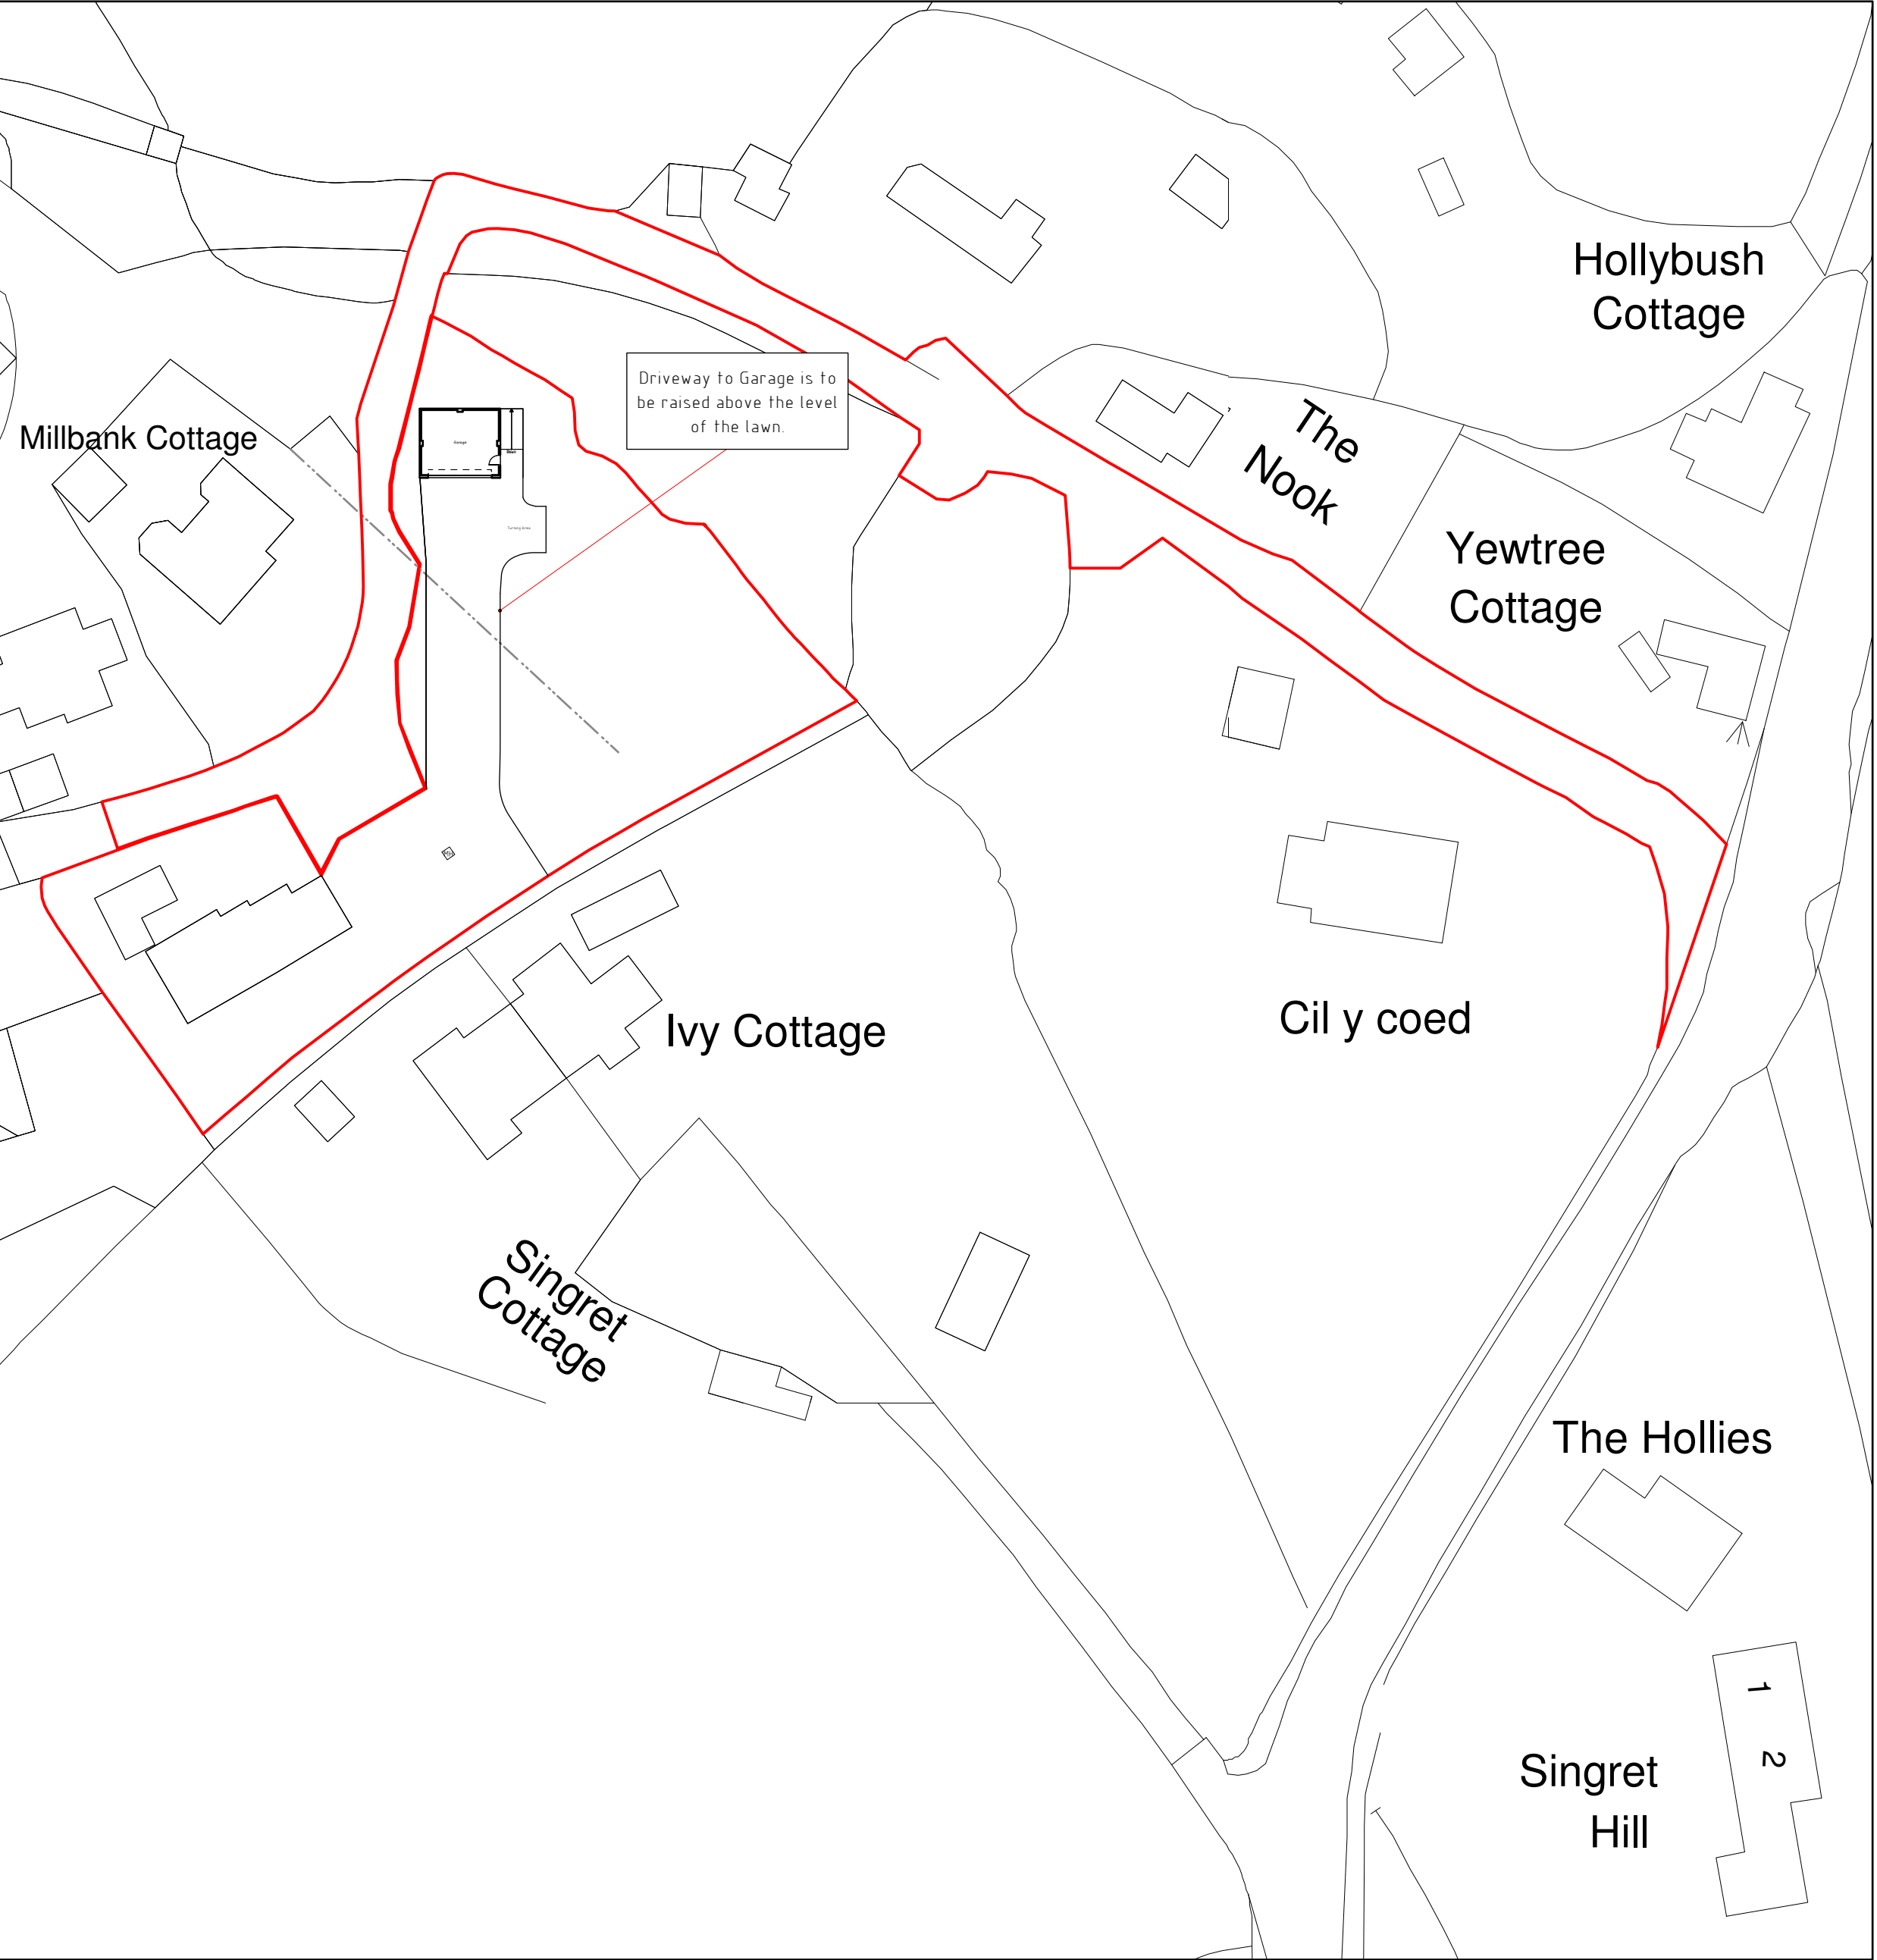

Site Plan 1:500

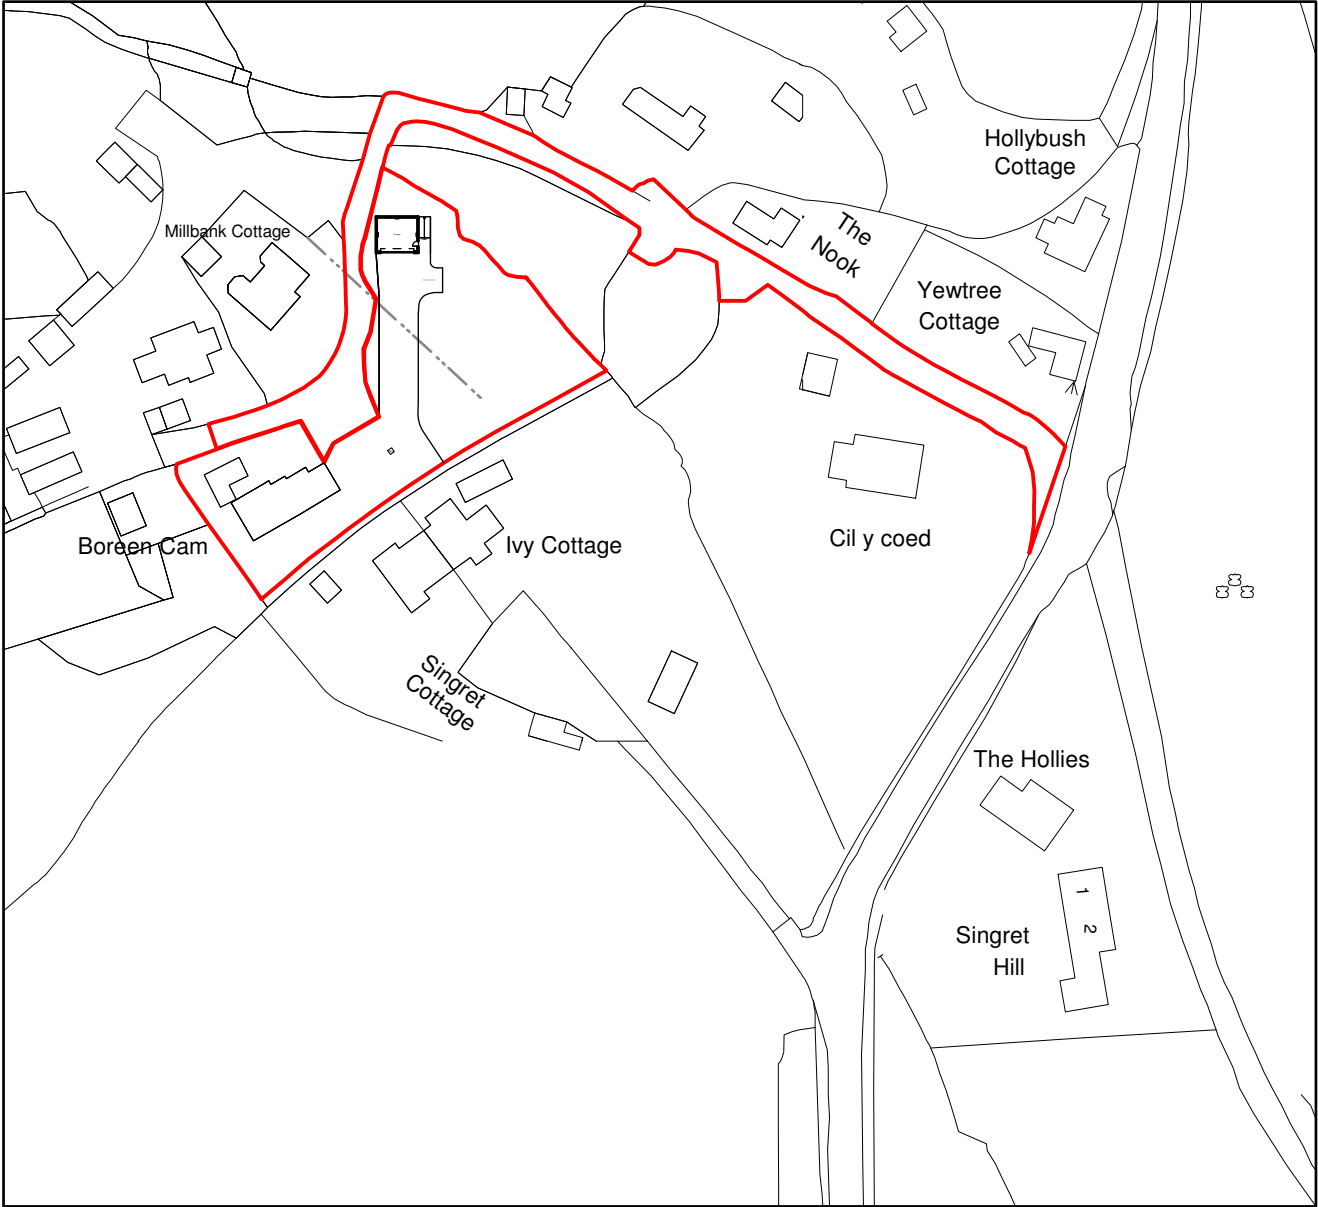

Location Plan 1:1250

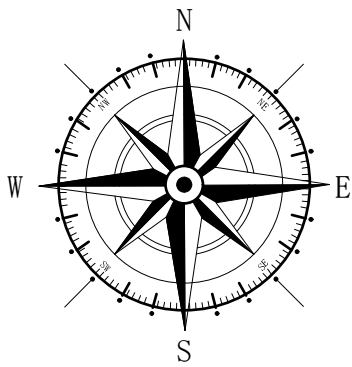

Key
Application Site

Rev	Date	Detail	Initial
B	03/22	Access Indicated	E.M.J
A	03/22	Amends	E.M.J

Project:
Proposed Development at
land associated with,
Boreen Cam, Singrett Hill,
Llay, Wrexham,
LL12 0NS

Title: Planning	Scale: (A2) 1:500 & 1:1250
--------------------	----------------------------------

Drawn By: E.M.Jackson	Date: Feb 2022
--------------------------	-------------------

Drawing No: H144/006	Sheet: 1 of 1
-------------------------	------------------

blueprint
architectural services



Office 3K4,
Redwither Business Tower,
Wrexham. LL13 9XT
Tel: 01978 356500
www.blueprintarchitectural.com

© copyright all rights reserved