


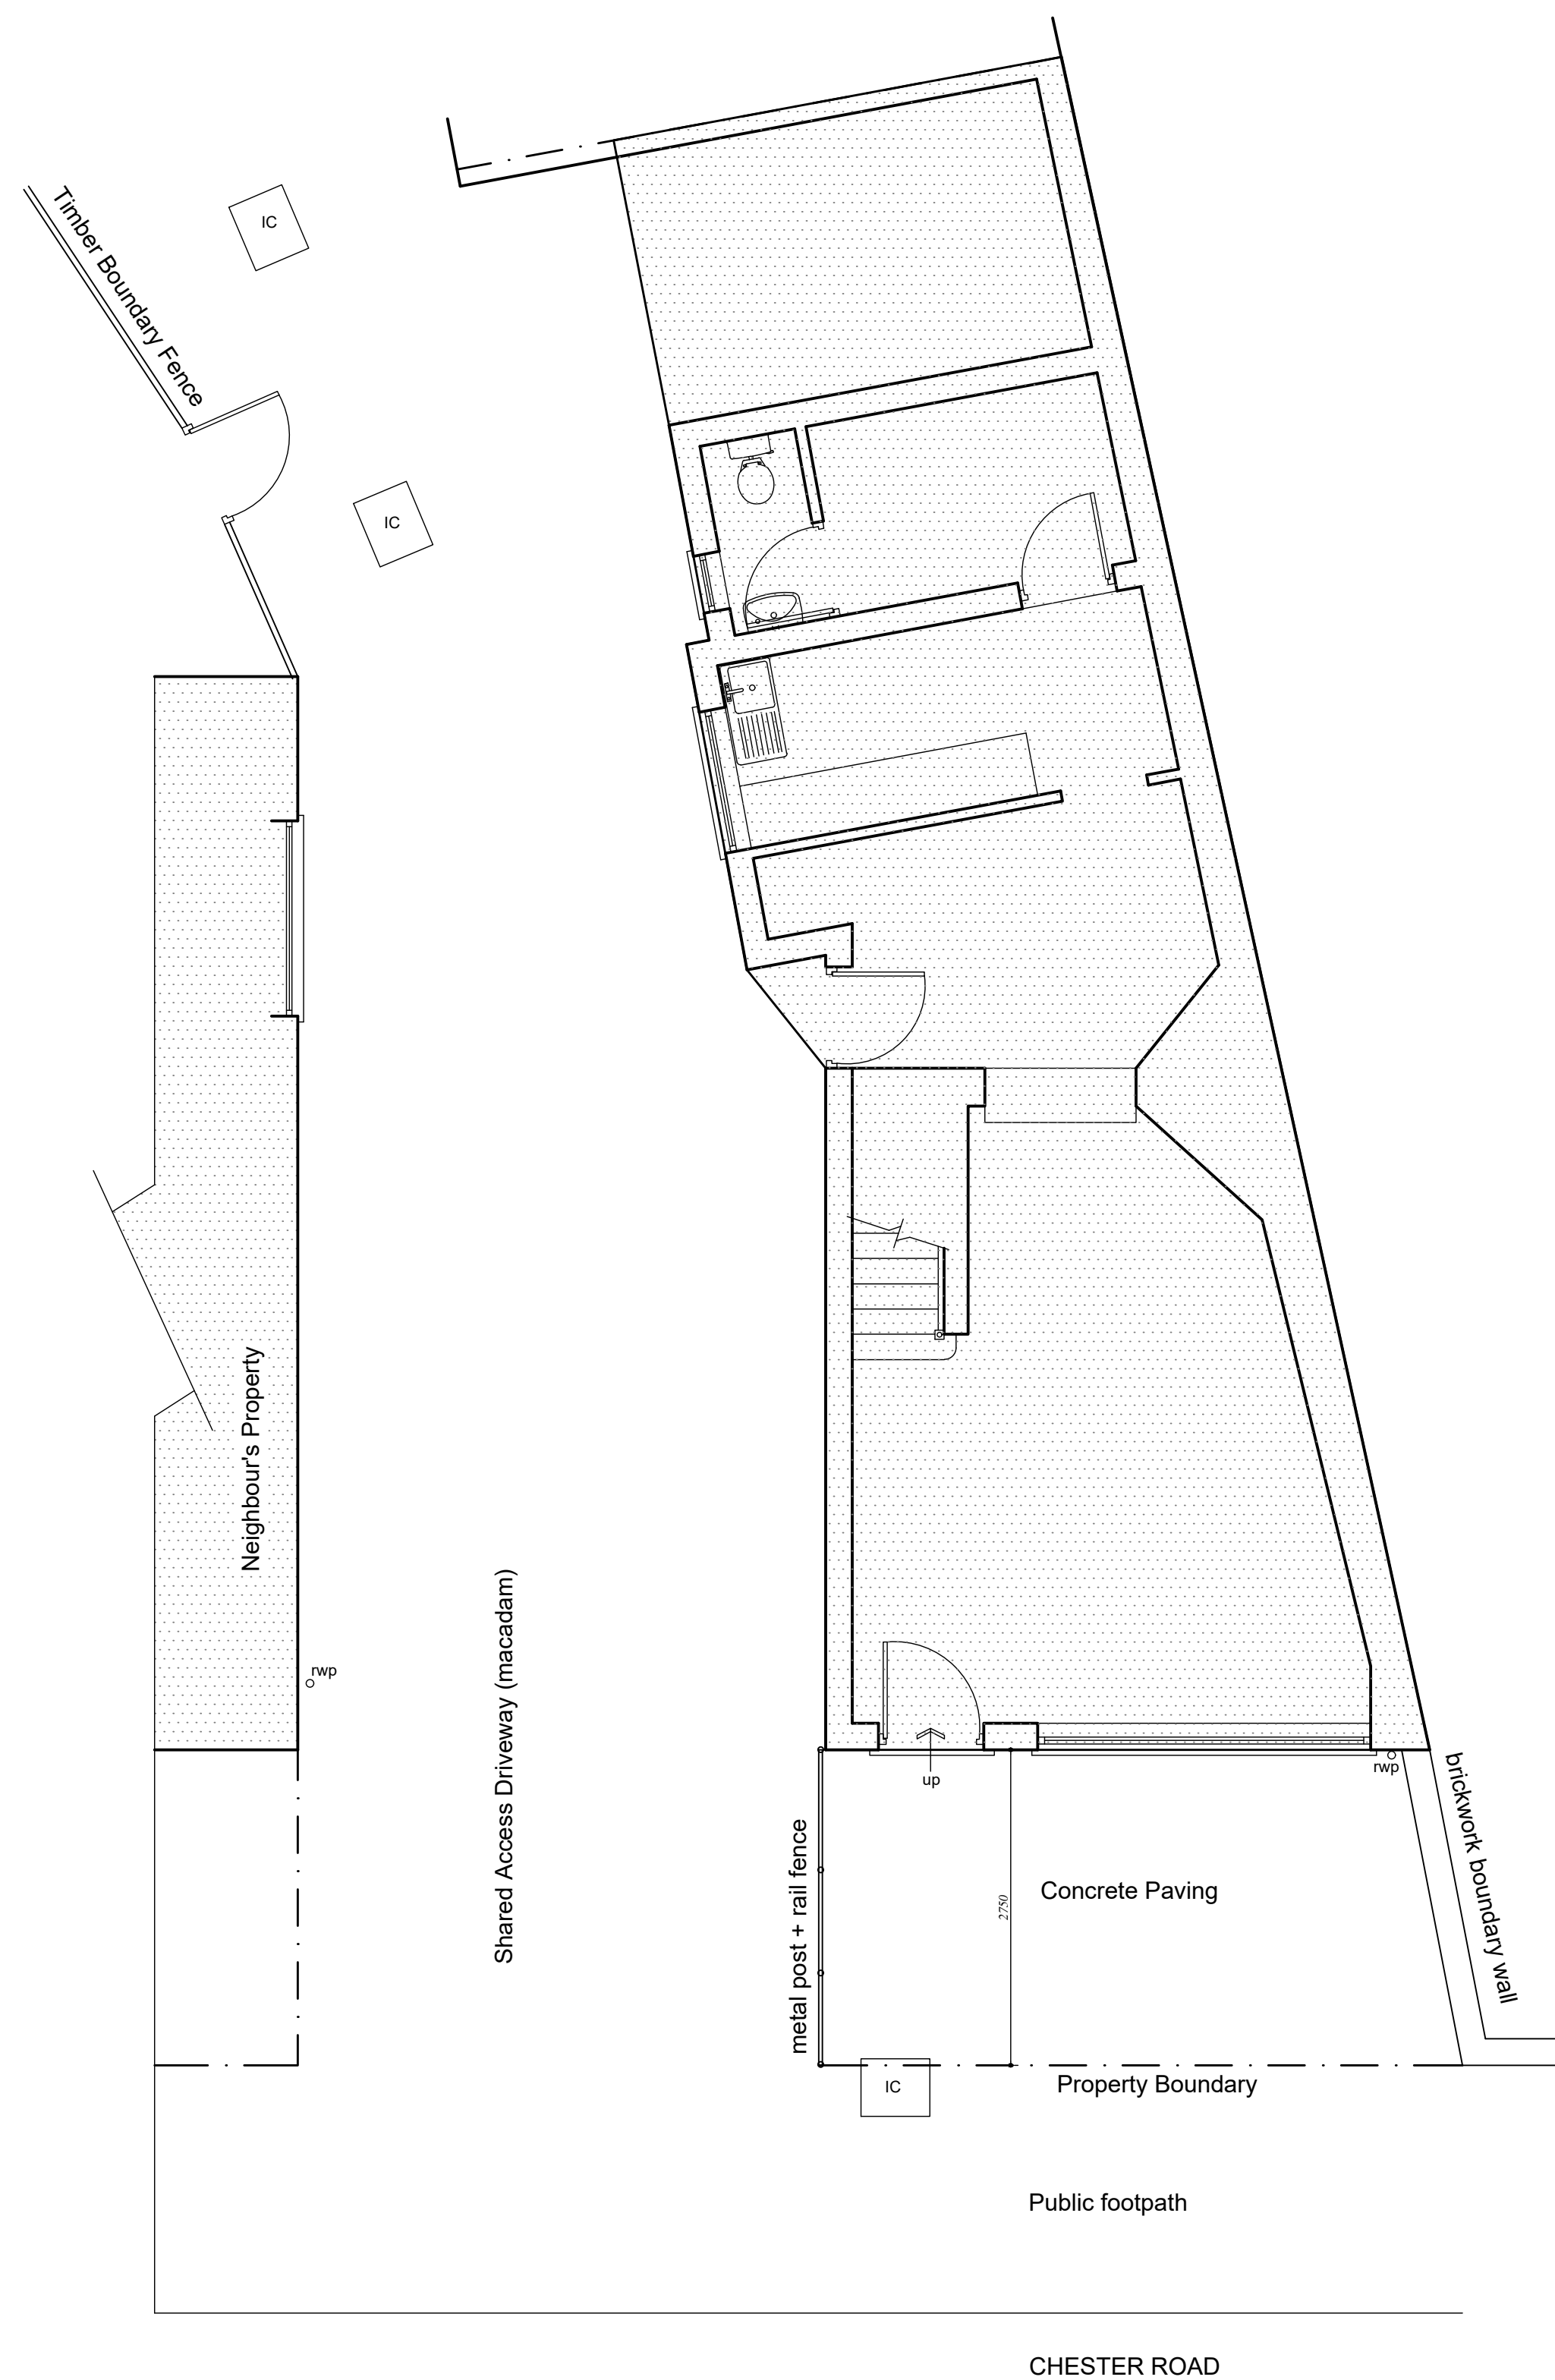


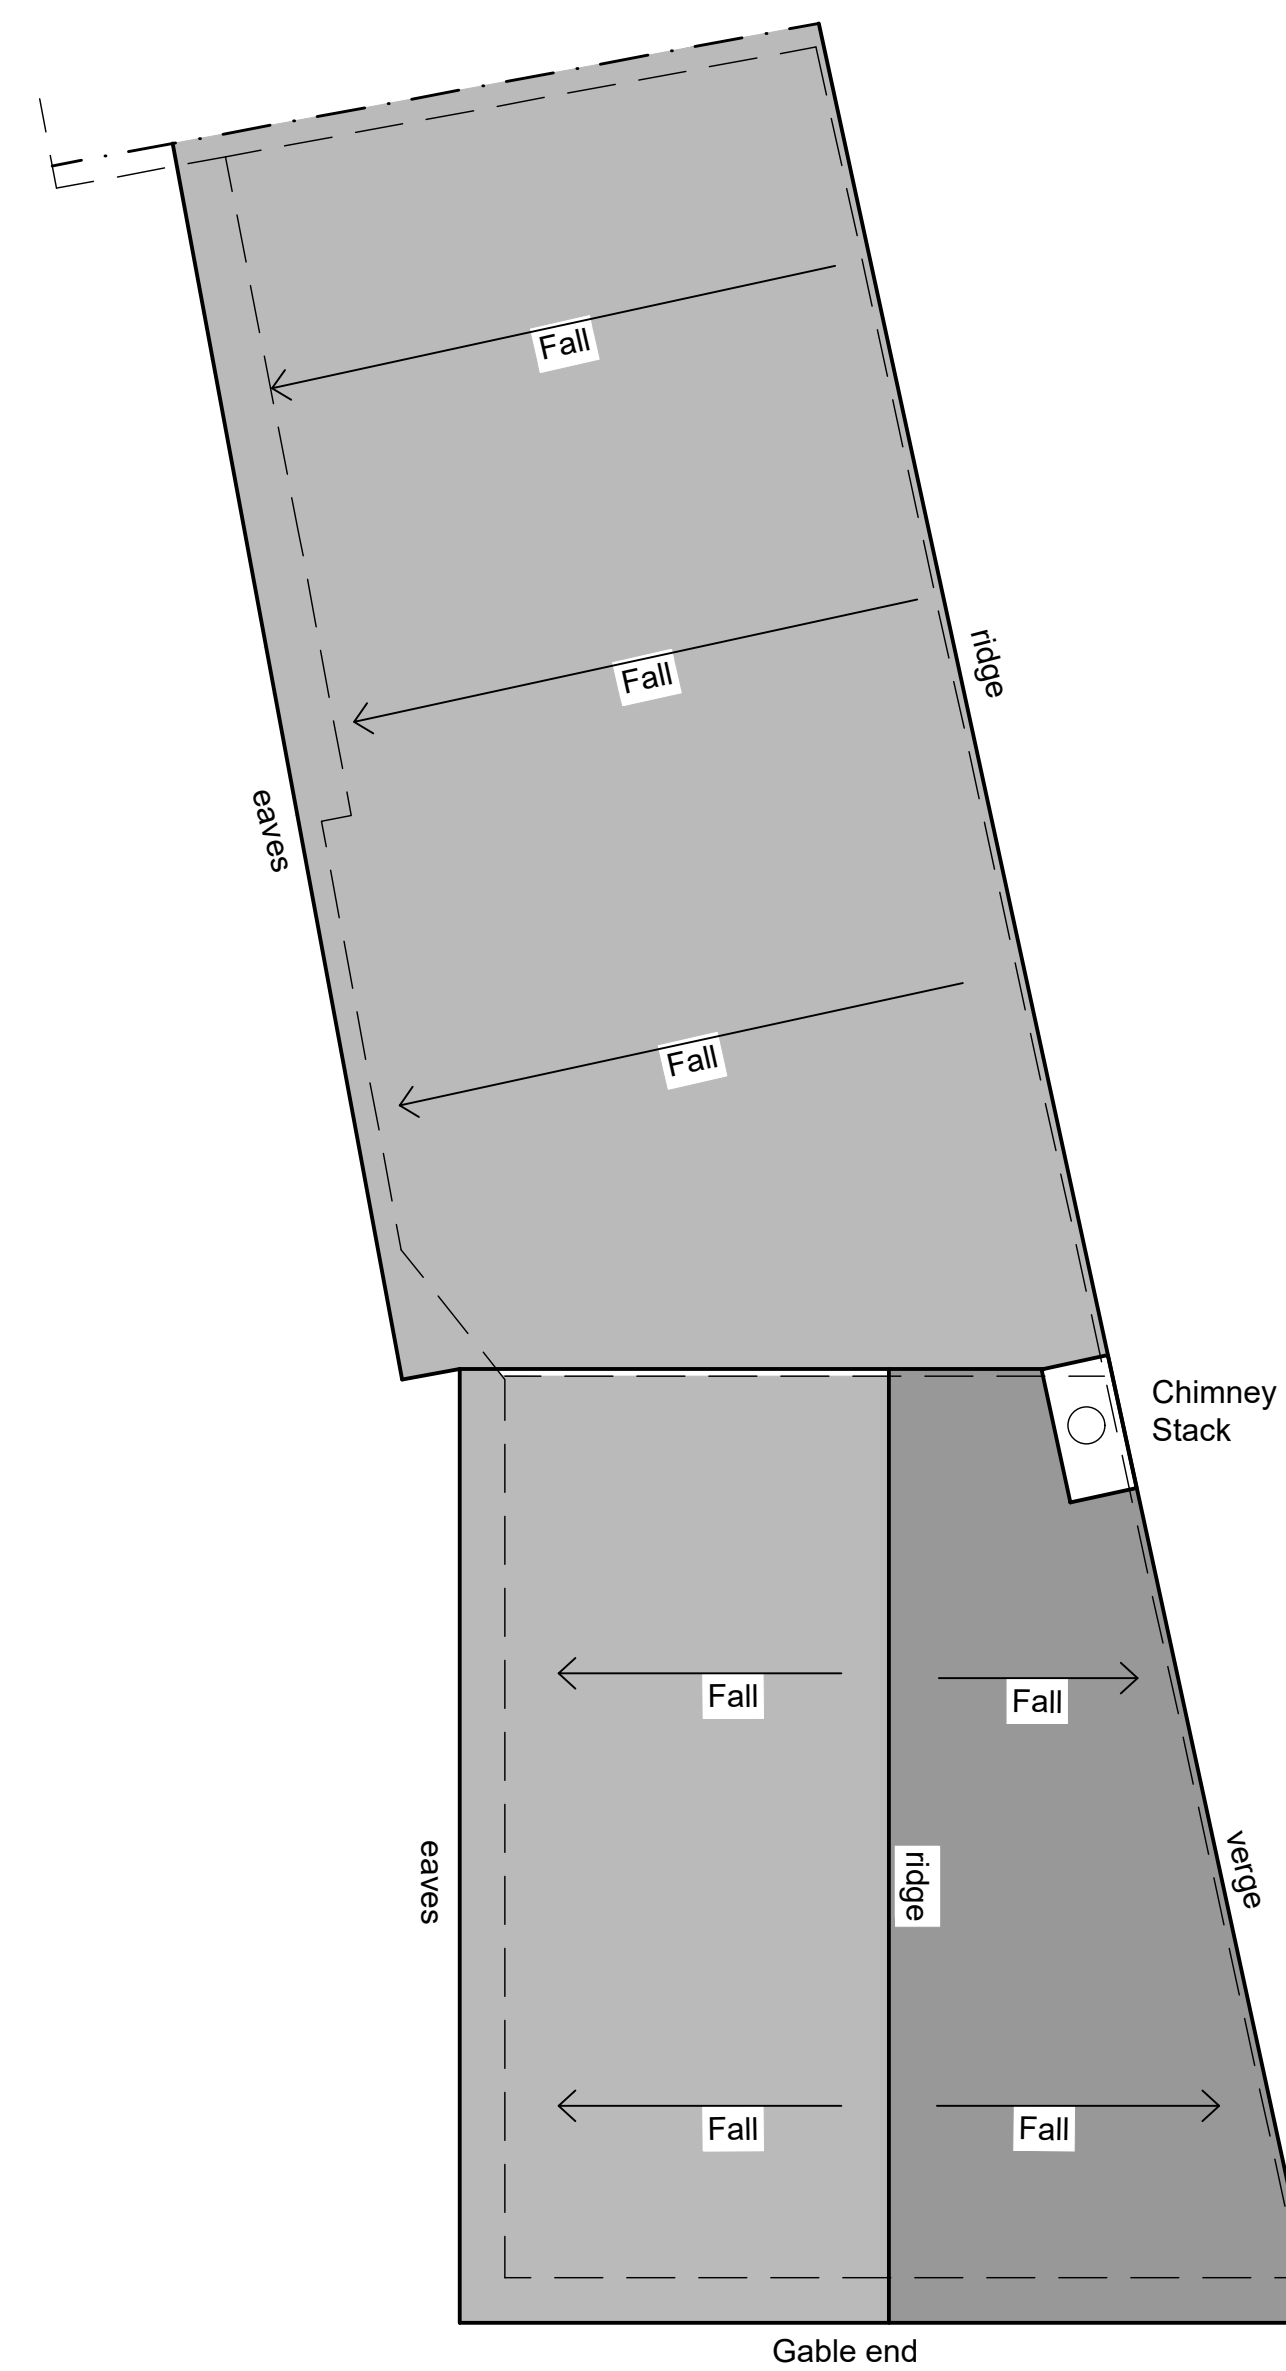

EXISTING SITE PLAN 1:50

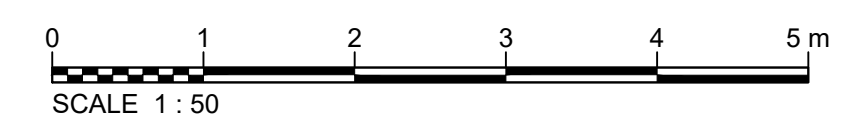

EXISTING ROOF PLAN 1:50

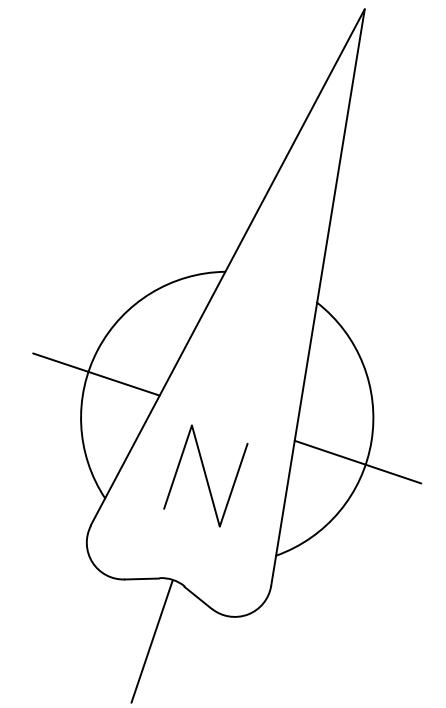

1. GENERAL NOTE
These drawings are have been produced for the purpose of obtaining Planning Permission and/or Building Regulations approval; Not for construction.

Project
**Rossett Pharmacy, Wrexham
LL12 0HN.**

Drawing
**Remodelling Works
Existing Site & Roof Plans**

Scale	1:50	Drawing Number	
Drawn	F.B		
Date	08/2022		
Status	Planning		

CFI2212_PL03