



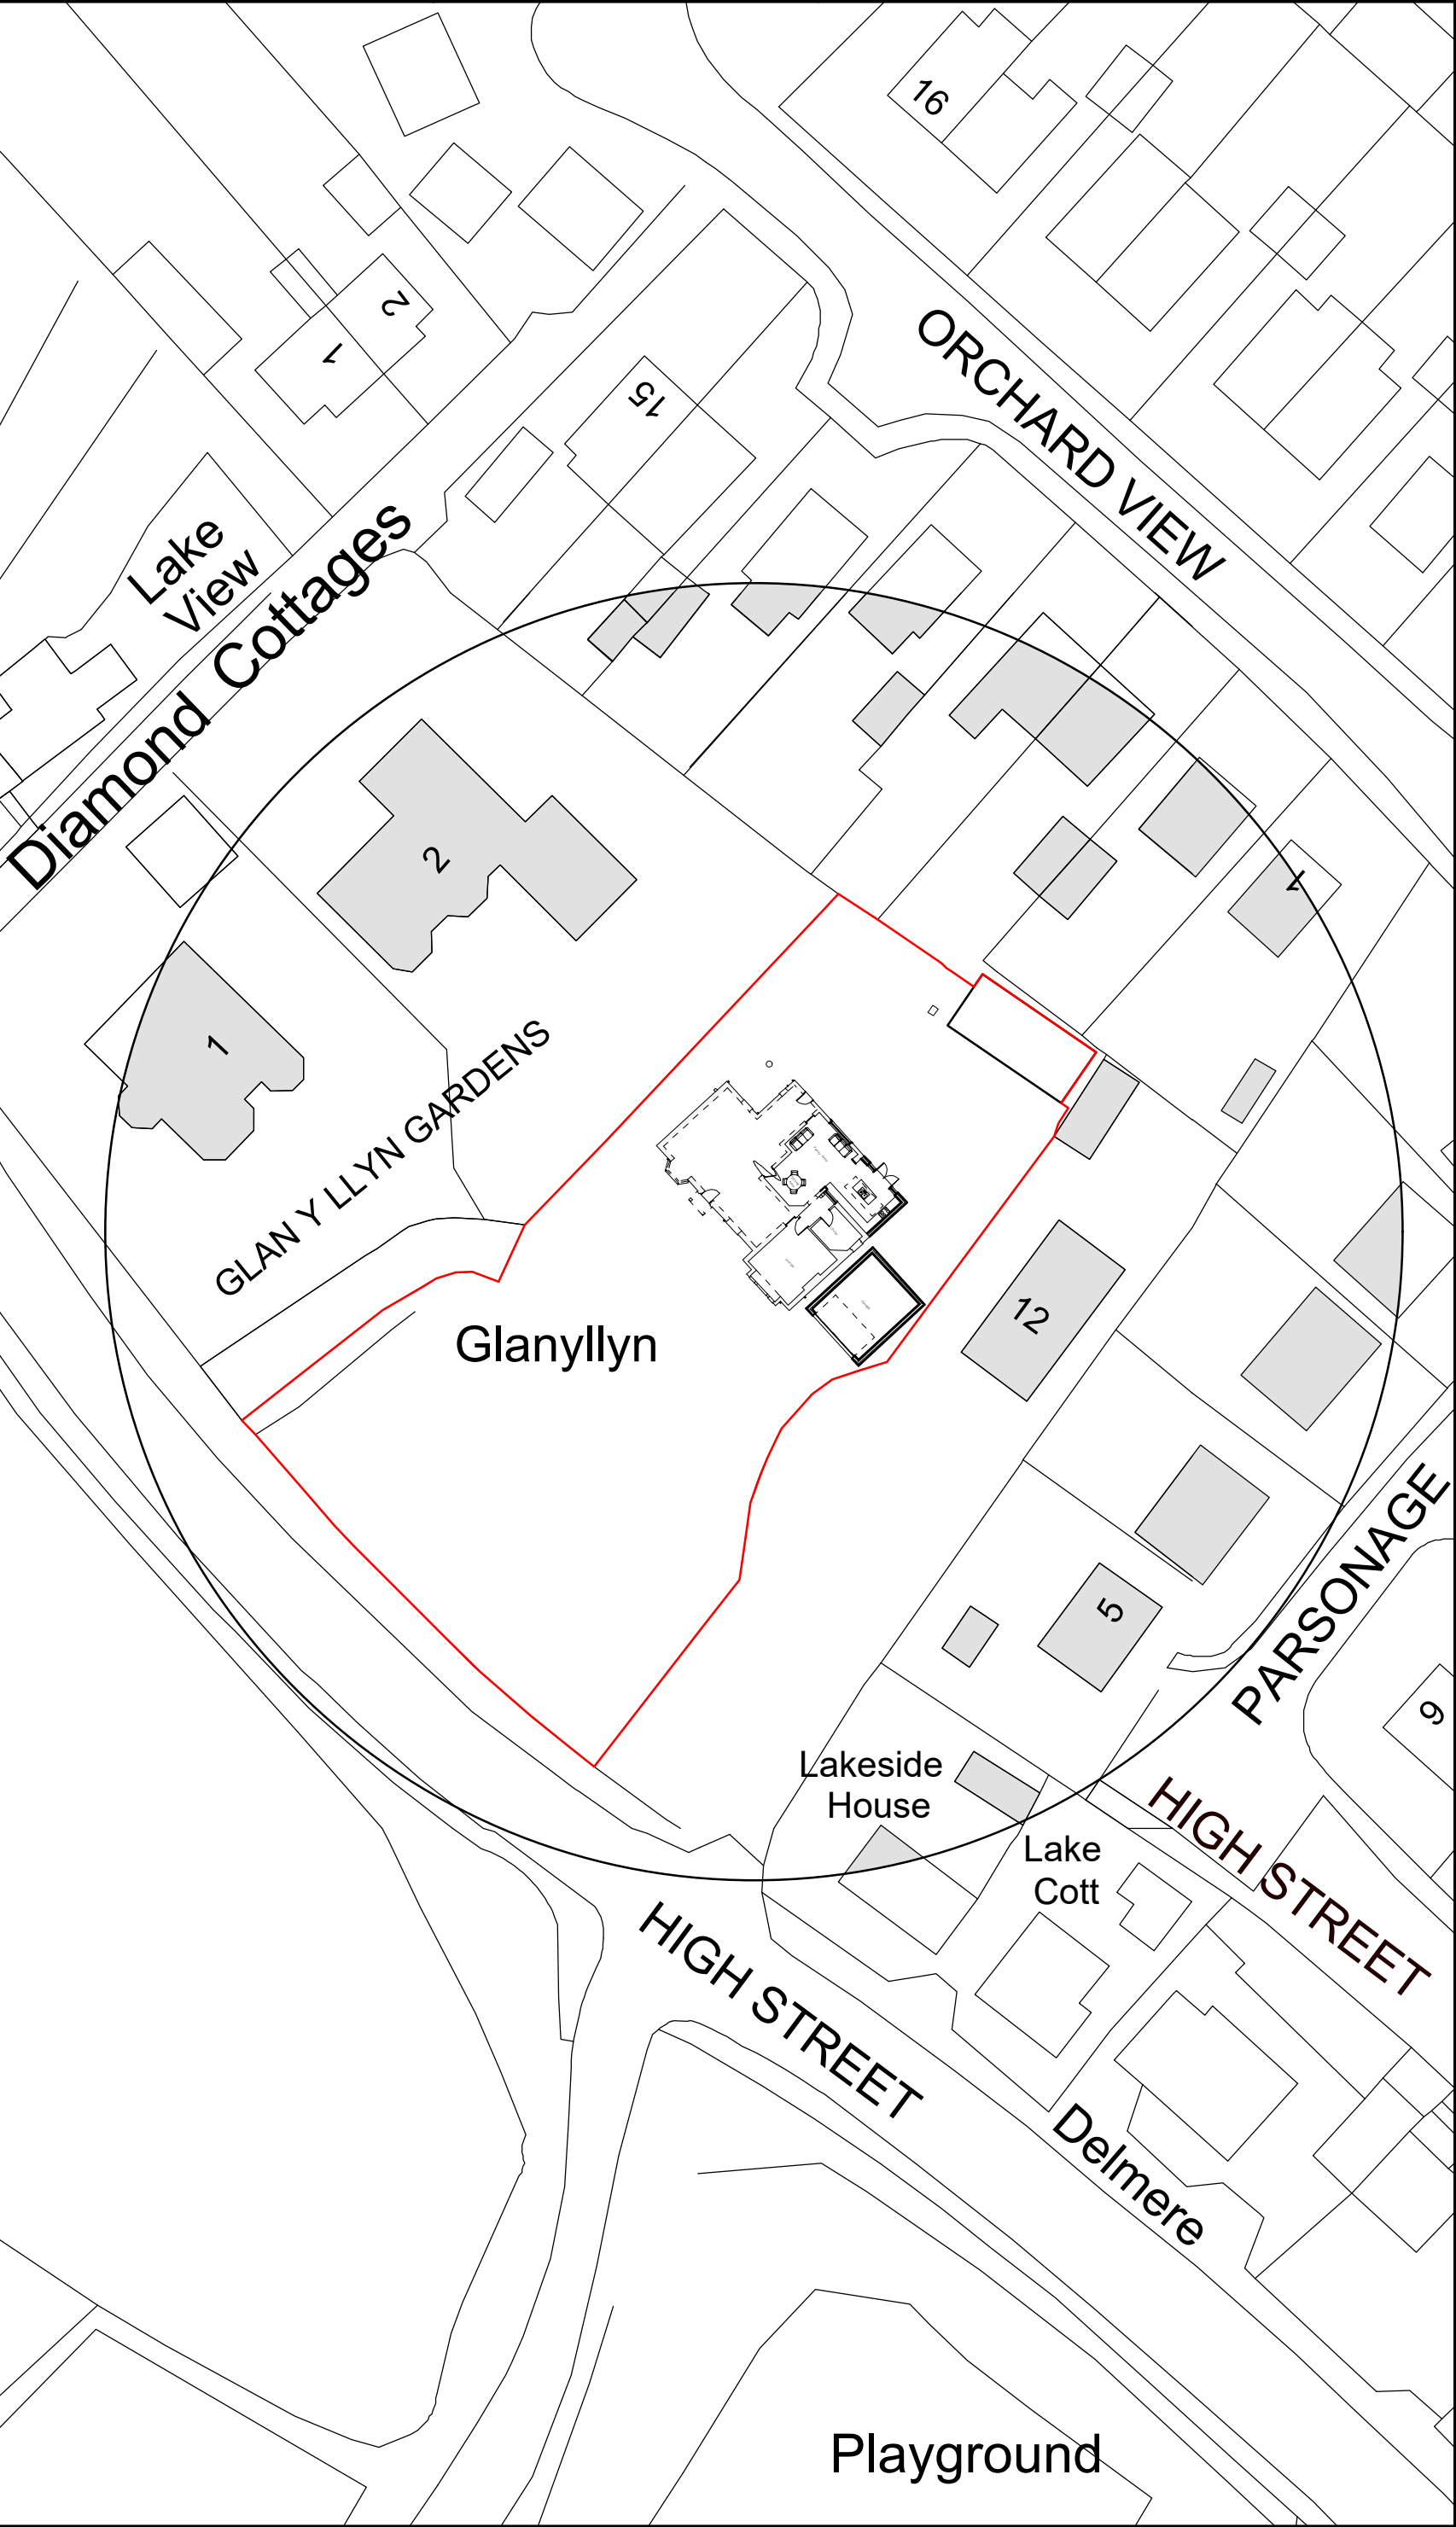

Site Plan 1:500

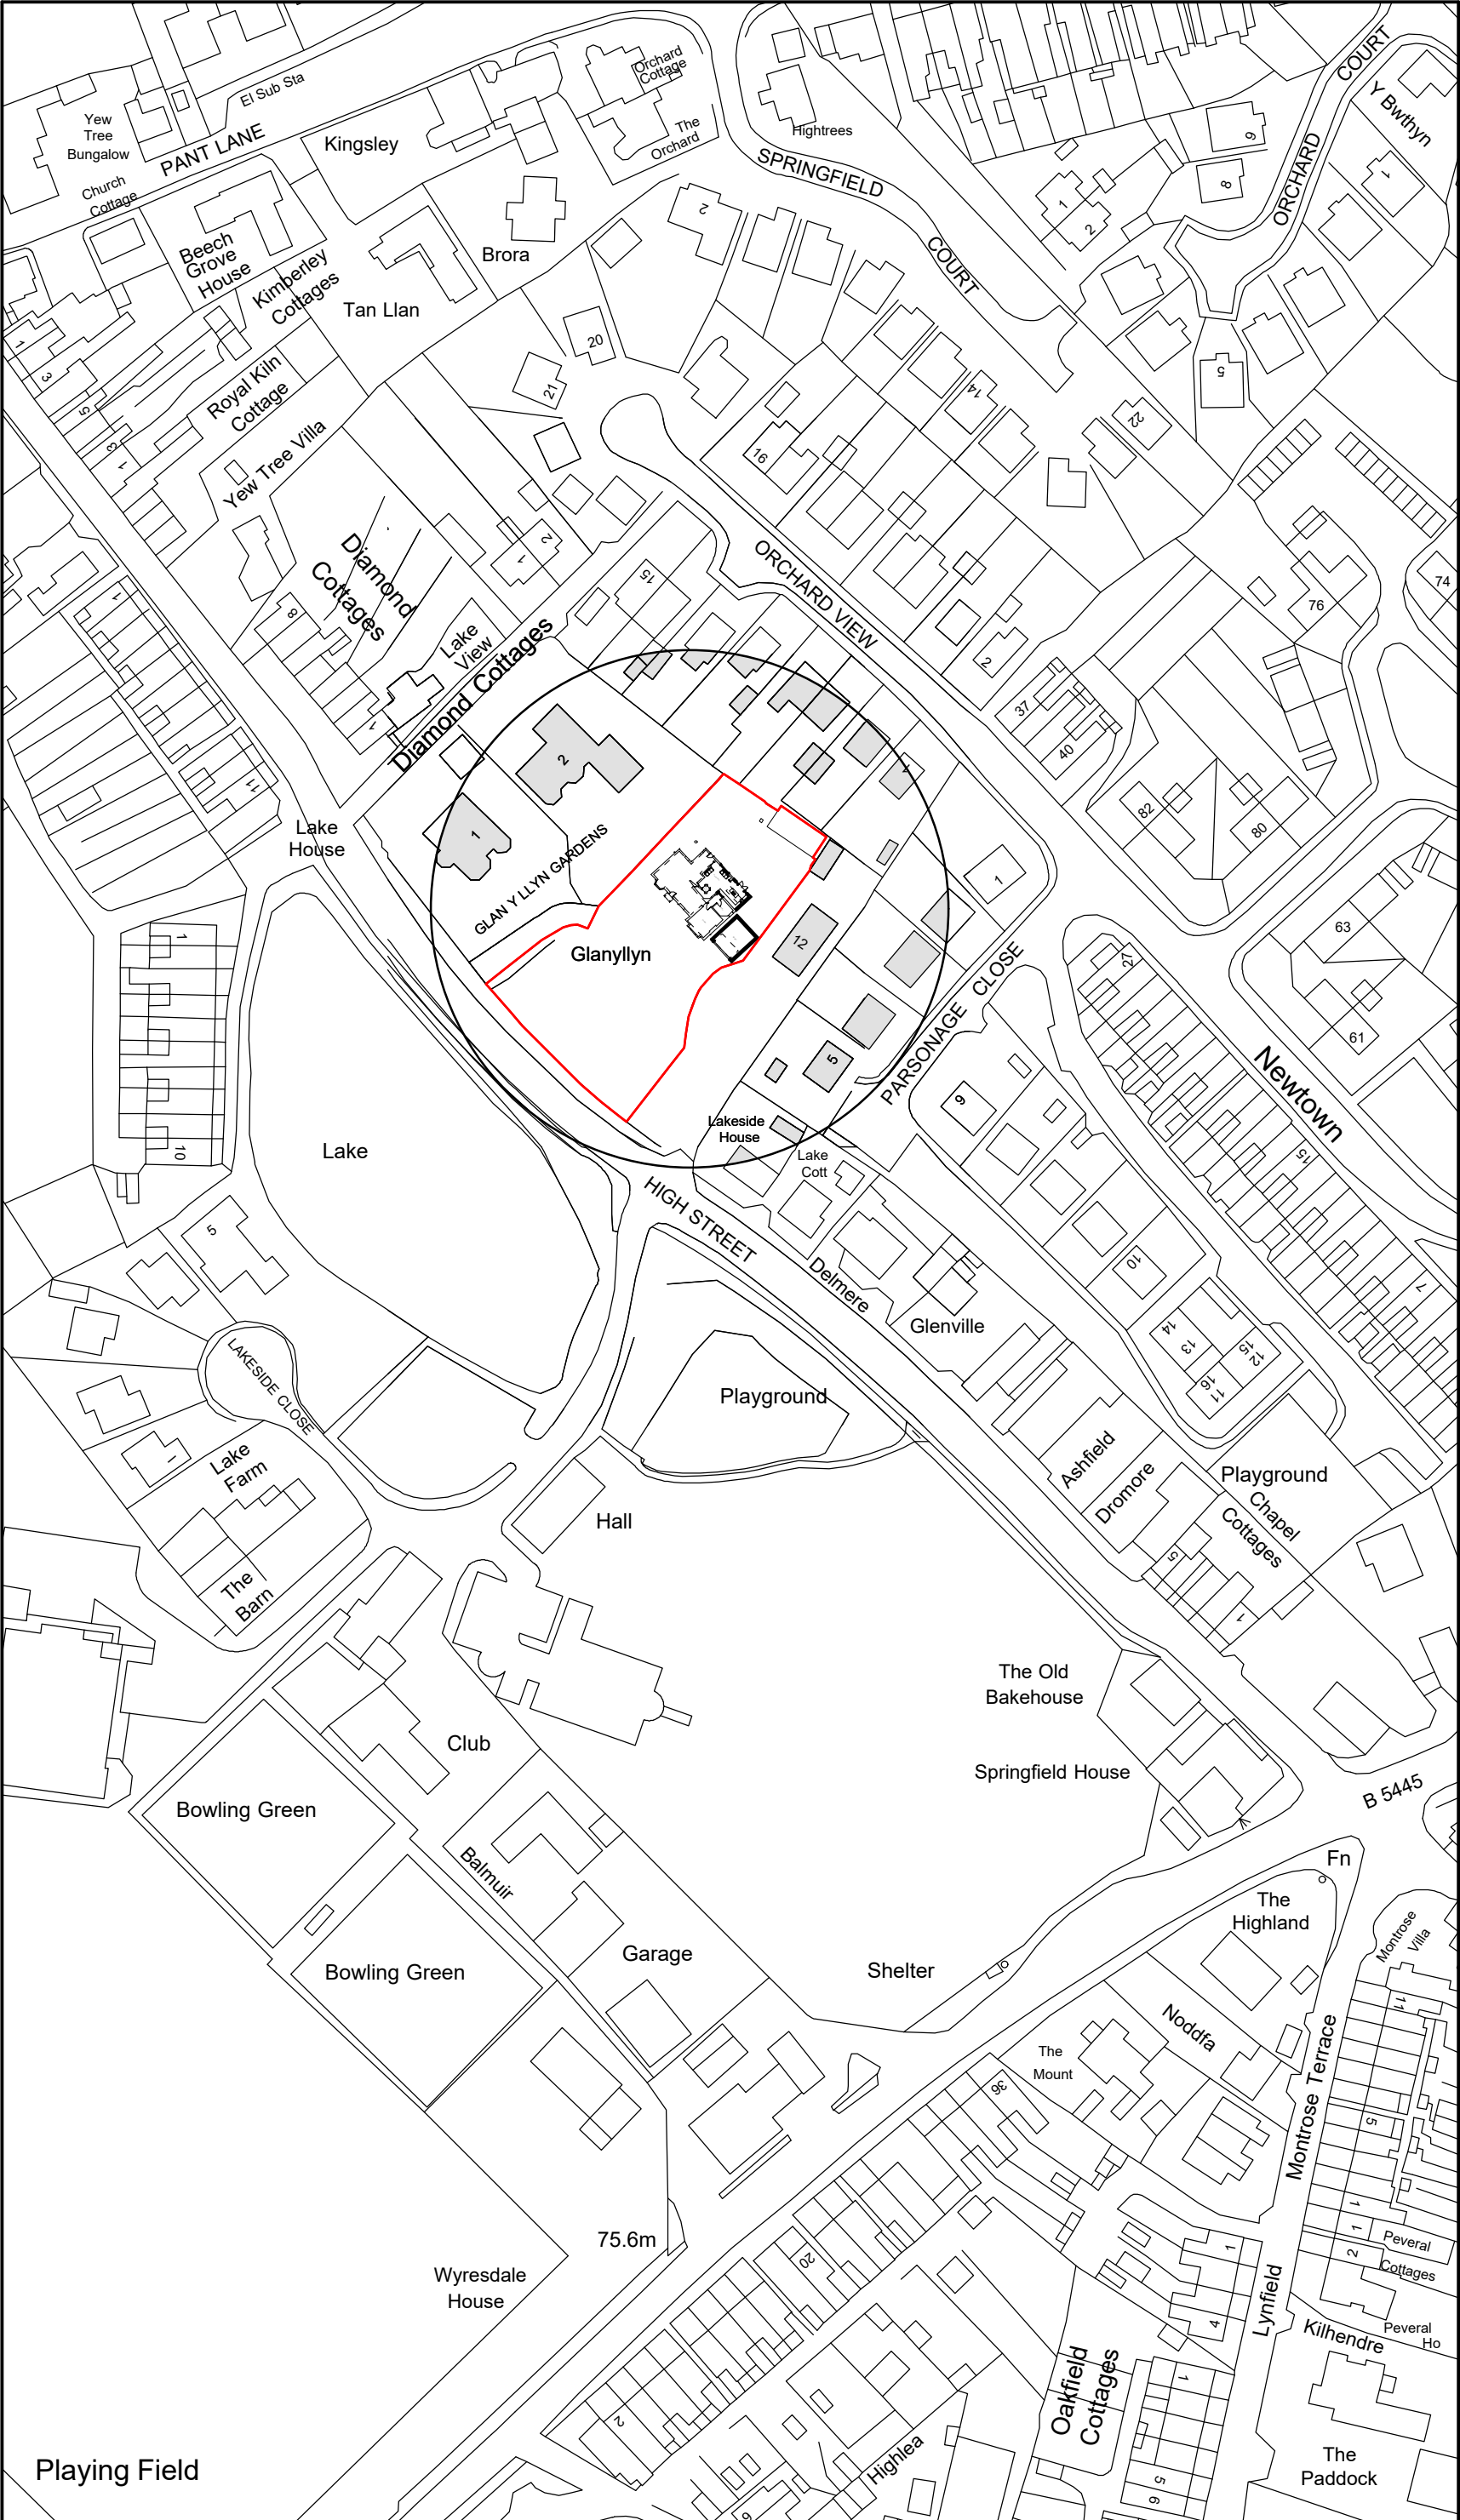

Location Plan 1:1250

Key

Surrounding Buildings

Application Site

Rev	Date	Detail	Initial

Project:
Proposed Alterations to,
Glan Y Llyn House,
High Street, Gresford,
Wrexham, LL12 8PT

Title: Planning Site & Location Plan	Scale: (A2) 1:500 & 1:1250
---	---

Drawn By: E.M.Jackson	Date: Feb 2022
Drawing No: HC145/008	Sheet: 1 of 1

Office 3K4,
Redwither Business Tower,
Wrexham. LL13 9XT
Tel: 01978 356500
www.blueprintarchitectural.com
© copyright all rights reserved