




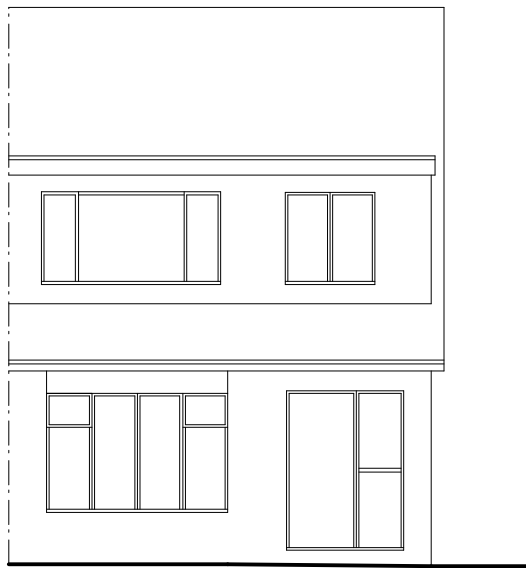


Front Elevation 1:100

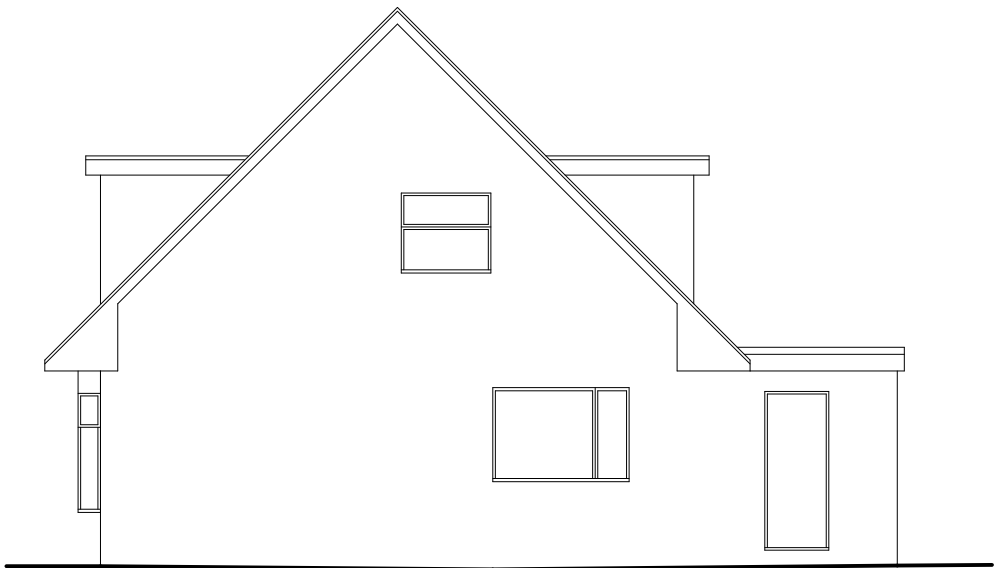


Side Elevation 1:100

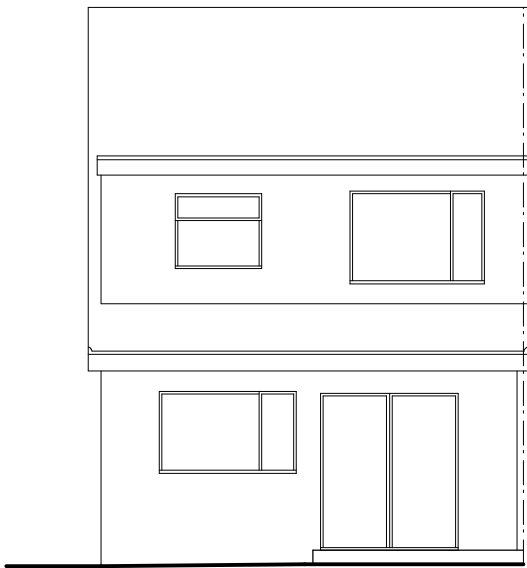


Rear Elevation 1:100

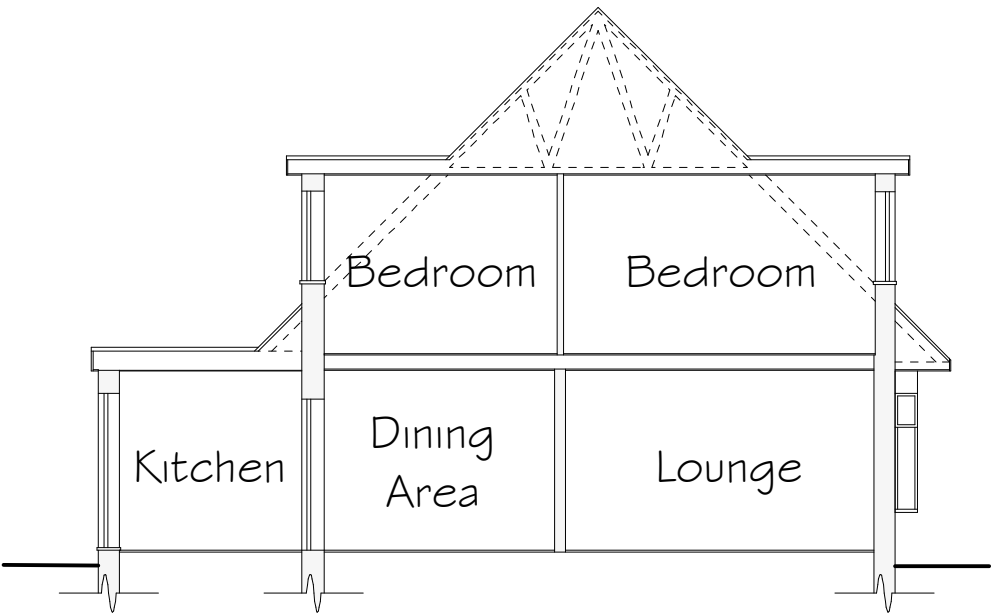

Side Section & Elevation 1:100

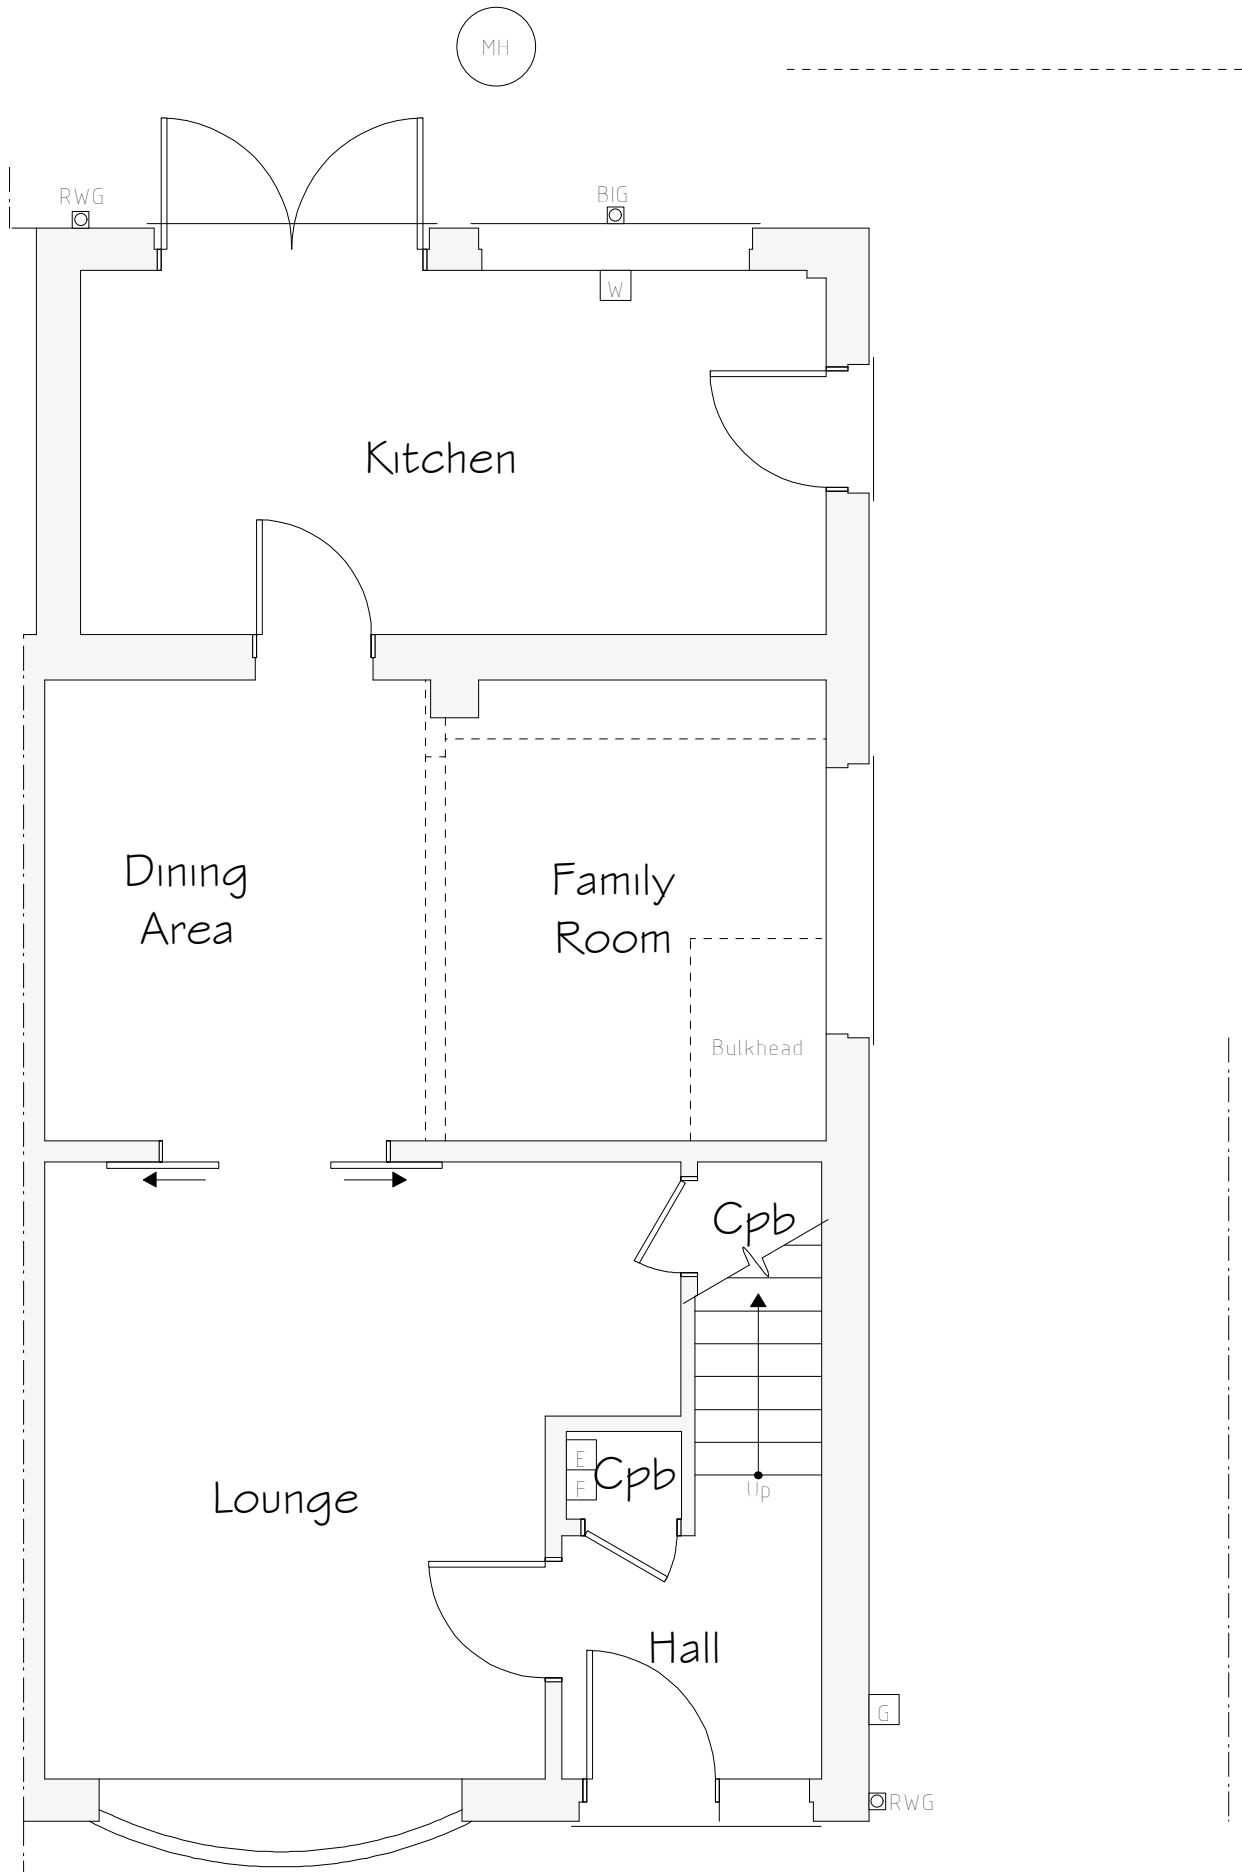

Ground Floor Plan 1:50

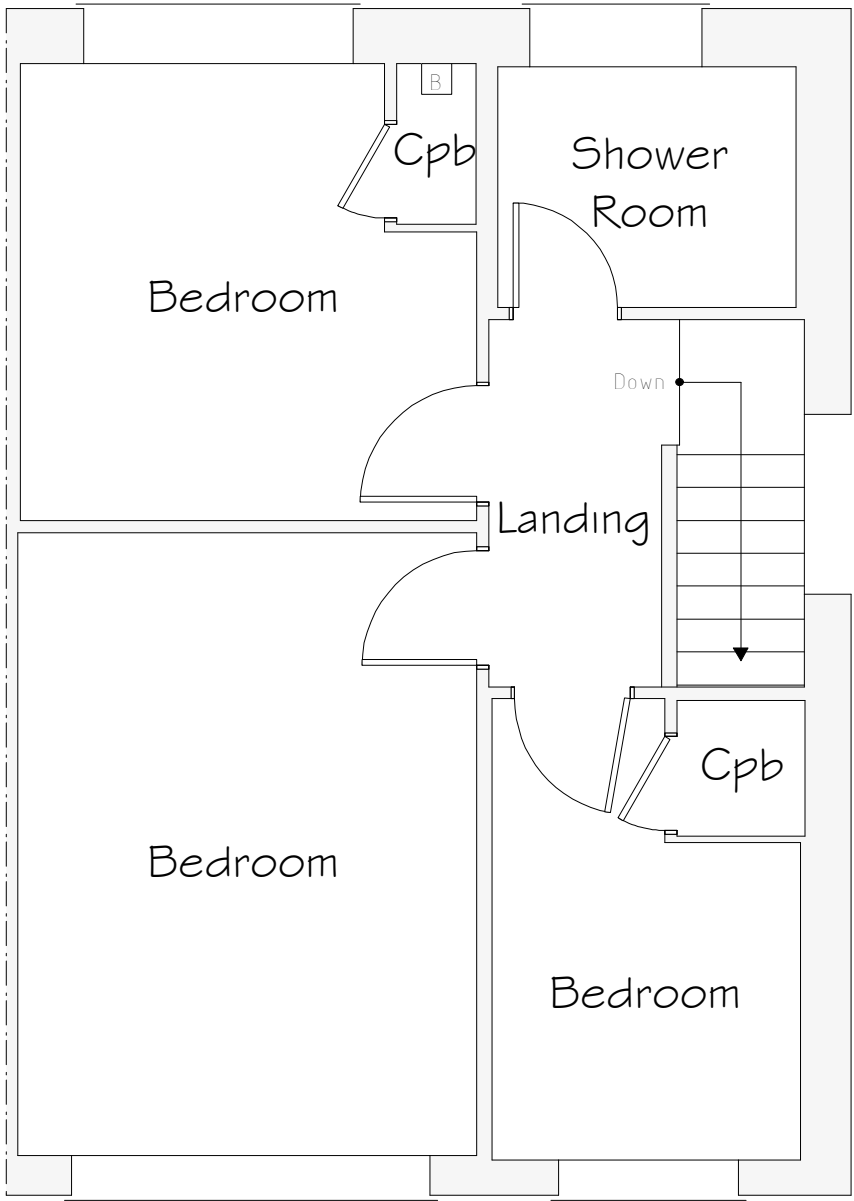

First Floor Plan 1:50

Services Key			
	Existing Boiler Position		
	Existing Gas Meter Position		
	Existing Electric Meter Position		
	Existing Fuse Box Position		
	Existing Stopcock Position		
MH	Existing Man Hole Position		
	Existing Rain Water Gully (RWG) Position		
	Existing Back Inlet (BIG) Gully Position		

Rev	Date	Detail	Initial

Project: Proposed Alterations to, 11 Cherry Tree Road, Bradley, Wrexham, LL11 4DN	
Title: Existing	Scale: (A2) 1:50 & 1:100

Drawn By: A.Valentine	Date: Mar 2023
Drawing No: W196/001	Sheet: 1 of 1

Office 3K4,
Redwither Business Tower,
Wrexham. LL13 9XT
Tel: 01978 356500
www.blueprintarchitectural.com
© copyright all rights reserved