


Sketch proposals are for illustrative purposes only and as such are subject to detailed investigation including ground conditions/contaminants and drainage. Sketch proposals may be based upon enlargements of OS sheets and visual estimates of existing site features, accuracy will therefore need to be verified by survey

This drawing is the copyright of the National Trust and may not be reproduced except by written permission

Rev Date Notes

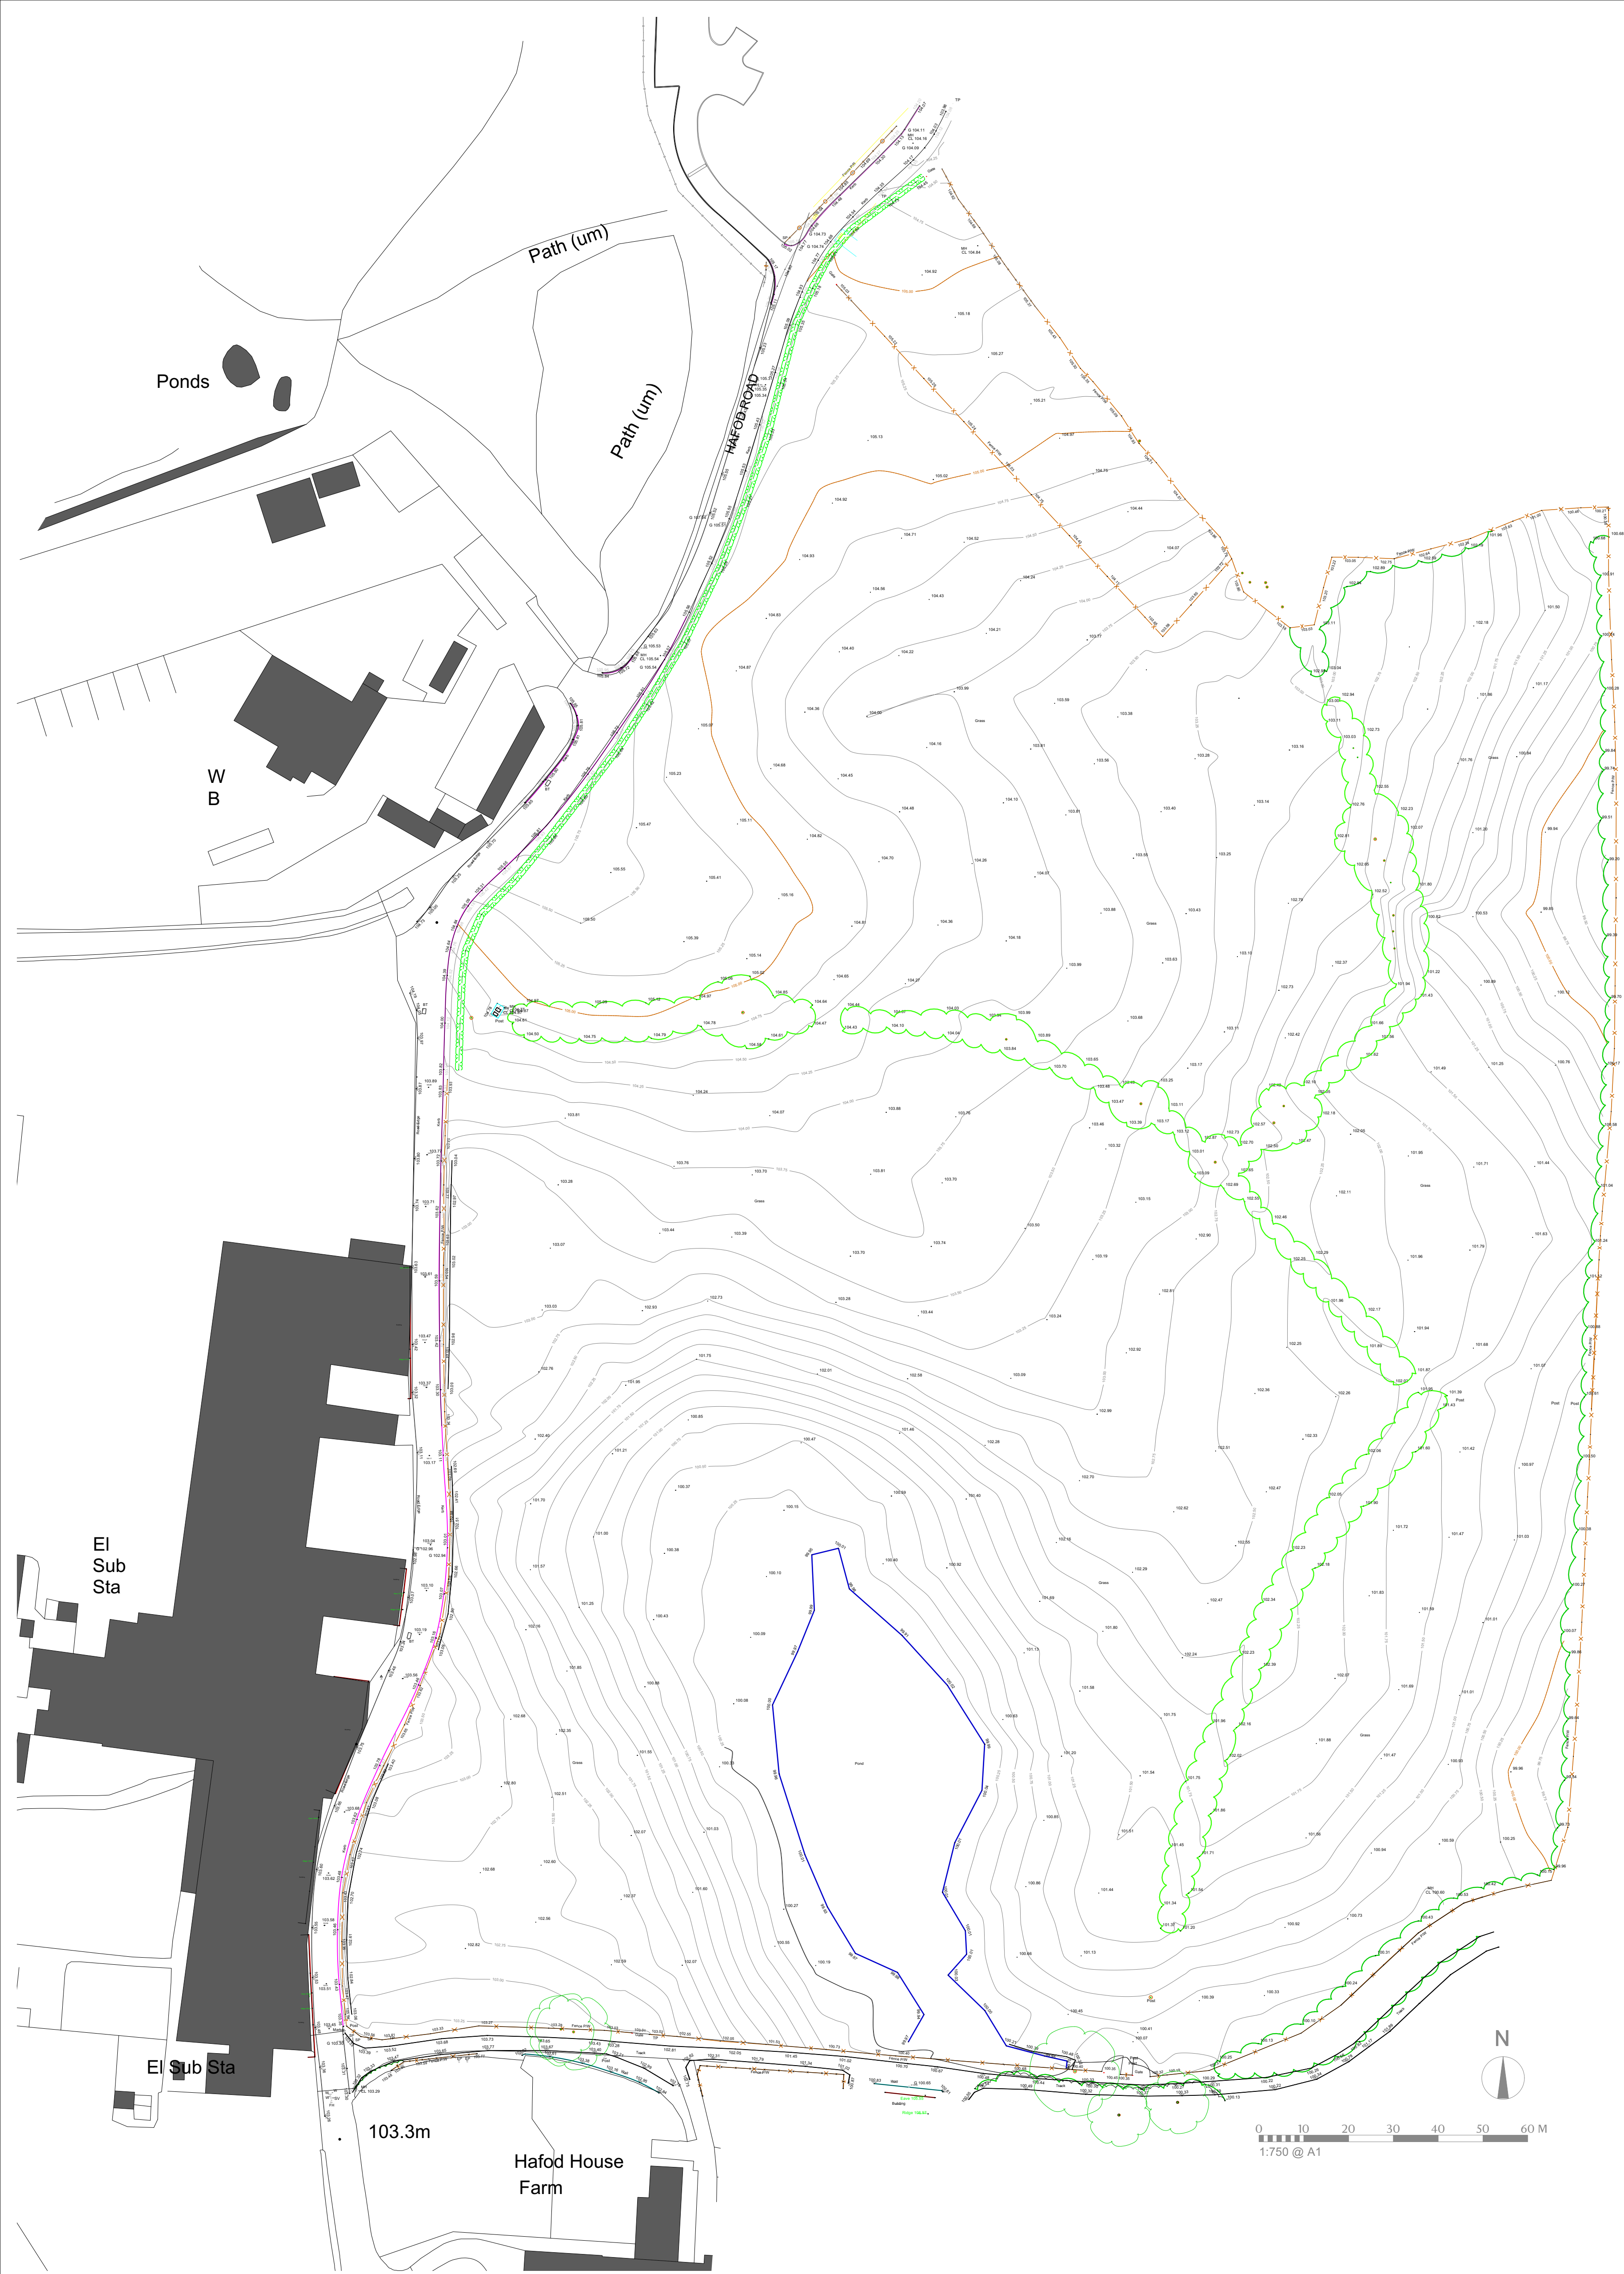

National Trust
Placemaking & Design
Heads, Kemble Drive, Swindon, Wiltshire, SN2 2NA
www.nationaltrust.org.uk

PROPERTY/PROJECT
Commemorative Woodland
Erdig, Hafod Road, Wrexham, LL14 6ET
STATUS
PLANNING
DRAWING TITLE
EXISTING Site Plan

DRAWN BY
EPH
SCALE
1:750 @A1
DRAWING No.
PO2

DATE
08/07/2022
CHECKED BY
-
REV.
-