





Site Plan 1:500

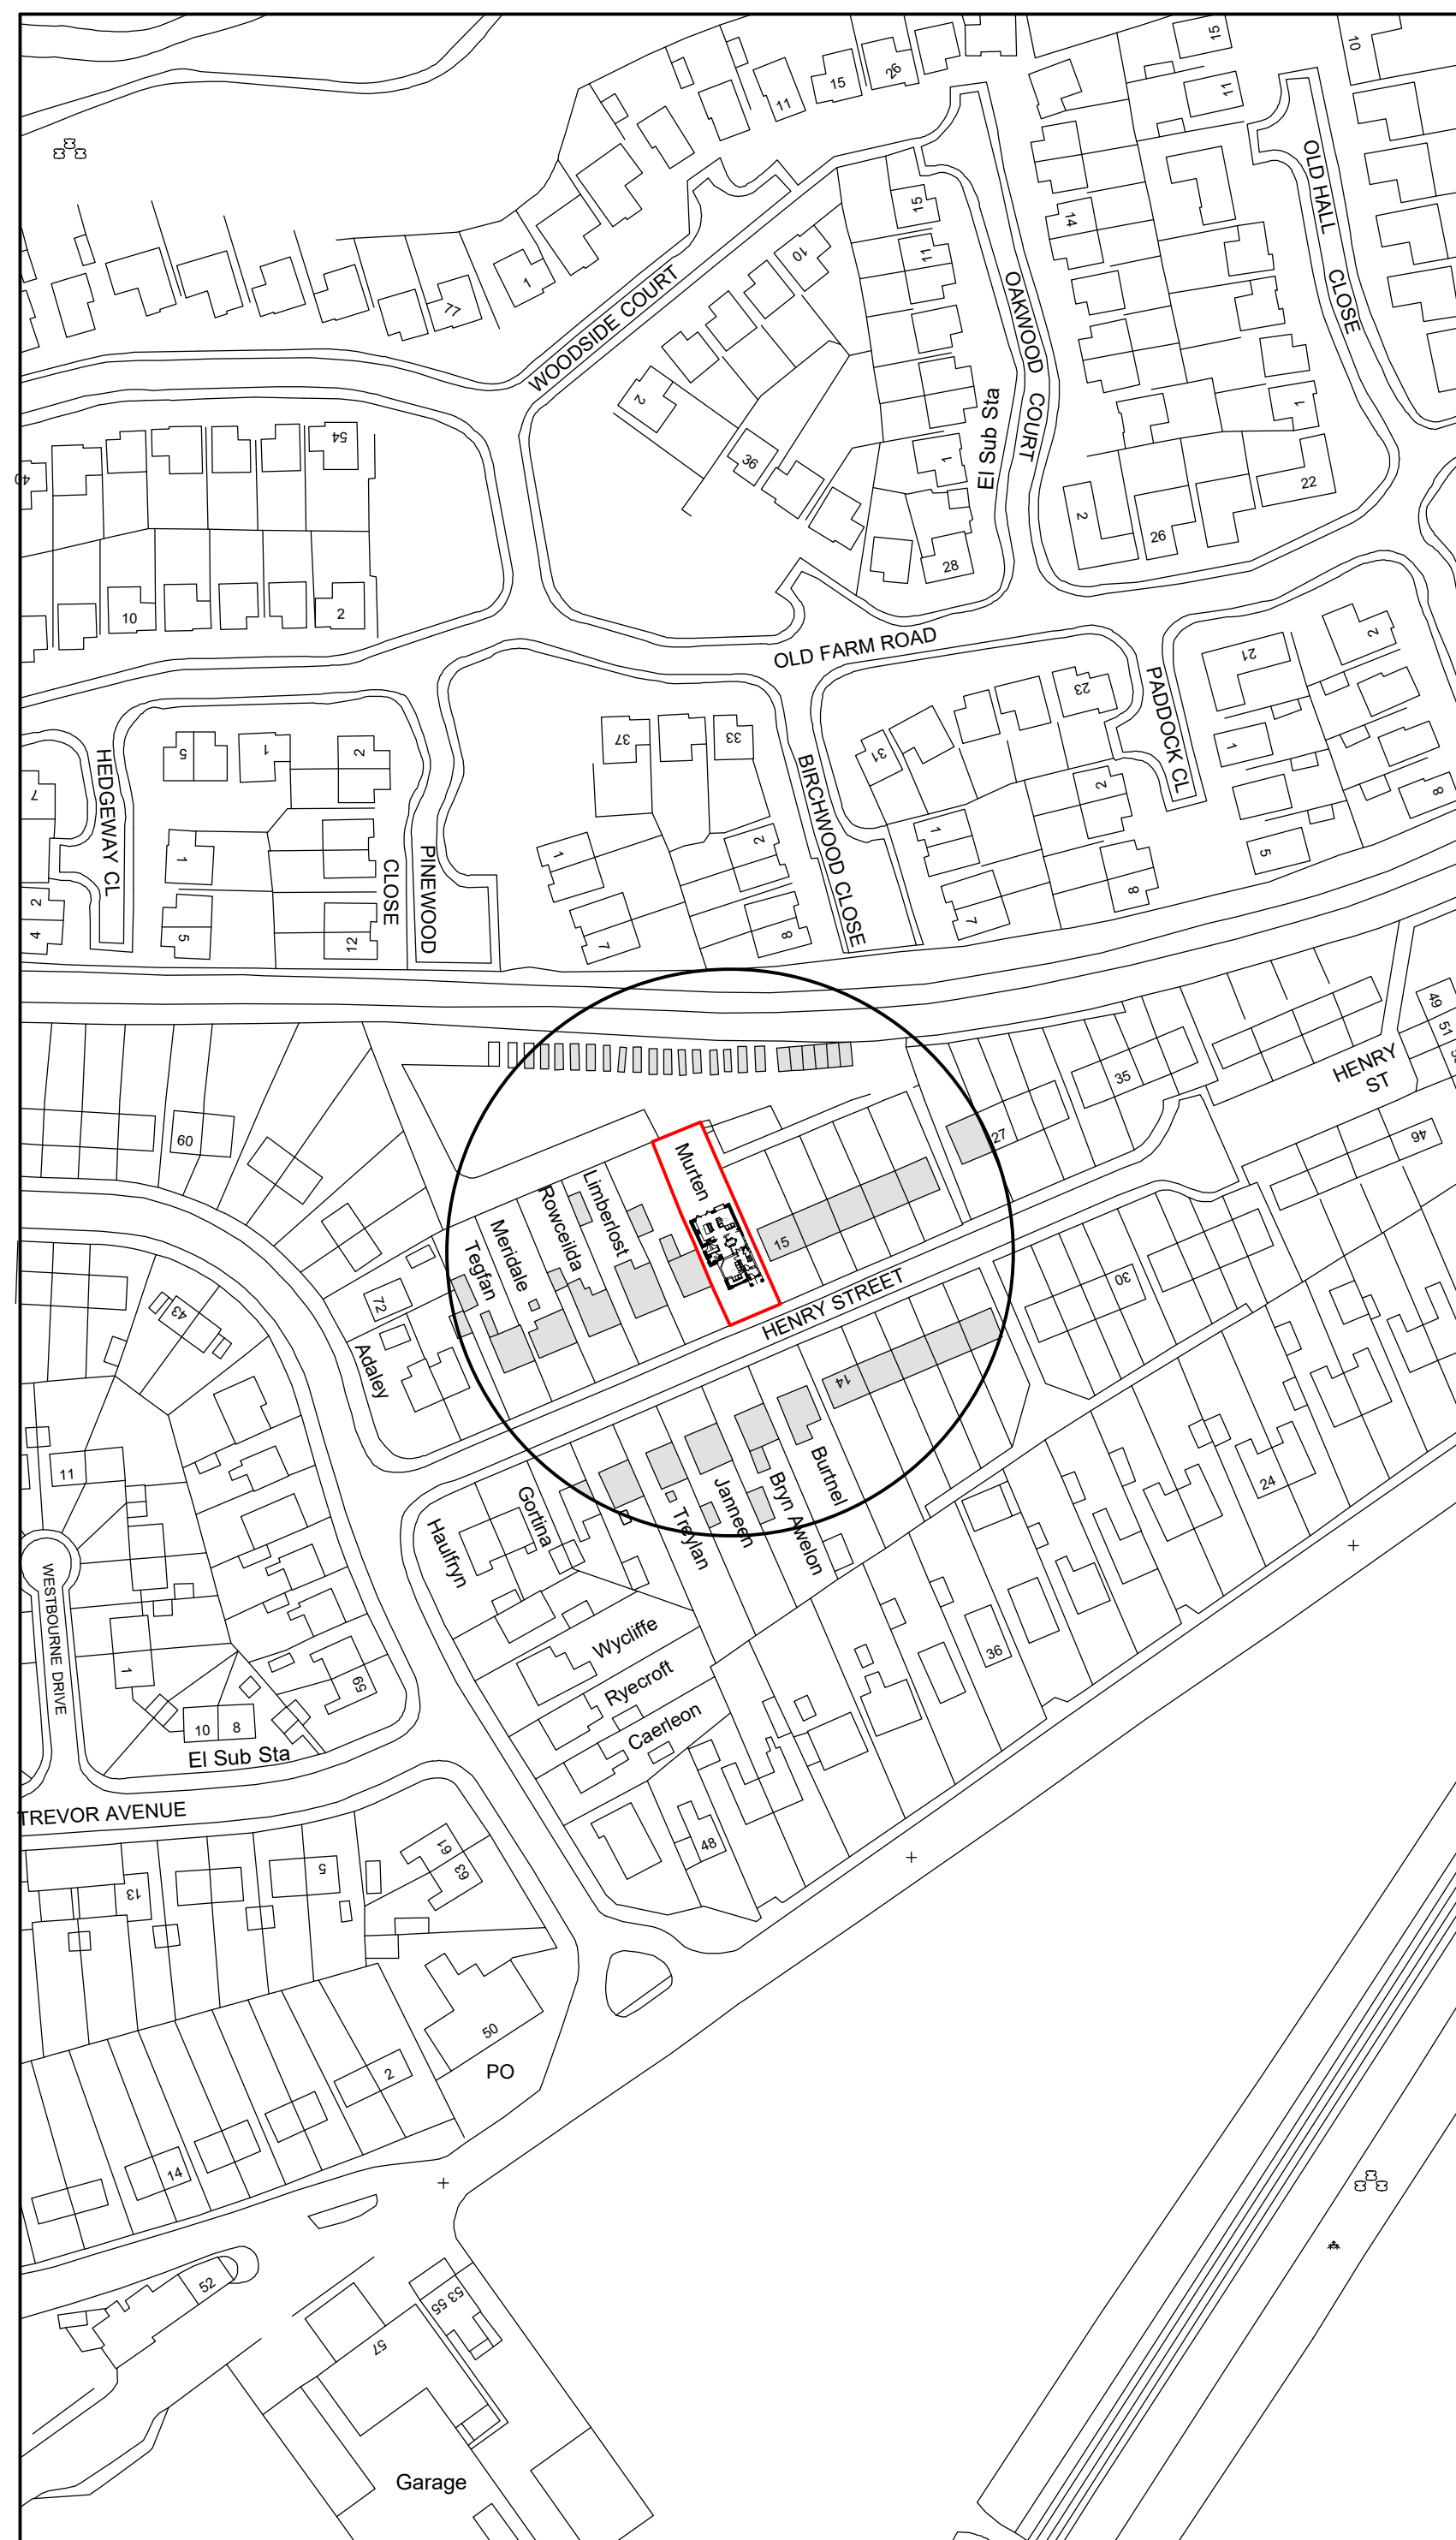

Location Plan 1:1250

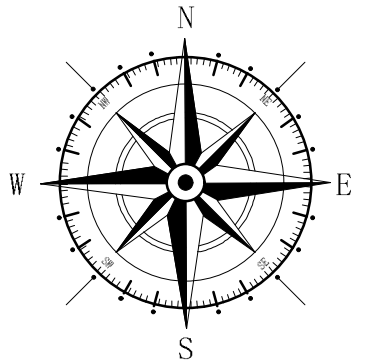

Key

 Surrounding Buildings

 Application Site

Rev	Date	Detail	Initial

Project:
Proposed Alterations to,
Murten, Henry Street,
Rhostyllen, Wrexham,
LL14 4BY

Title: Planning:Site & Location Plan	Scale: (A2) 1:500 & 1:1250
--	----------------------------------

Drawn By: E.M.Jackson	Date: Oct 2022
--------------------------	-------------------

Drawing No: B163/005	Sheet: 1 of 1
-------------------------	------------------

