



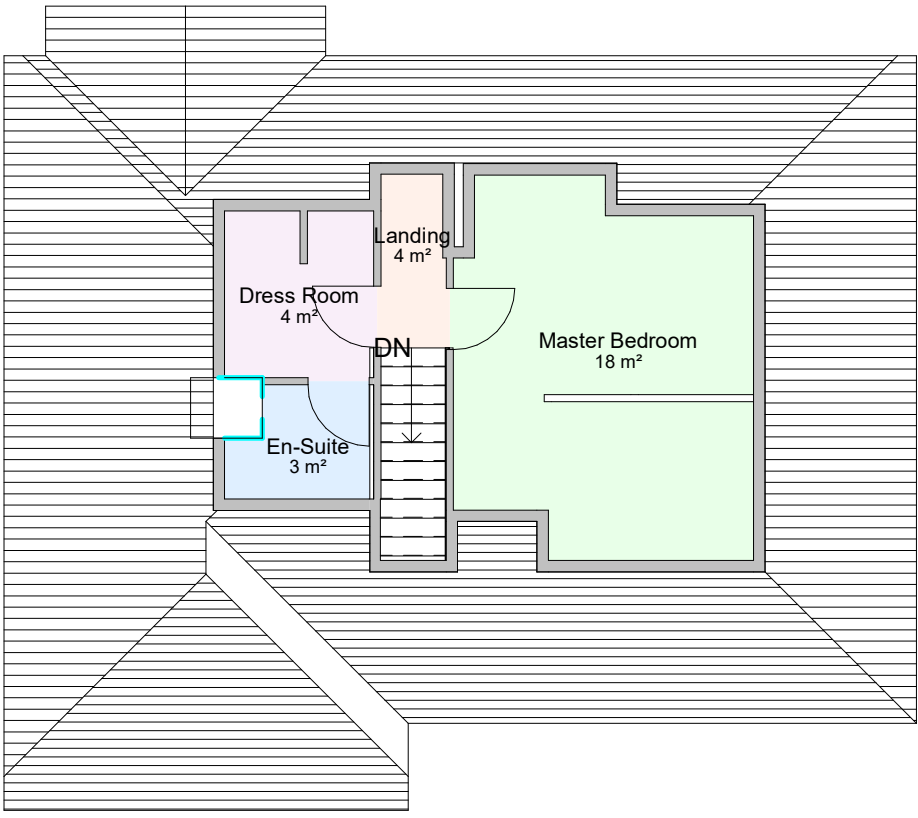

1 1.Ground
1 : 100

2 2.First
1 : 100

- 1 - Concrete roof tile
- 2 - Render Finish
- 3 - UPVC Window
- 4 - Brick Corbel

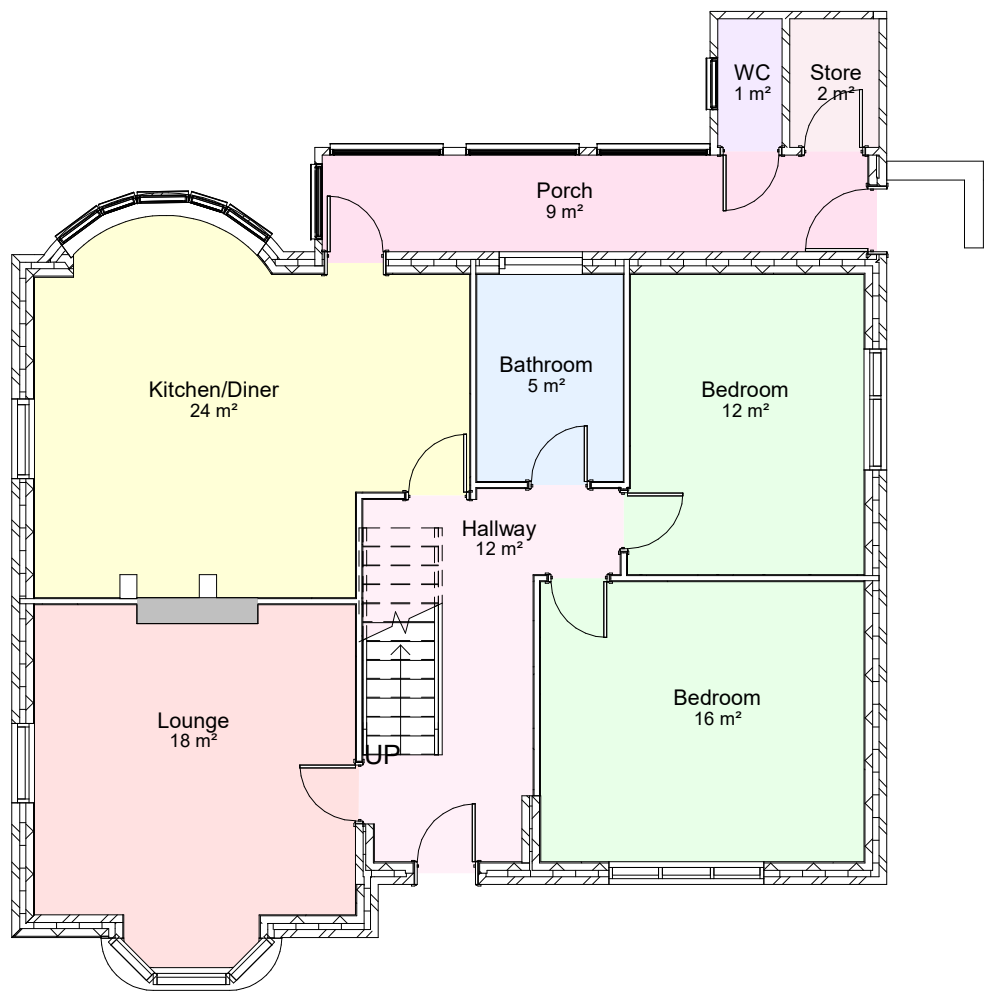


3 Front Elevation (East)
1 : 50



4 Rear Elevation (West)
1 : 50



5 Side Elevation (South)
1 : 50

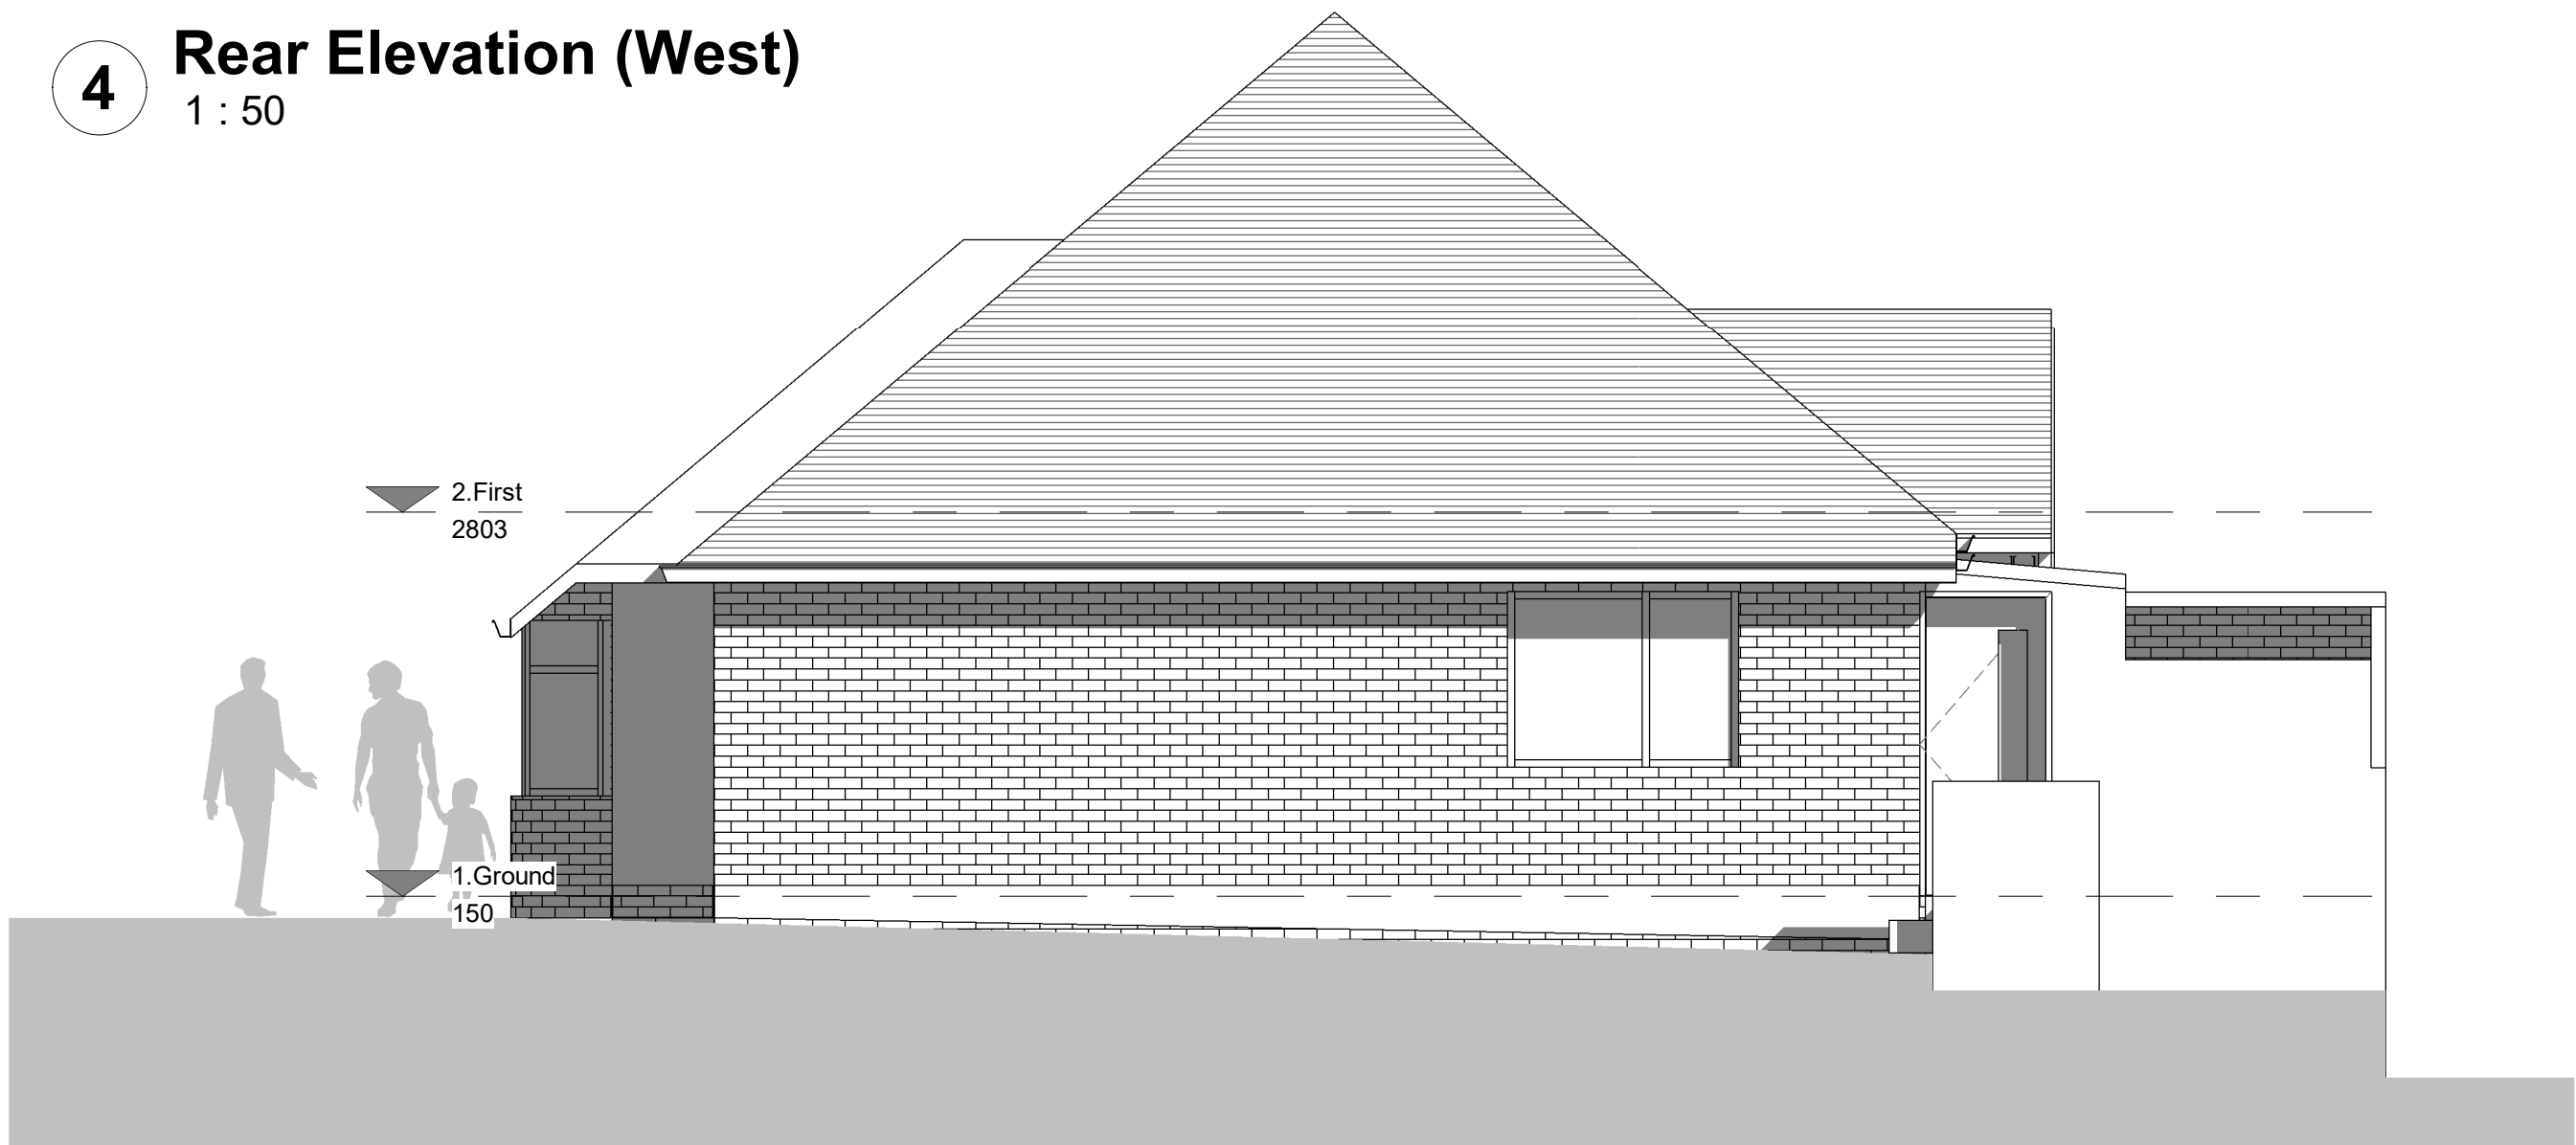

6 Side Elevation (North)
1 : 50

DRAWING NUMBER:

The Architect takes no responsibility for any dimensions that are scaled from this drawing. If no dimension is shown the recipient must ascertain the dimension specifically from the Architect or by site measurement. Supplying this drawing in digital form is solely for convenience and no reliance may be placed on digital data. All data must be checked against hard copy. Dimensions must be checked on site. Any discrepancies must be reported to the Architect immediately.

All drainage runs, connections, lines, levels and inverts are assumed, these are to be confirmed on site and agreed with LA Building Inspector and Babbie (welsh water) if necessary.

This drawing to be read in conjunction with consultants drawings, calculations and report, and the designer's risk assessment.

The Architect will not be held responsible for any works carried out prior to Building Regulation/Planning Approval

The Architect takes no responsibility for any material/product changes/alterations on site without their written consent.

Copyright
These drawings and designs are protected by the copyright design and patent act of 1988 which prevents any copying of the drawings/design without the architects permission. Under the R.I.B.A standard form of appointment JPH Architects Ltd retain the copyright.

Rev. Description Issued Date

8 Brighton Road, Rhyl, LL18 3HD Tel: (01745 350650) e: info@pharchitects.co.uk www.jpharchitects.com		
Certified Passivhaus Designers		
PROJECT: Residential Development		
CLIENT: Kate Jarvis		
DRAWING NAME: Existing Building		
DRAWING NUMBER: 0118-JPH-ZZ-XX-DR-A-EX001		
DATE: 28.03.23	STATUS: SO	REV:
SCALE: As indicated	PURPOSE OF ISSUE: Planning	