



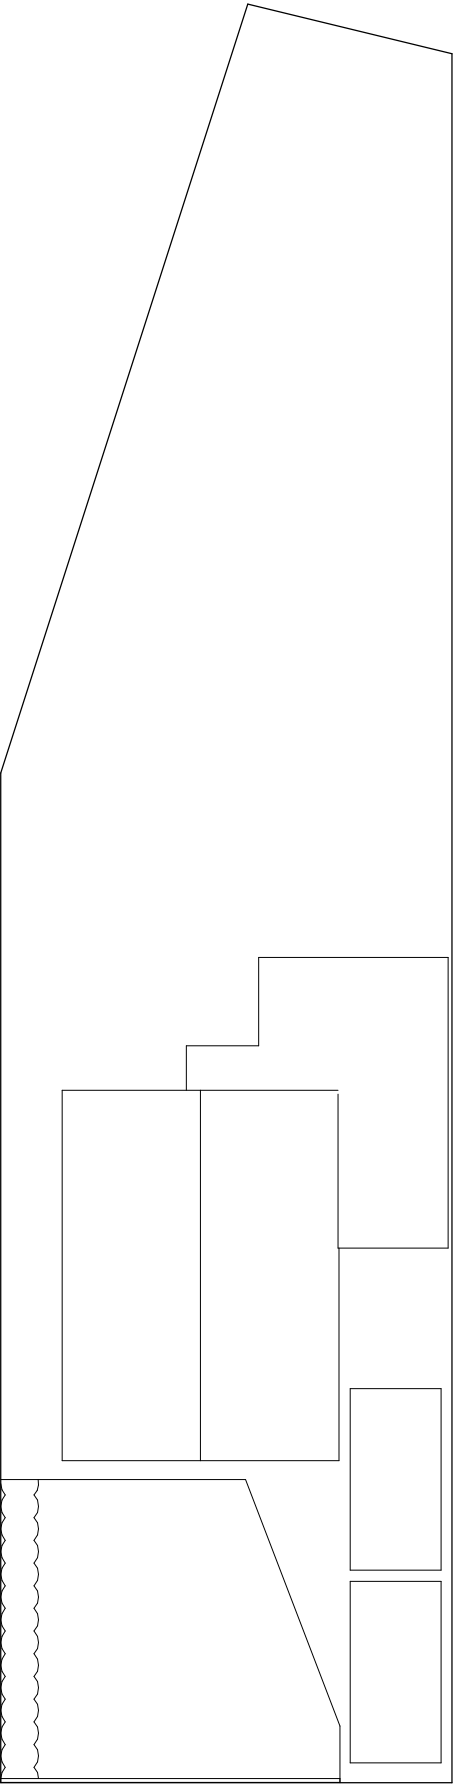

1

Site Plan

1 : 200

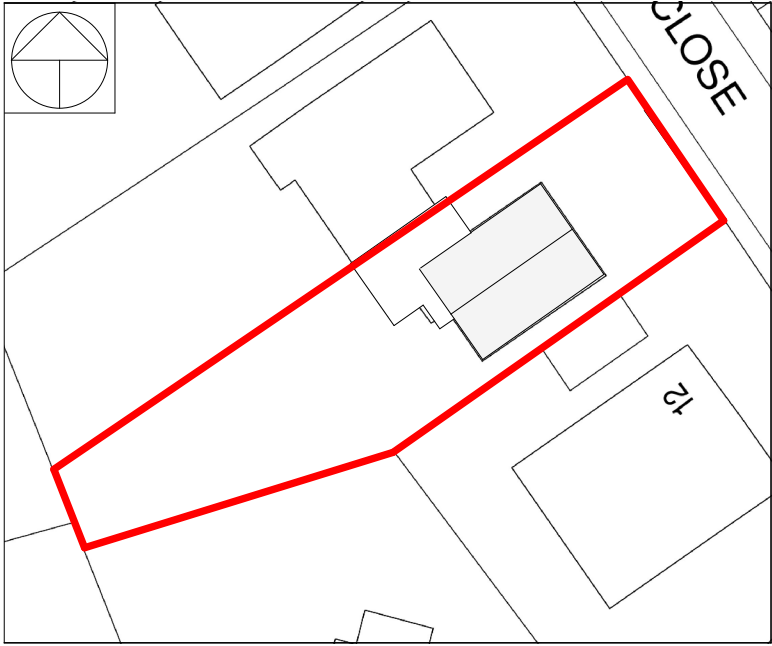

Notes

SHEET

Existing Site Plan

PROJECT

10 Philips Close, LL12 7RW

CLIENT

Mr & Mrs Lewis

Date

16.10.2022

Project number

10PC-22-001

Scale (@ A3)

As indicated

Drawn by

SL

DRAWING NUMBER

S102

REV