

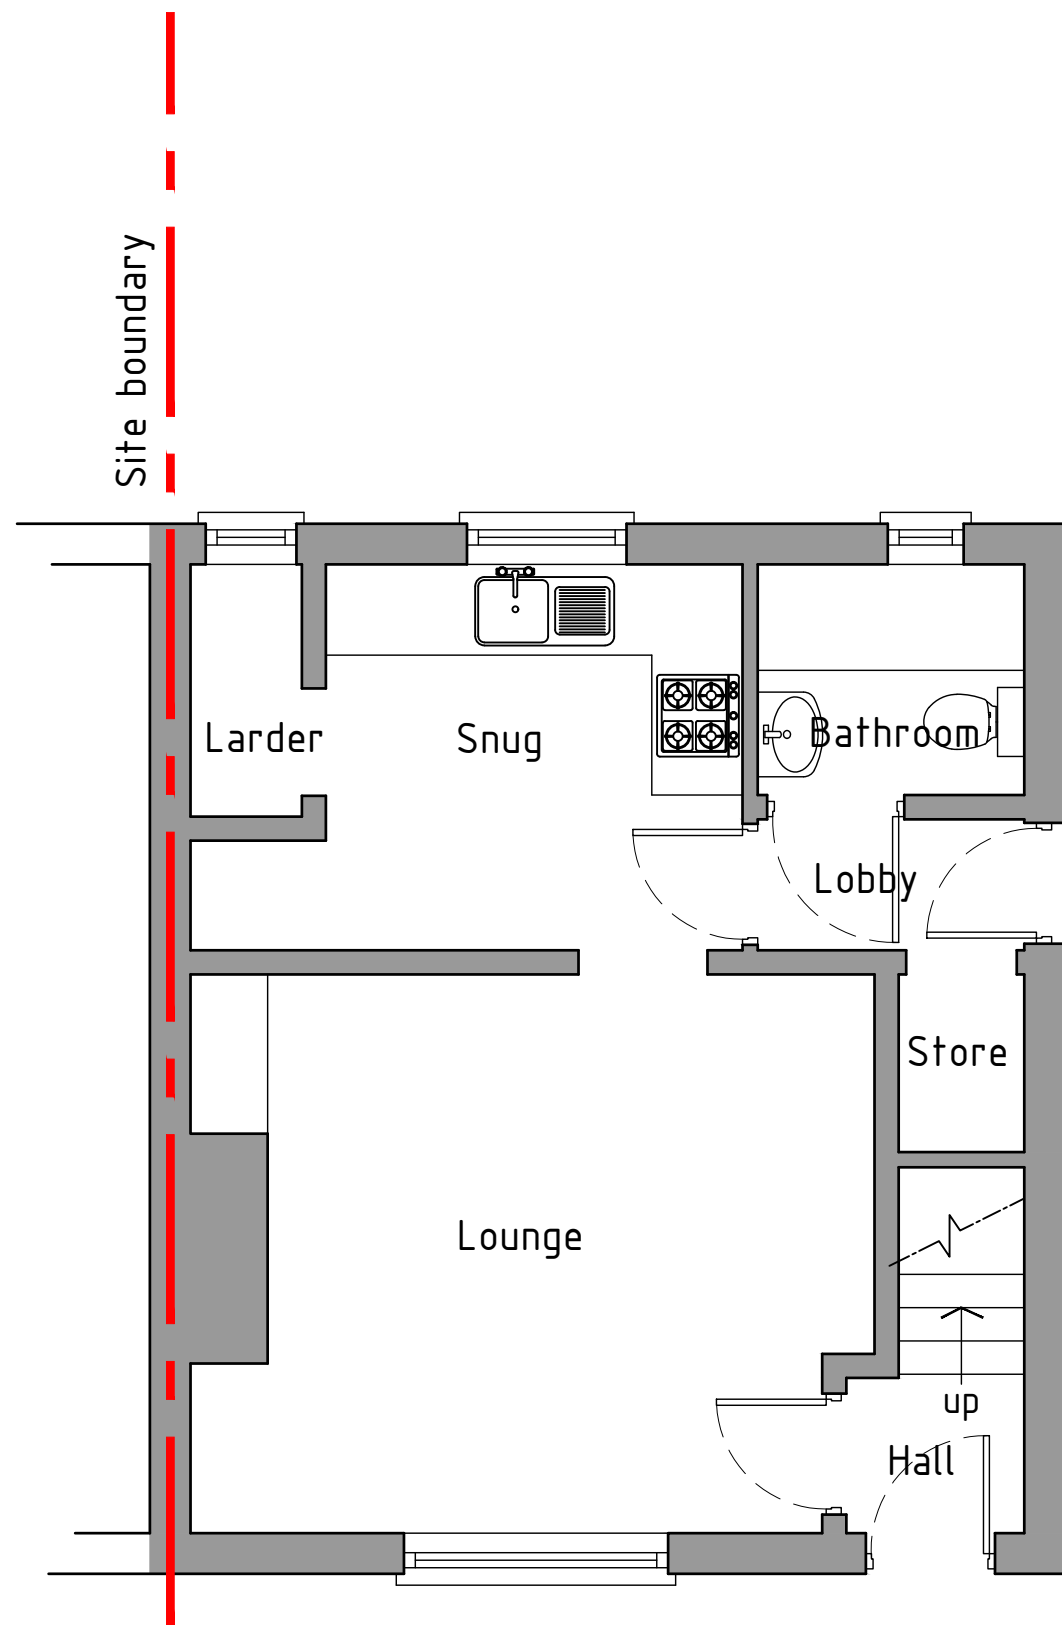


 

Ground Floor

Ground floor plan 1:50

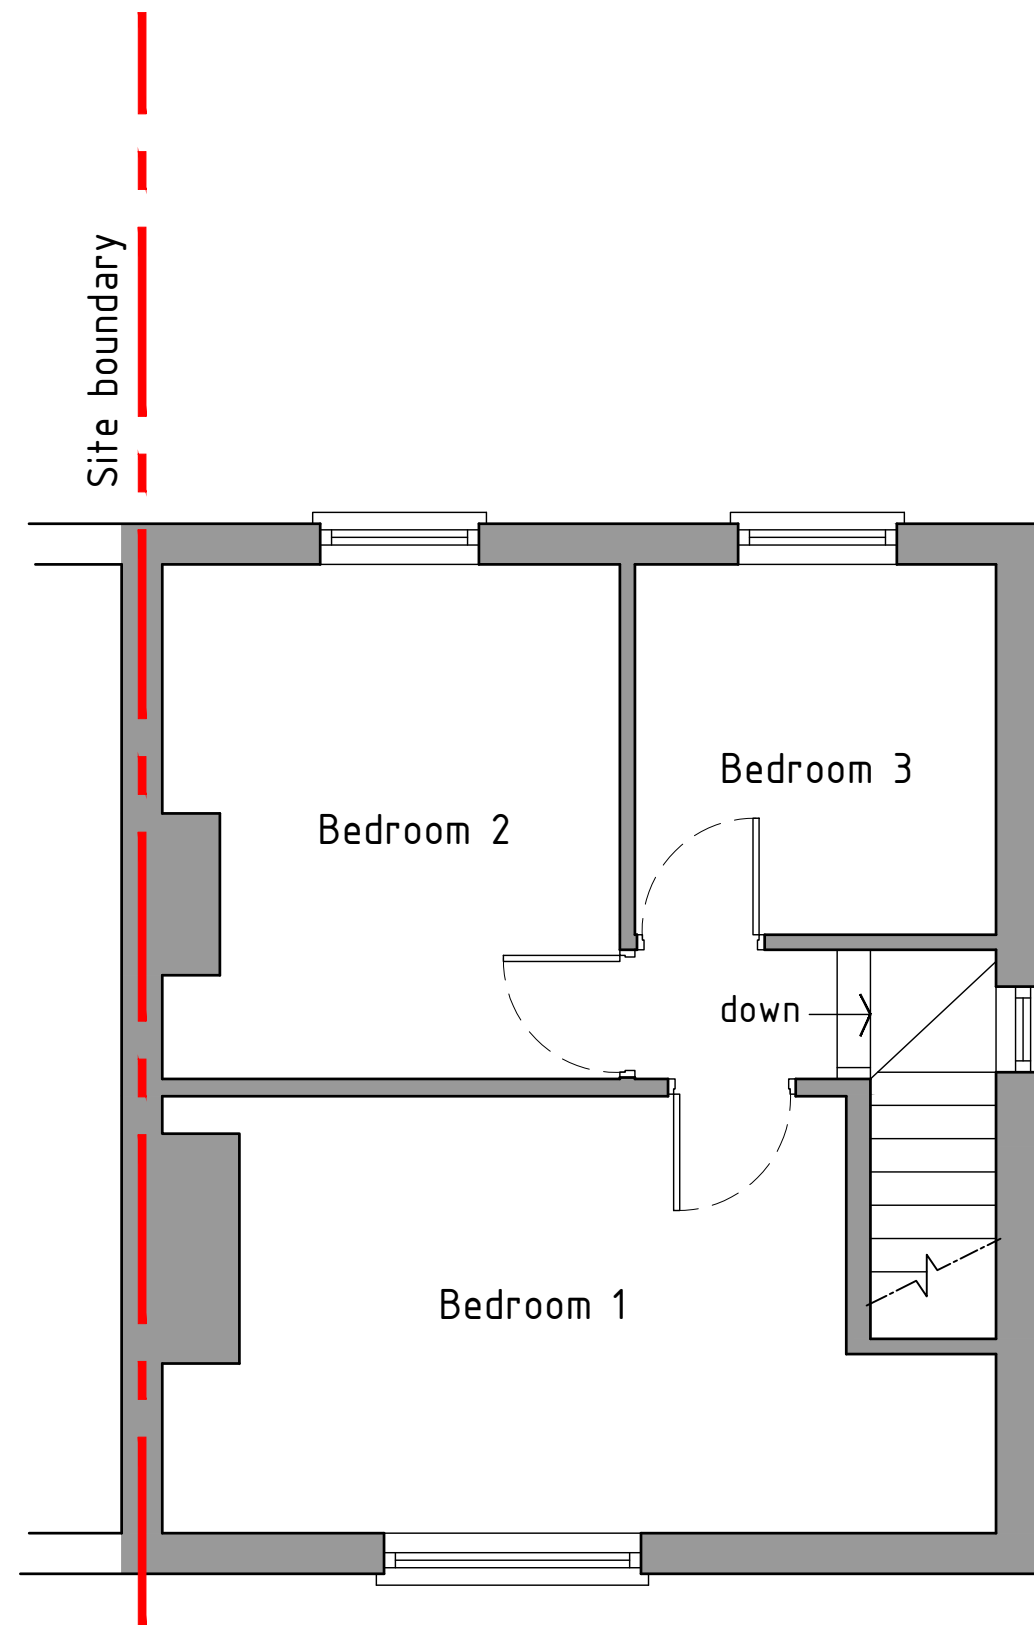

First Floor

As Existing



HDS Architectural Services, The Foundry,
15 Yorke Street, Wrexham
LL13 8LW
Tel (01978) 345250
www.hdsarchitectural.co.uk

Project; 2 North Avenue, Ruabon, Wrexham, LL14 6BE	
Title; As Existing Floor Plans	Scale (A3); 1:50
Dwg No; NA/PD/01	Date; 15.11.22
Revision;	