




Front Elevation 1:100

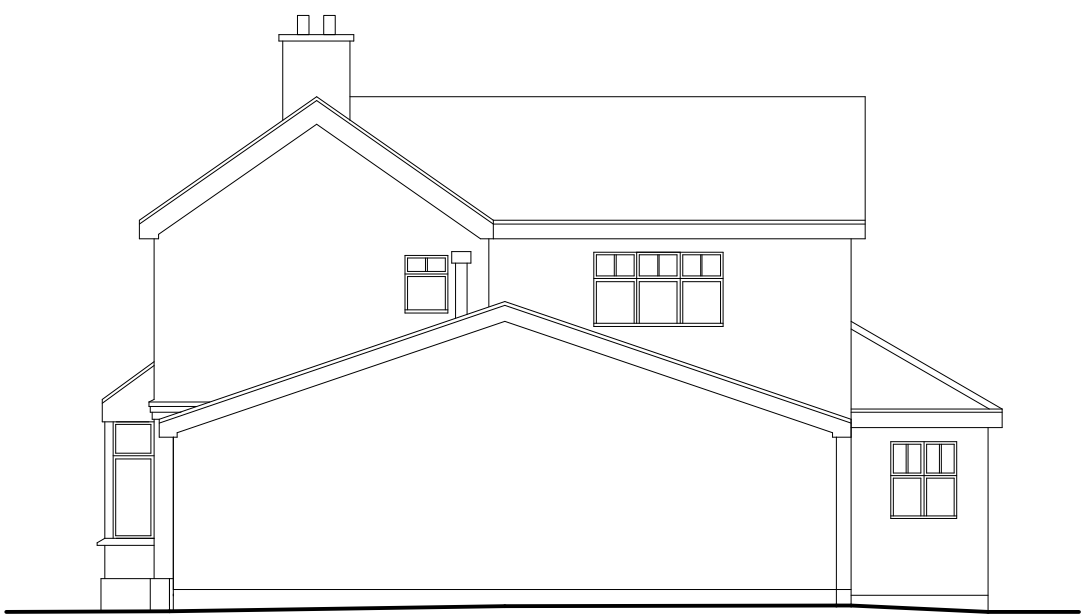



Side Elevation 1:100




Rear Elevation 1:100



Side Elevation 1:100

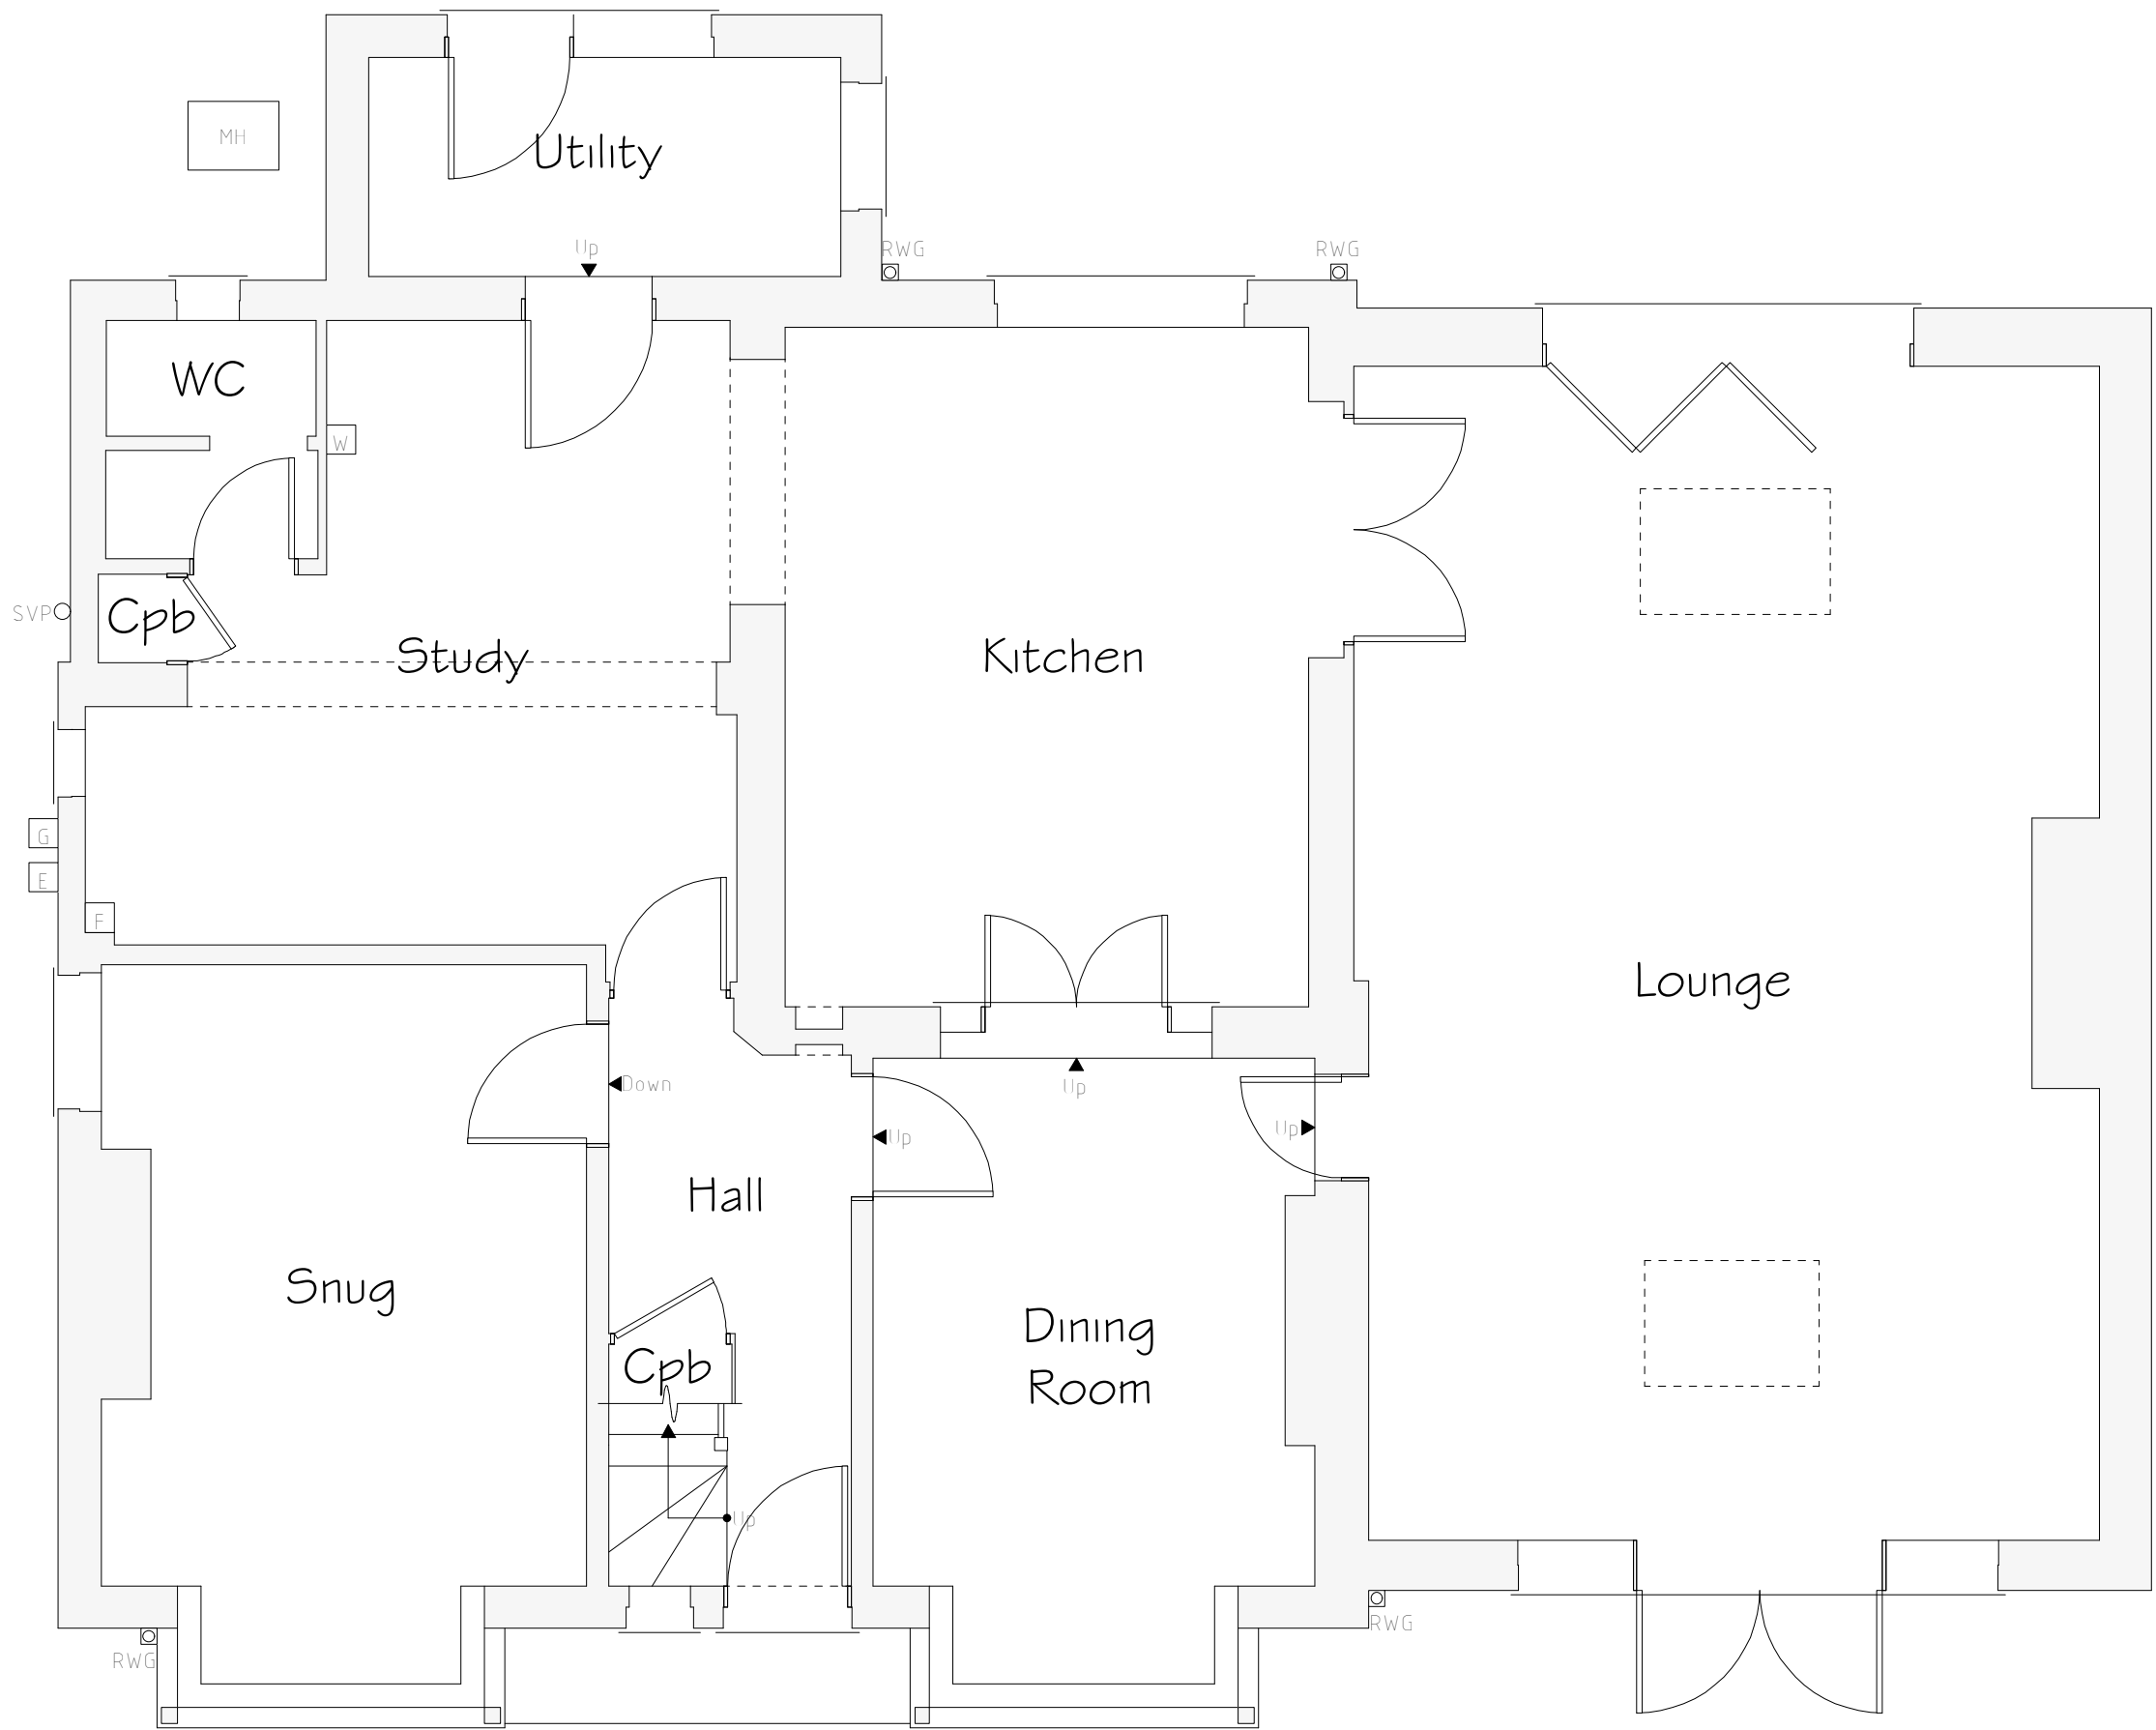 

Ground Floor Plan 1:50

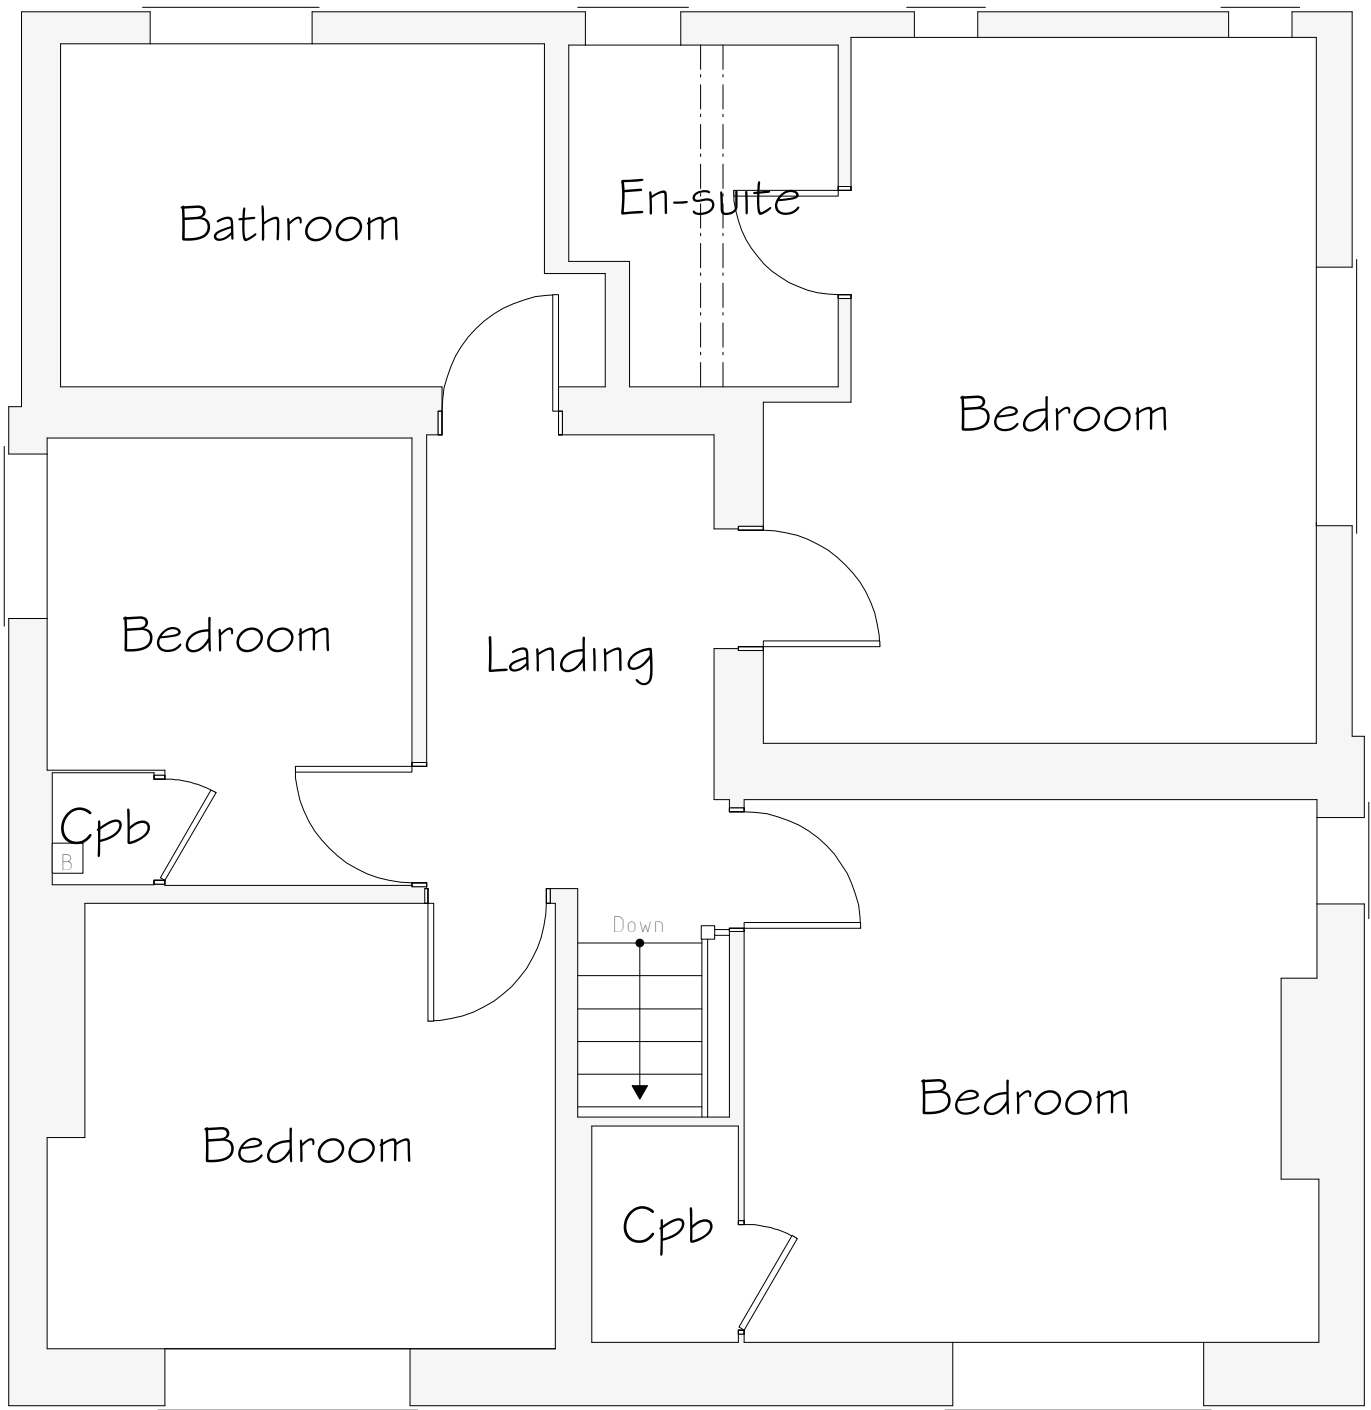

First Floor Plan 1:50

Services Key

- B Existing Boiler Position
- G Existing Gas Meter Position
- E Existing Electric Meter Position
- F Existing Fuse Box Position
- W Existing Stopcock Position
- MH Existing Man Hole Position
- RWG Existing Rain Water Gully (RWG) Position
- SVP Existing Soil Vent Pipe (SVP) Position

Rev	Date	Detail	Initial

Project:

Proposed Alterations to,
Elsinore, Chester Road,
Gresford, Wrexham,
LL12 8TS

Title:	Scale: (A1)
Existing	1:50 & 1:100

Drawn By:	Date:
A.Valentine	Feb 2023

Drawing No:	Sheet:
D138/001	1 of 1

blueprint
architectural services

LABC partner

Office 3K4,
Redwither Business Tower,
Wrexham. LL13 9XT
Tel: 01978 356500
www.blueprintarchitectural.com
© copyright all rights reserved