


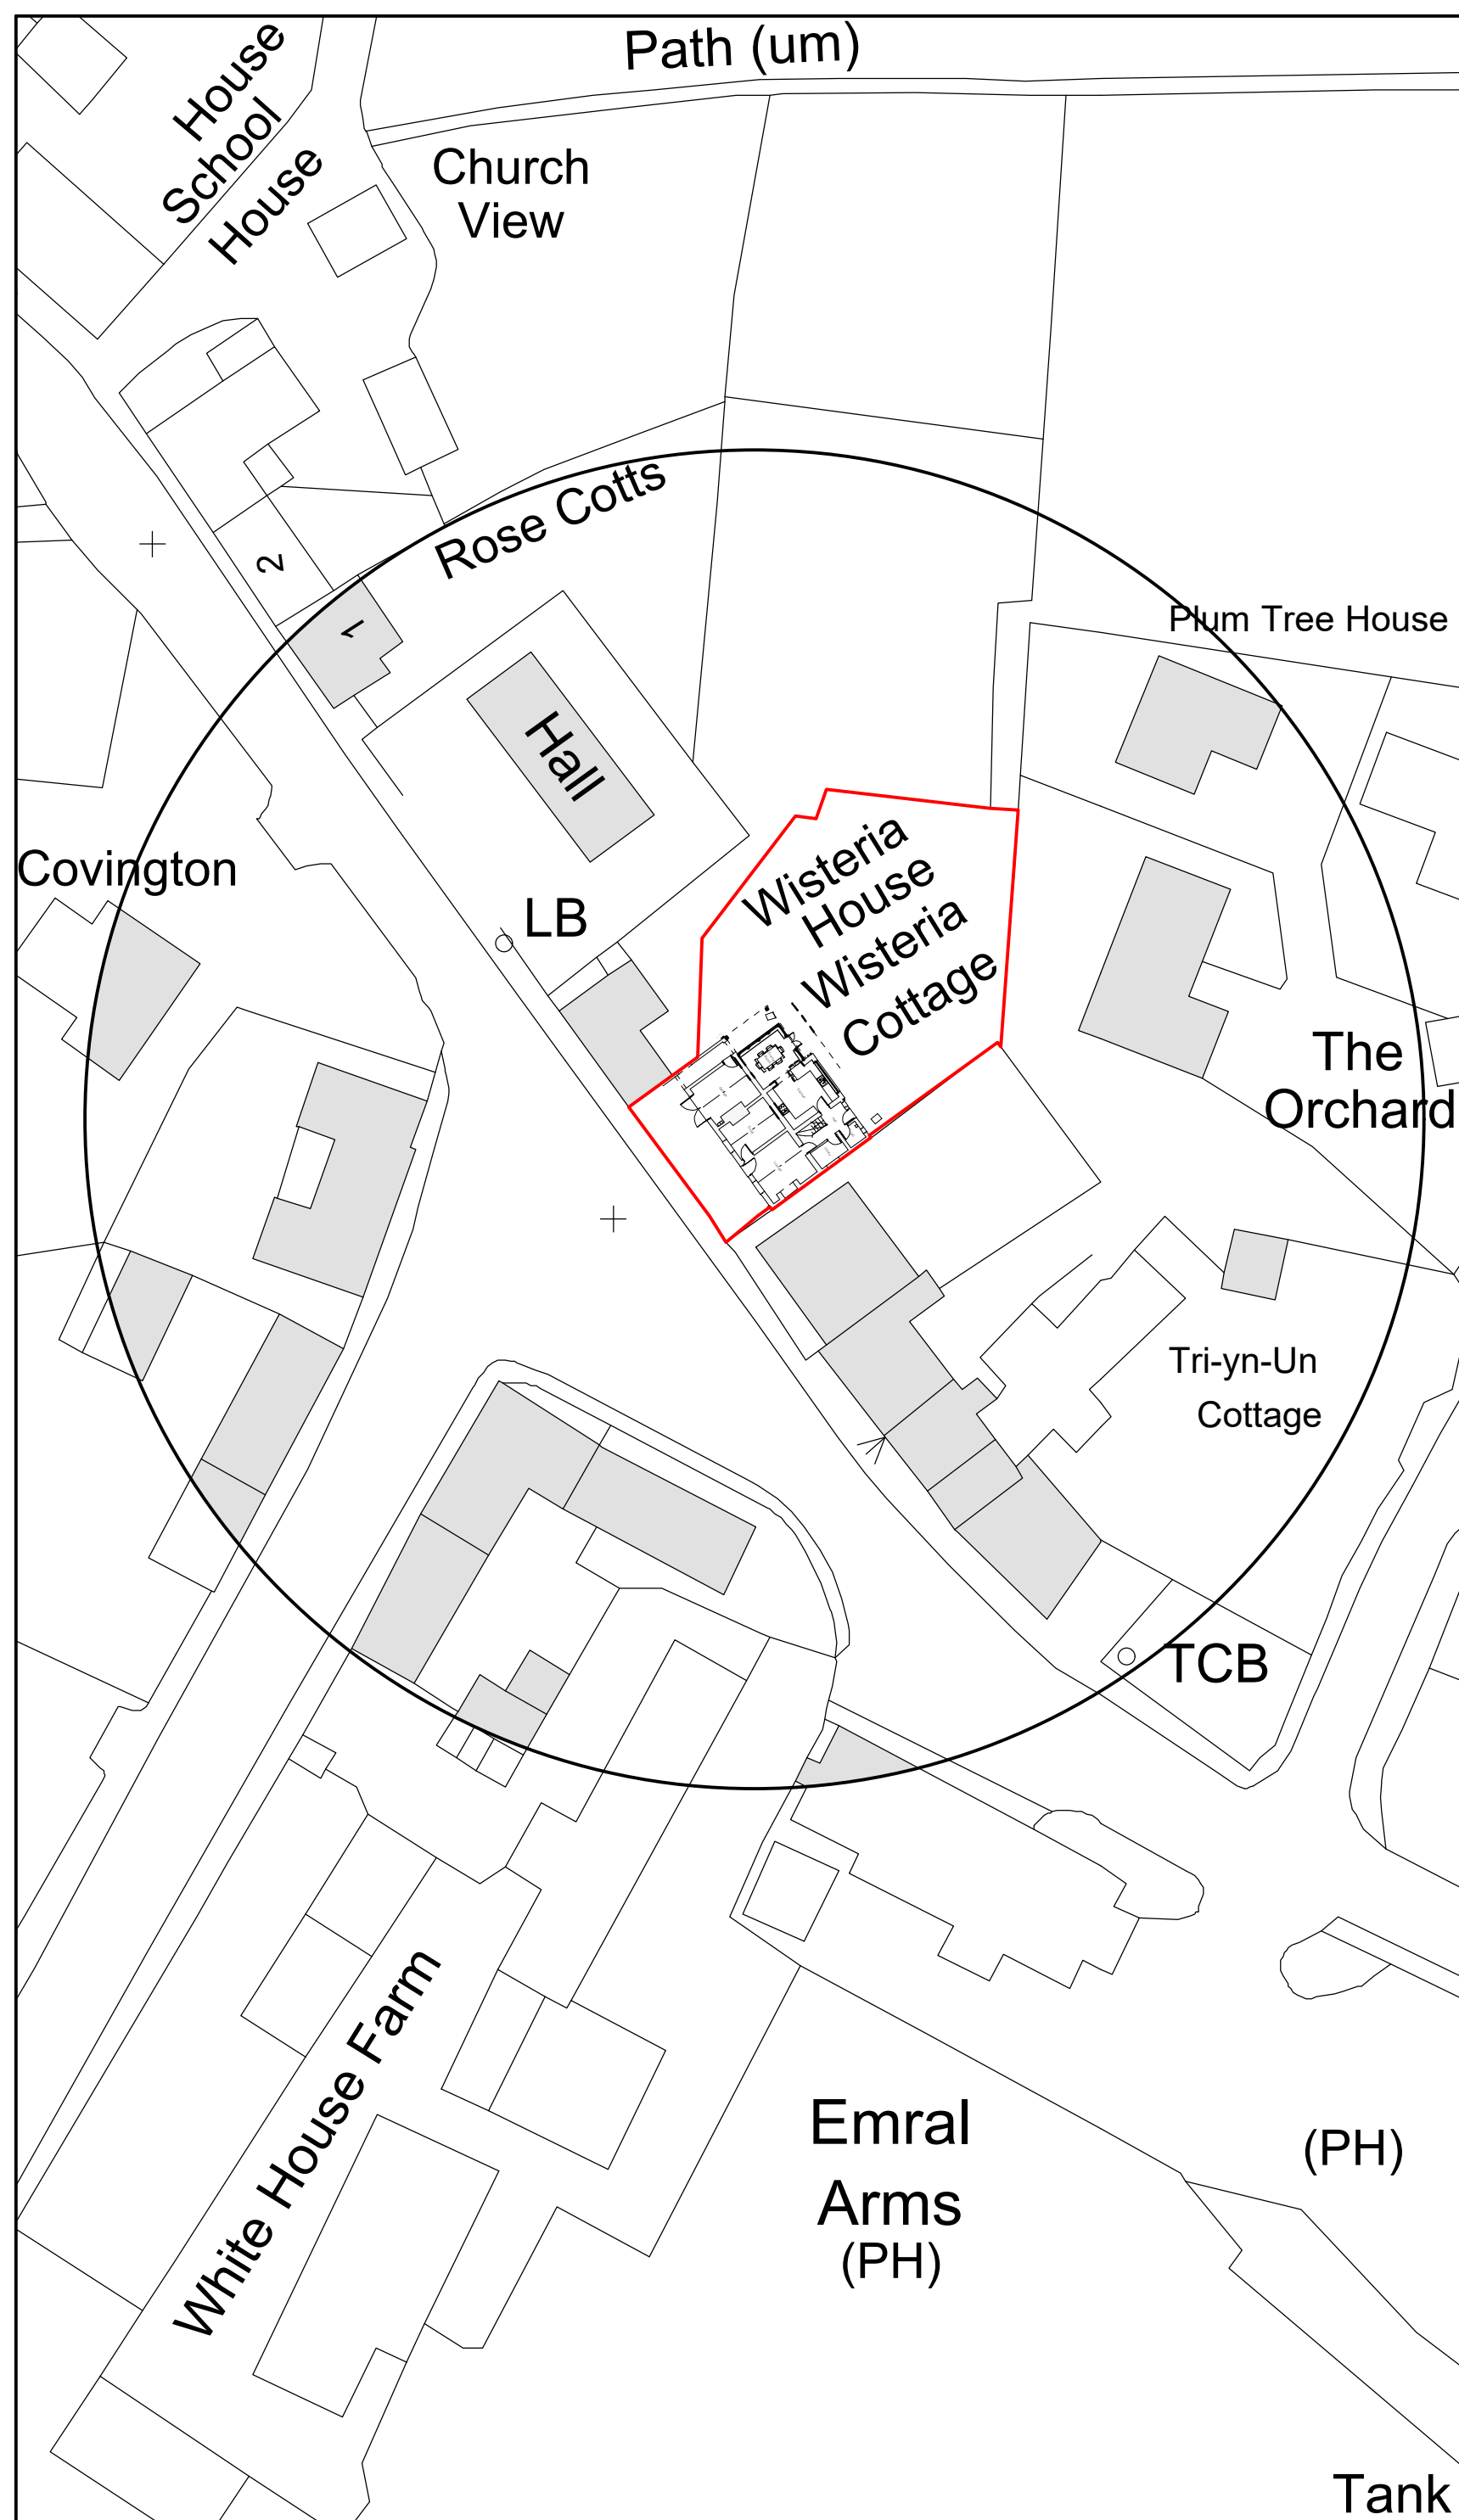


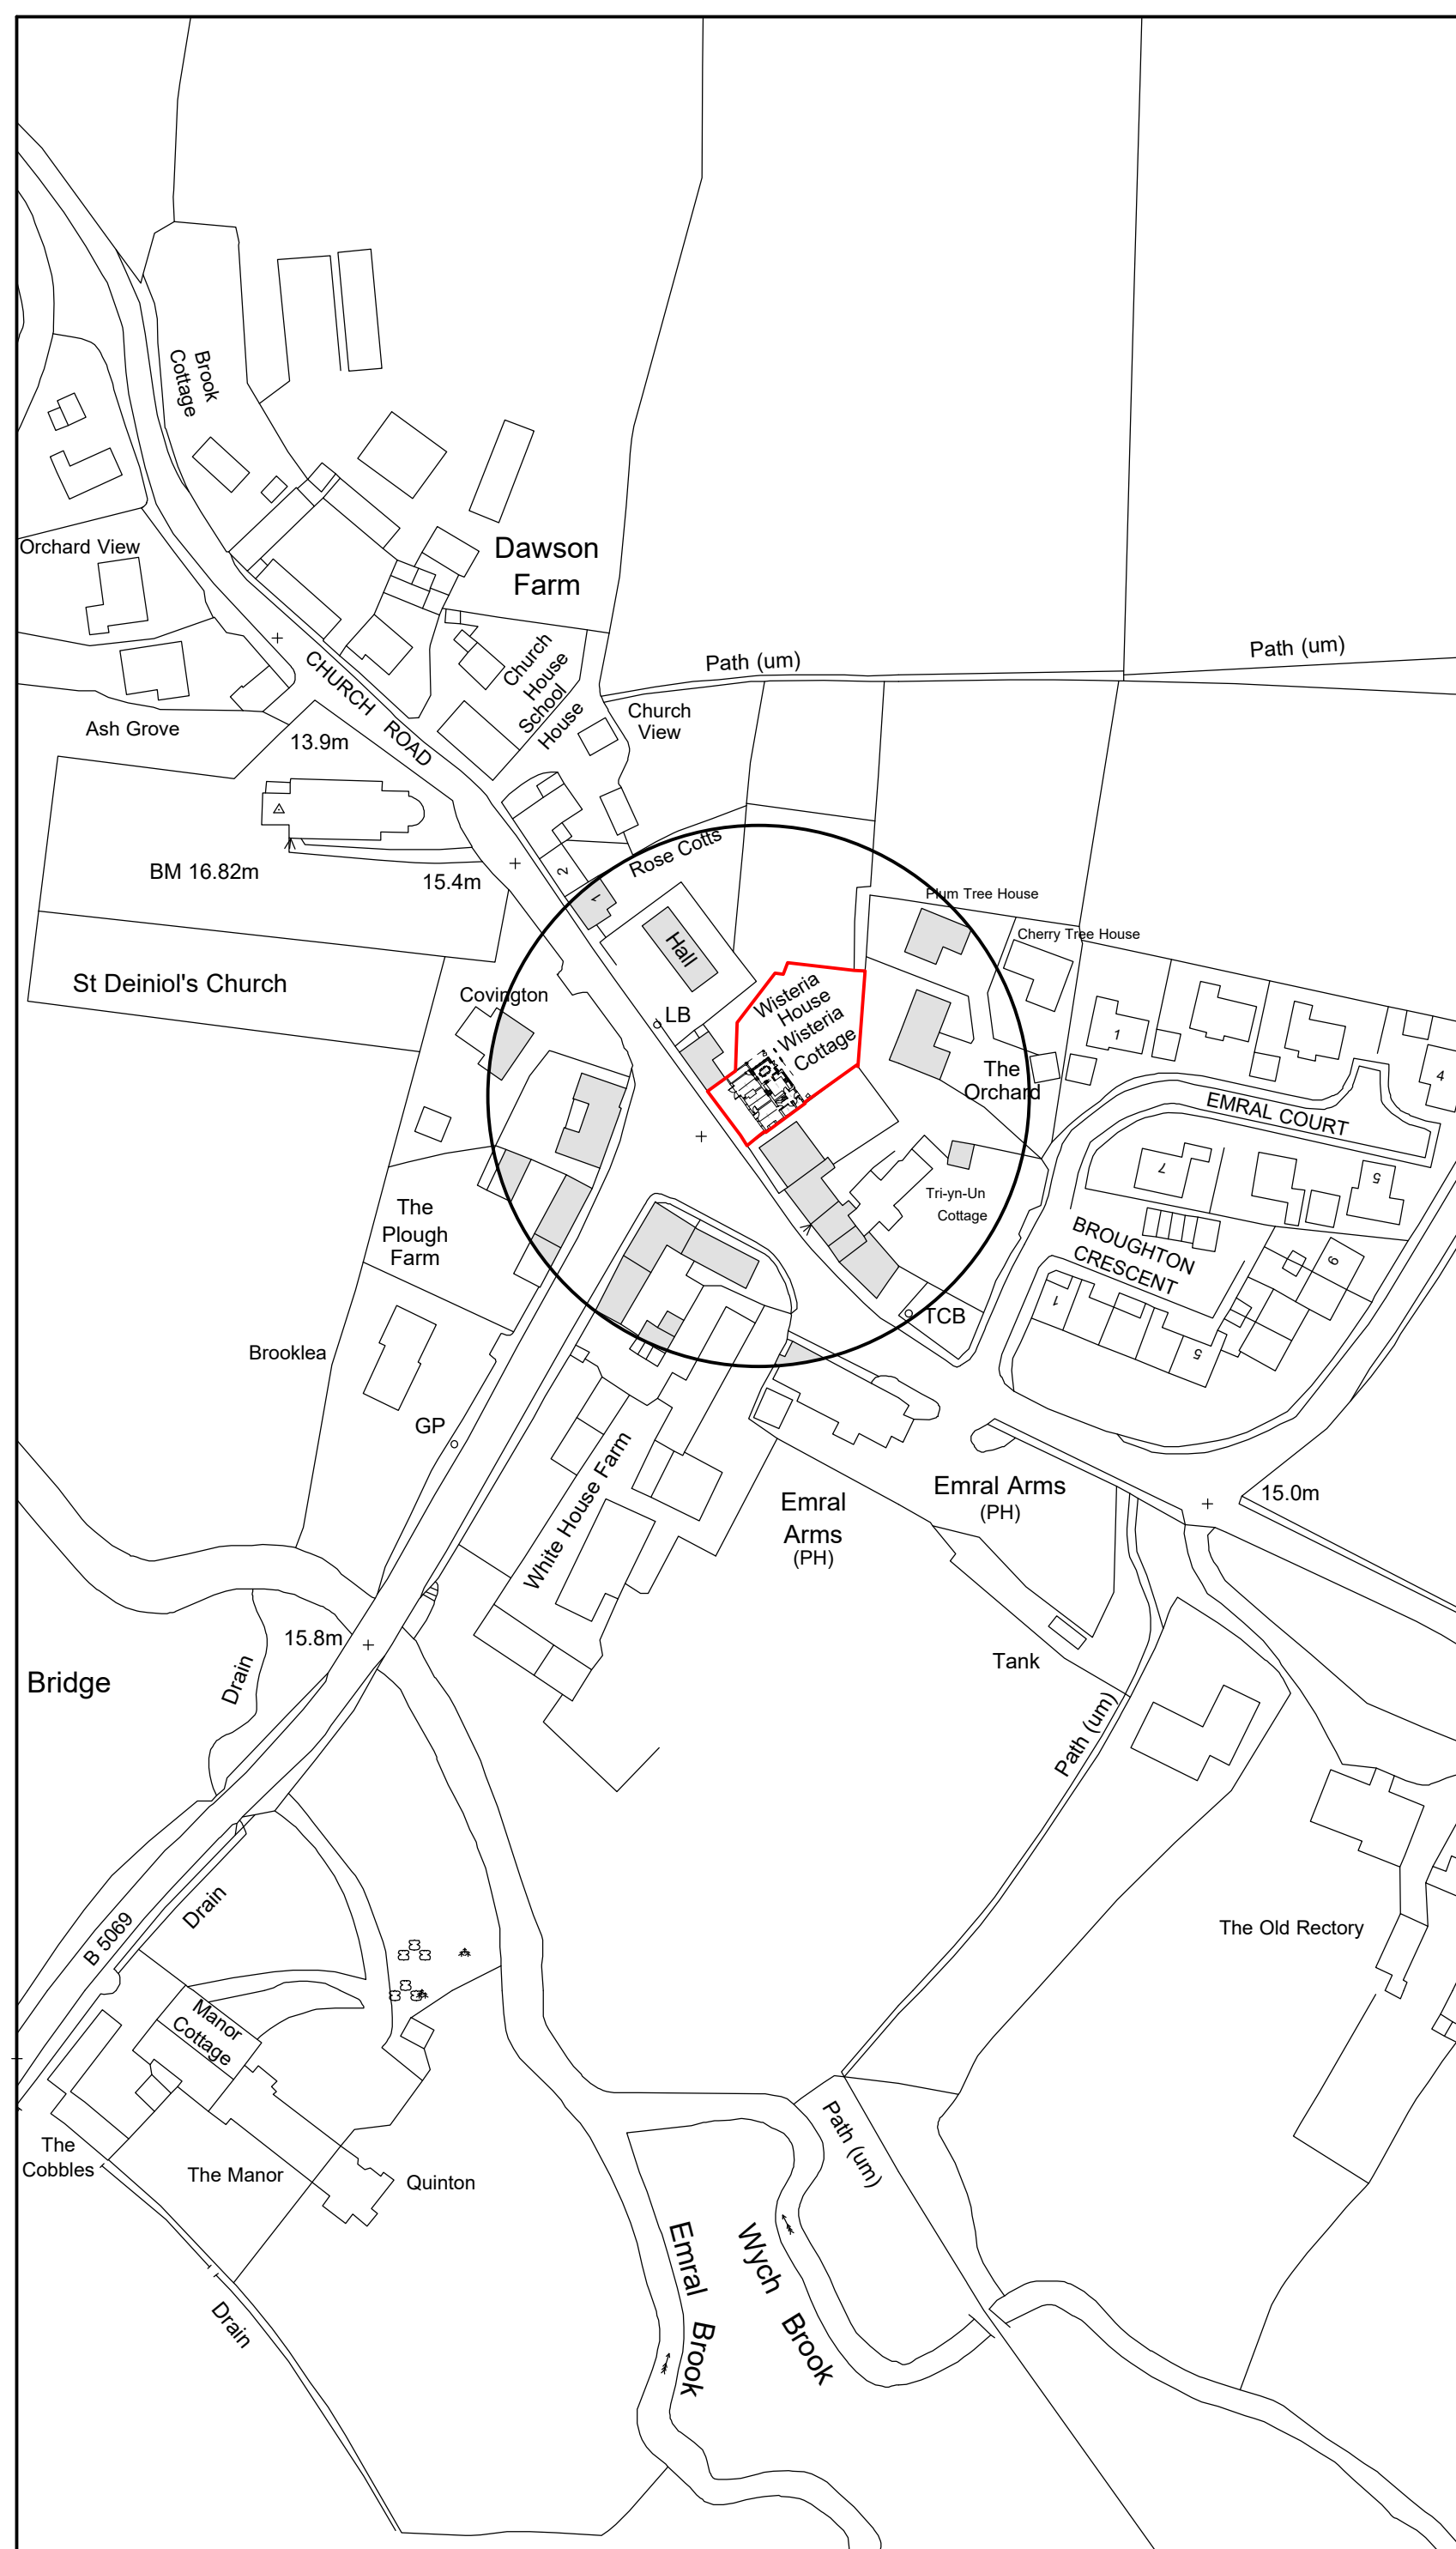

Site Plan 1:500

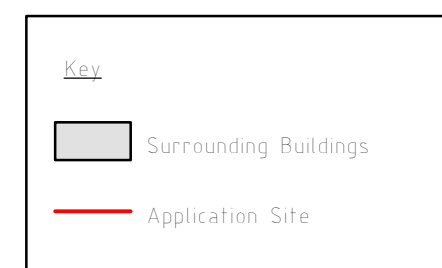

Location Plan 1:1250

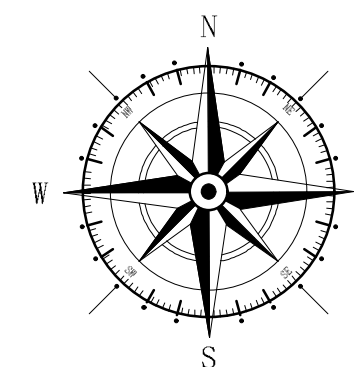

A	01/23	Design Changes	E M J
Rev	Date	Detail	Initial

Project:
Proposed Alterations to,
Wisteria Cottage,
Church Road, Worthenbury,
Wrexham, LL13 0AW

Title: Site & Location Plan	Scale: (A2) 1:500 & 1:1250
-----------------------------------	----------------------------------

Drawn By: A.Valentine	Date: Dec 2022
--------------------------	-------------------

Drawing No: LC097/005	Sheet: of
--------------------------	----------------



Office 3K4,
Redwither Business Tower,
Wrexham. LL13 9XT
Tel: 01978 356500
www.blueprintarchitectural.com
© copyright all rights reserved