


PROPOSED FRONT ELEVATION

PROPOSED REAR ELEVATION

PROPOSED SIDE ELEVATION

PROPOSED SIDE ELEVATION

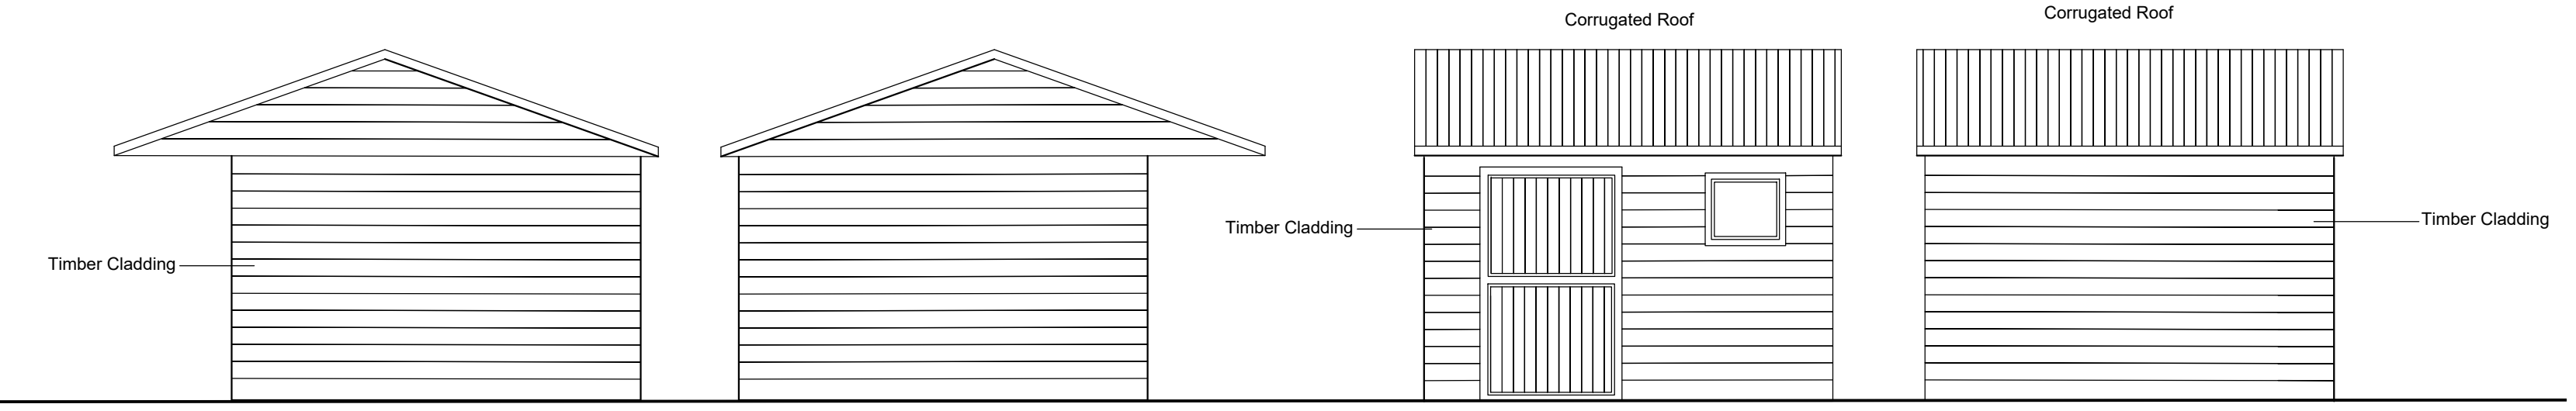


PROPOSED SIDE ELEVATION



PROPOSED SIDE ELEVATION

PROPOSED FRONT ELEVATION


PROPOSED REAR ELEVATION

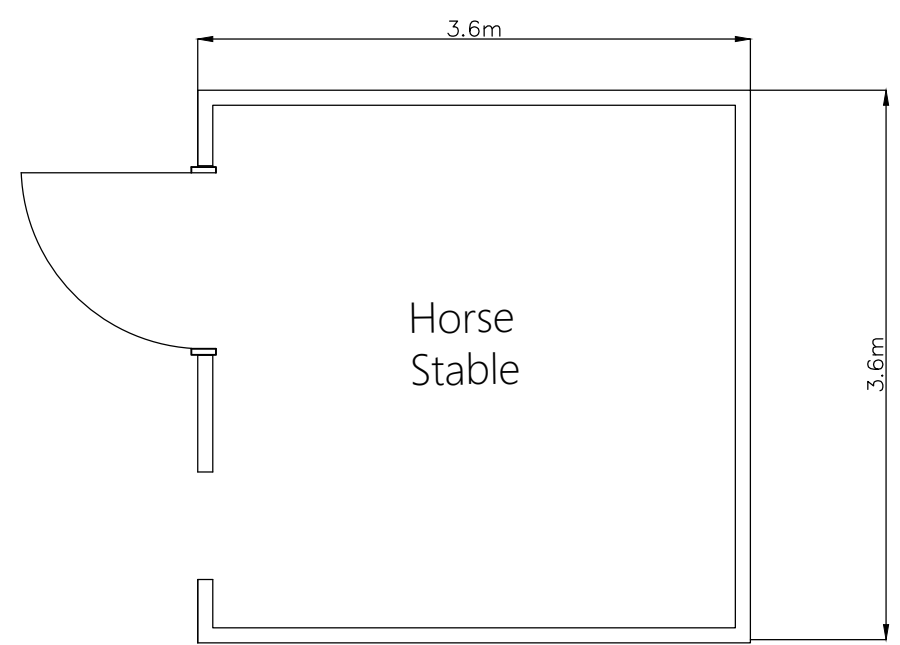


STABLE 1:50

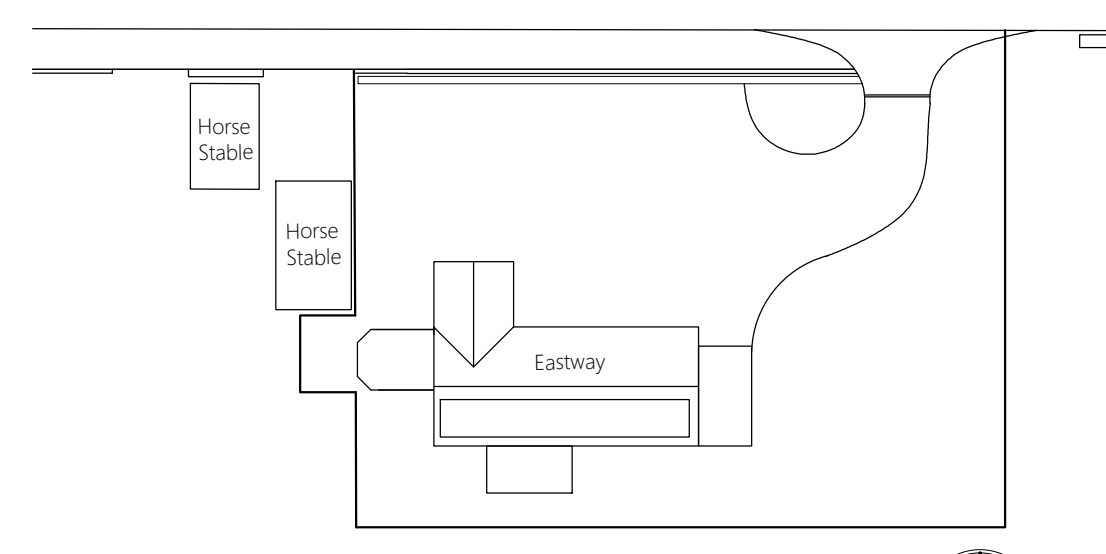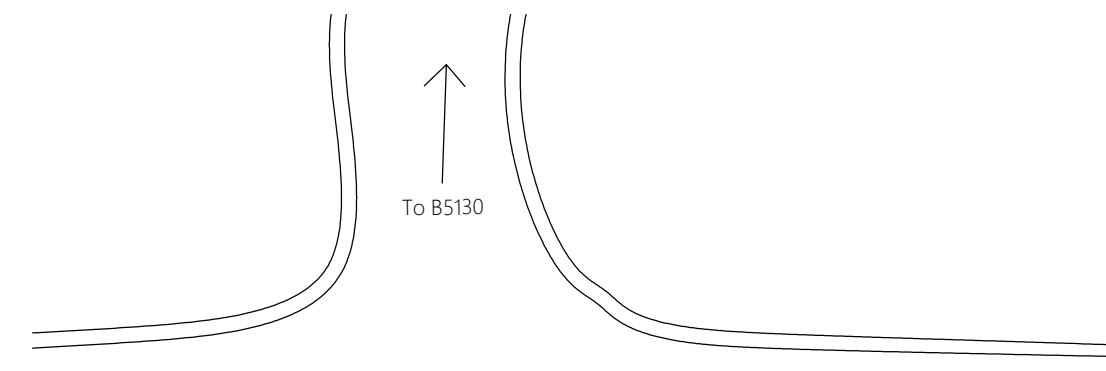


EXISTING BLOCK PLAN 1:500

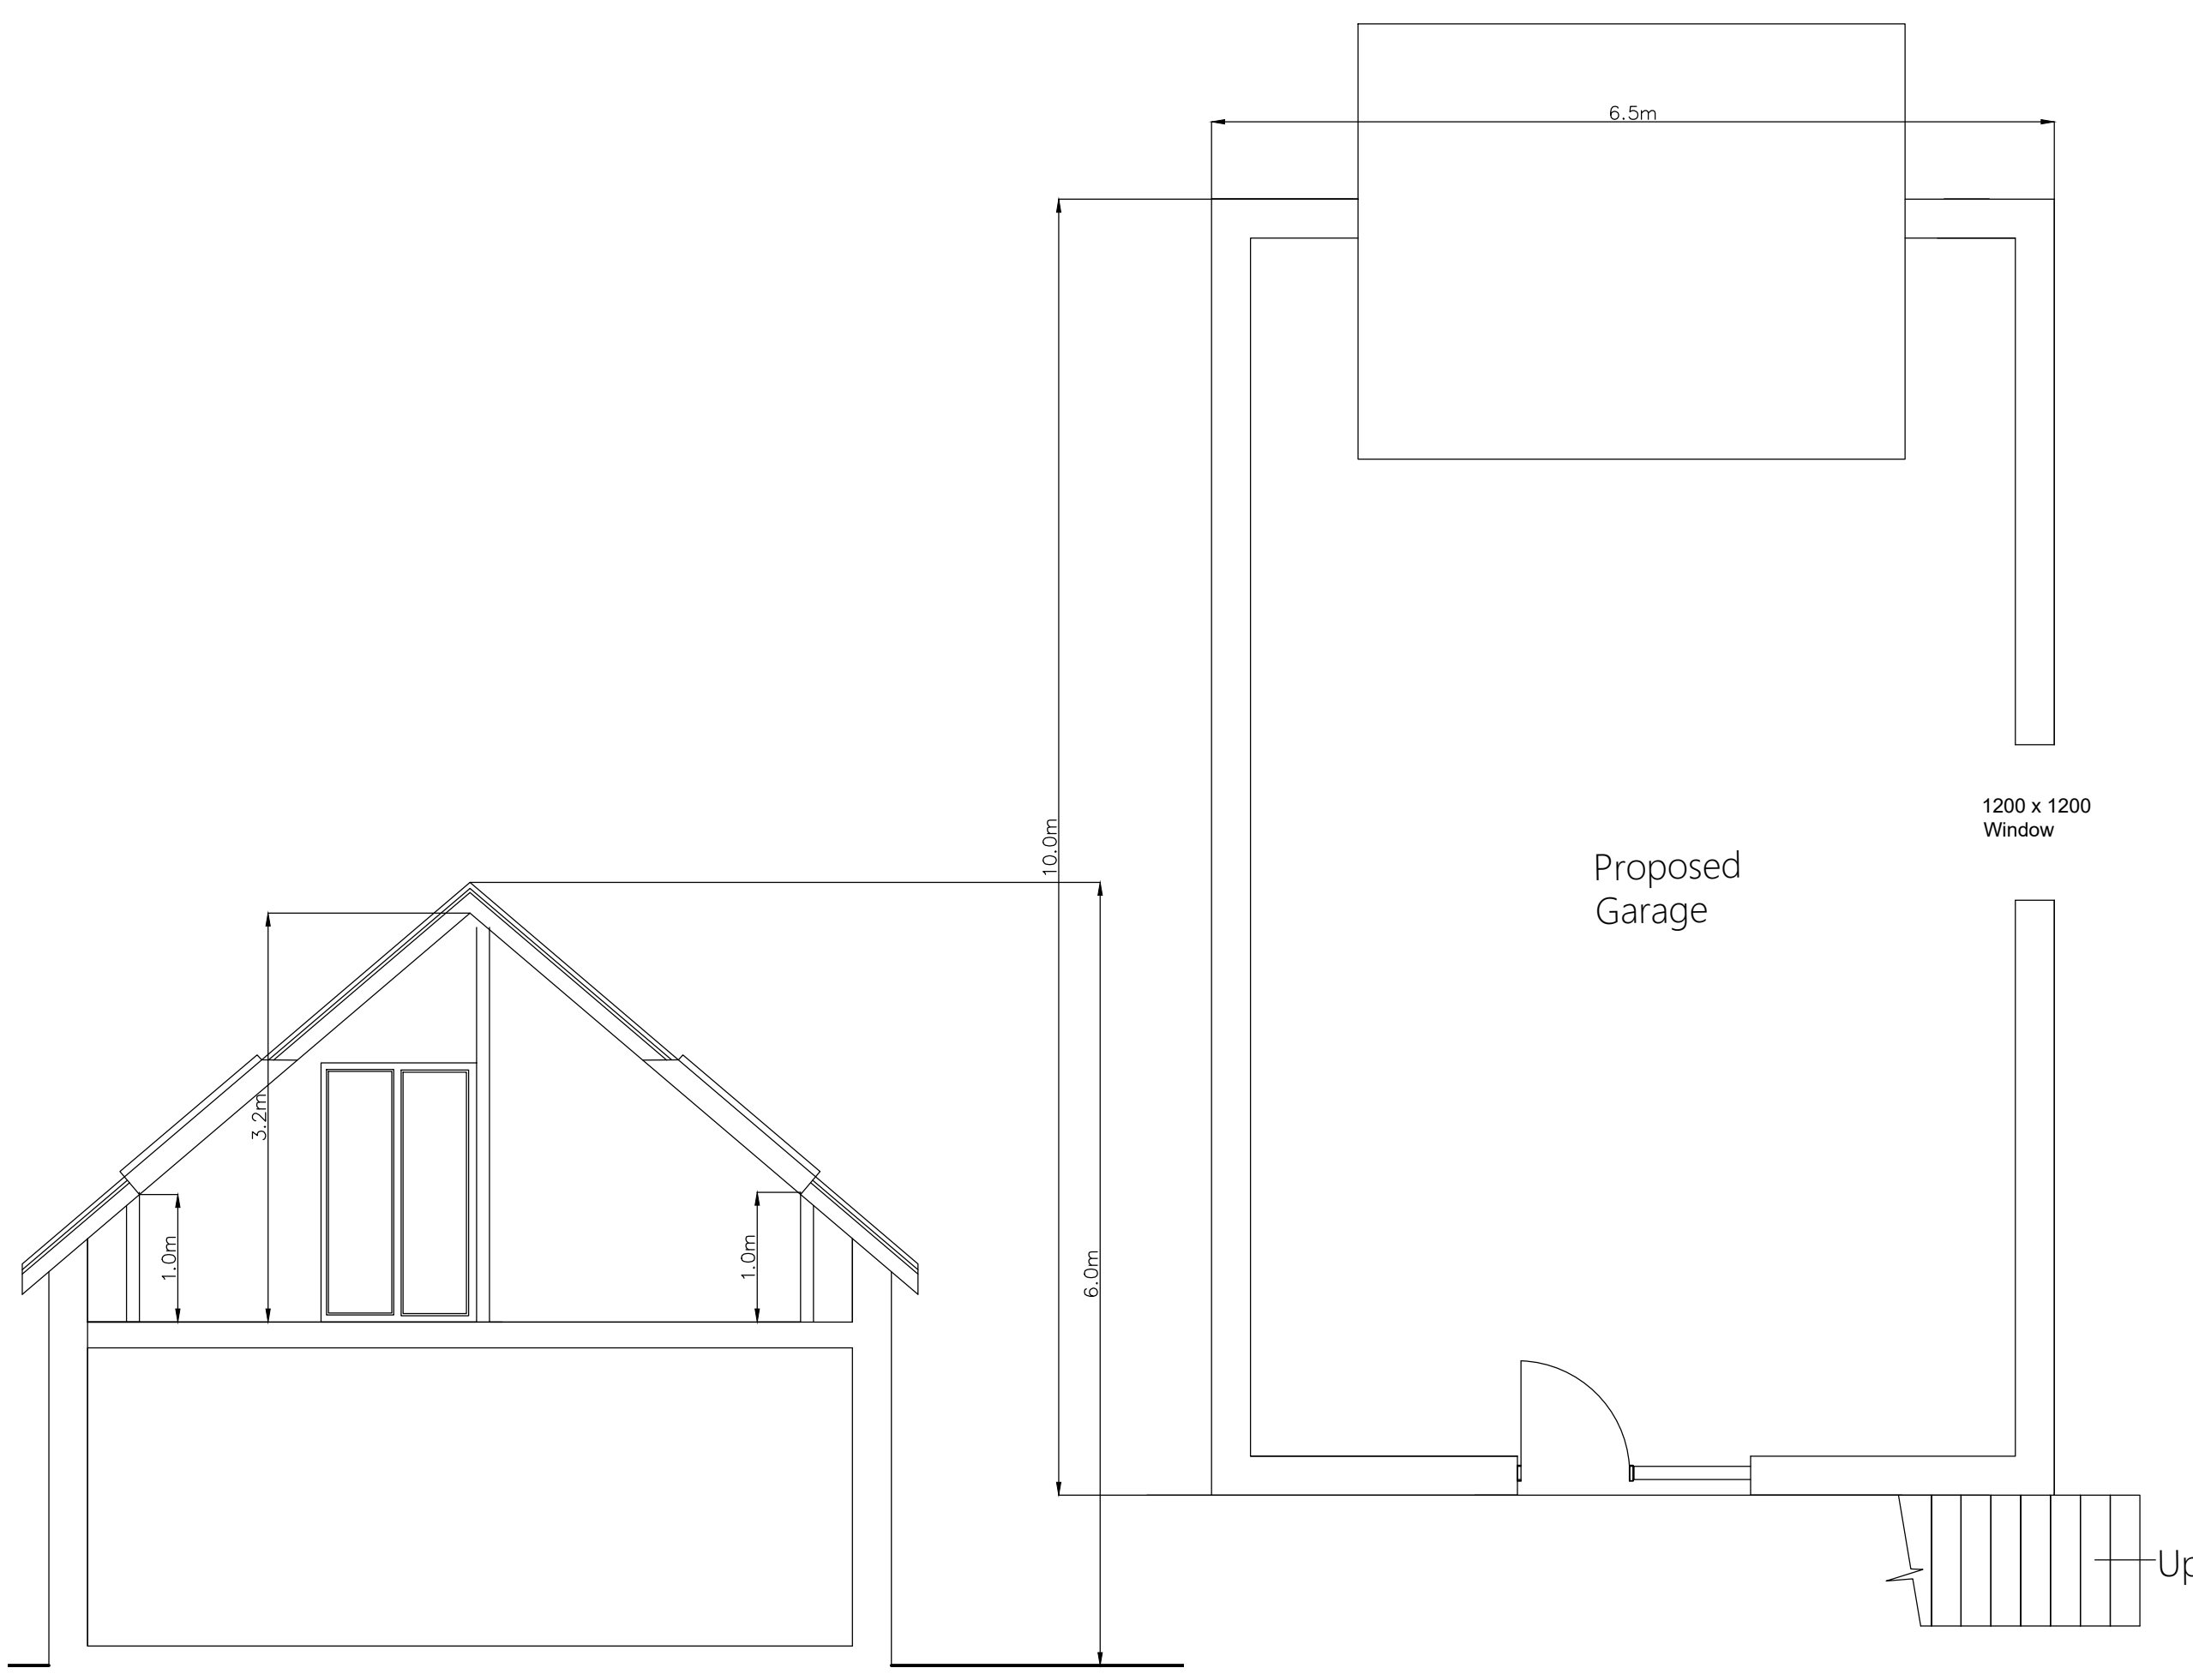

PROPOSED GROUND FLOOR PLAN

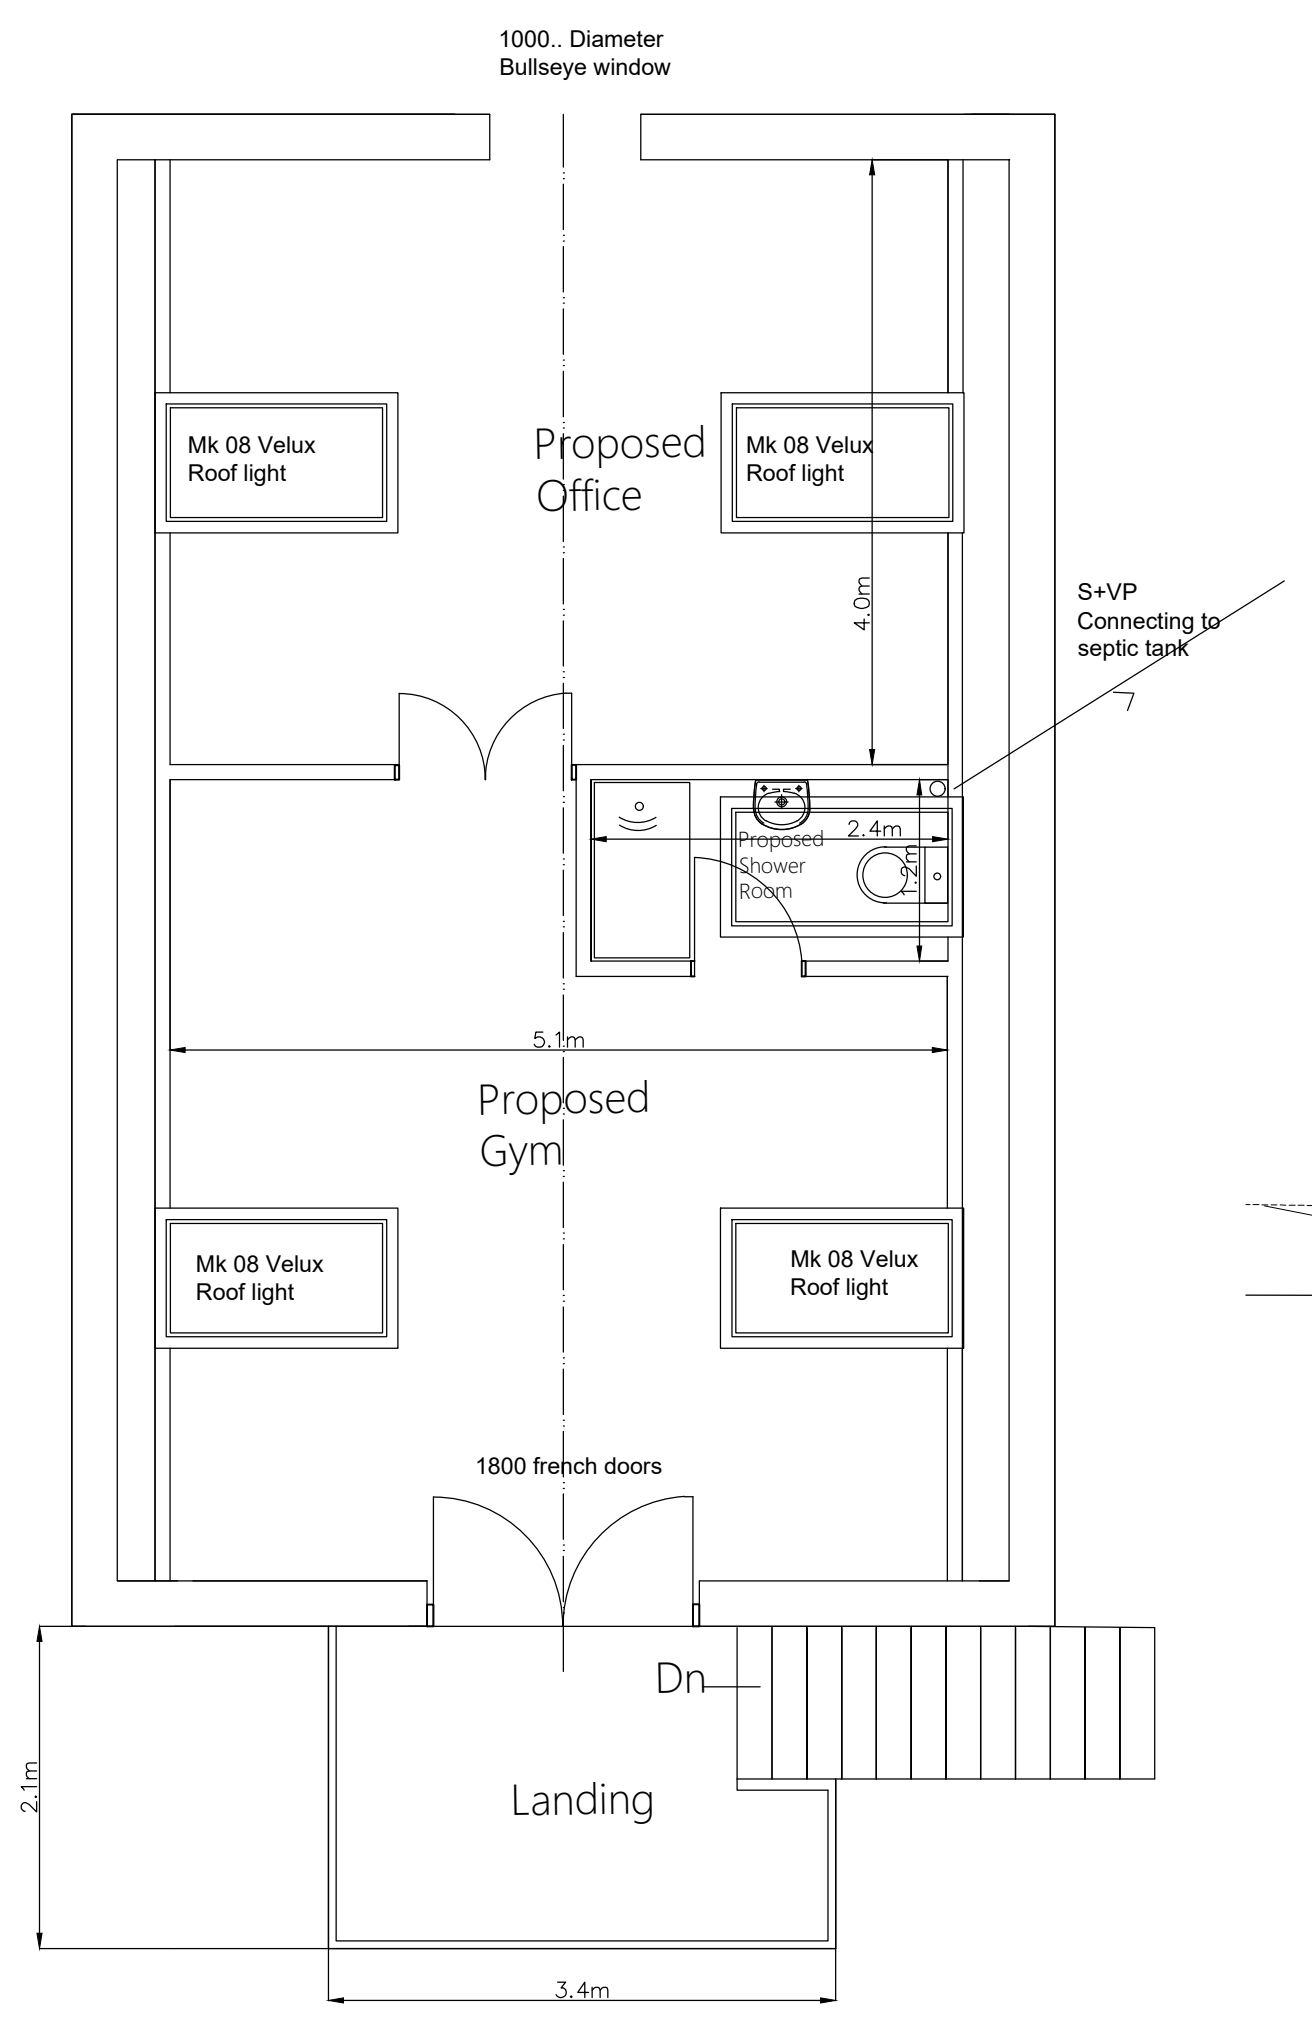

PROPOSED FIRST FLOOR PLAN

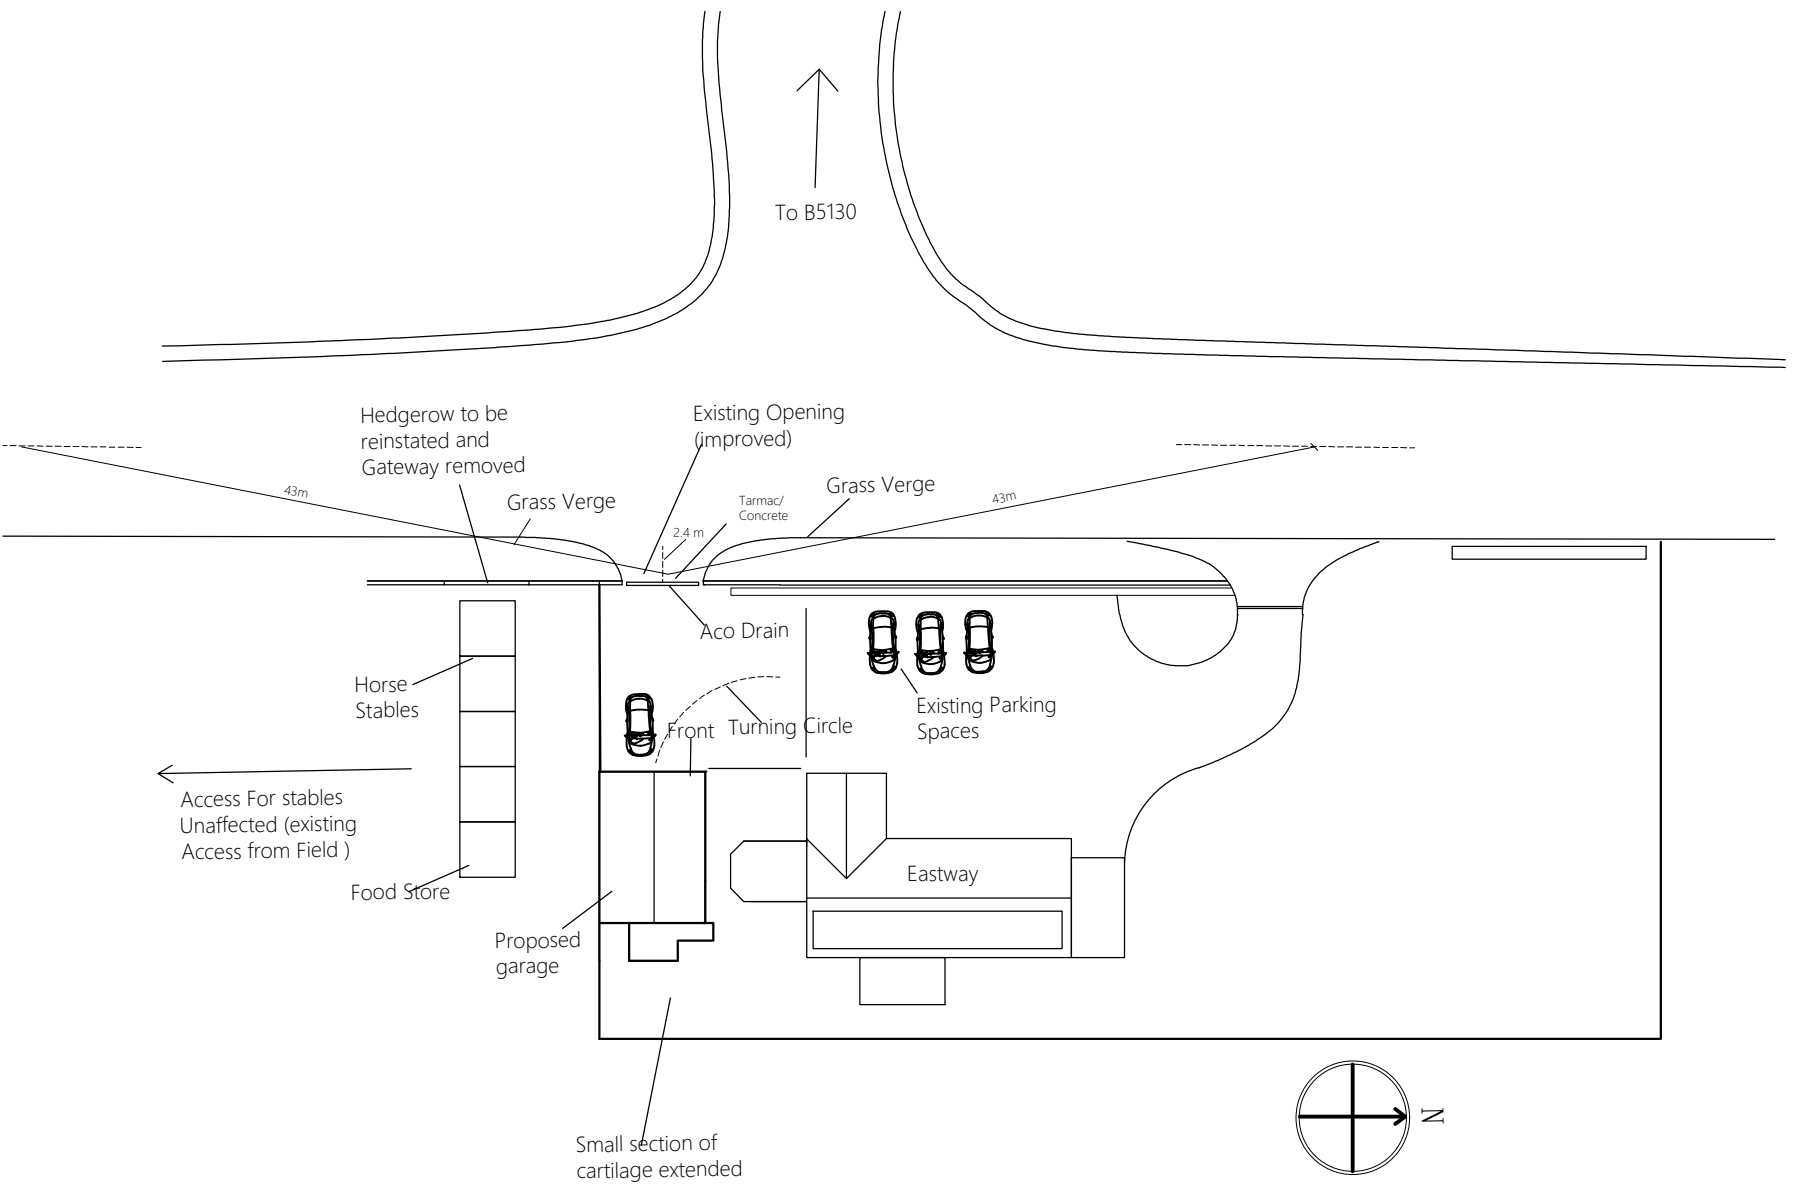

PROPOSED BLOCK PLAN 1:500

SECTION A.A



T: 01691 671 964
E: Gerrard-Marshall@live.co.uk
W: www.stoswaldsarchitectural
designservice.co.uk

CLIENT:
DAVID BRERETON
PROJECT:
PROPOSED GARAGE WITH OFFICE
AND GYM OVER
AT
EASTWAY,
BOWLING BANK,
WREXHAM,
LL13 9RR

SCALE: 1:50, 1:100, 1:500

DATE: JAN 2023