


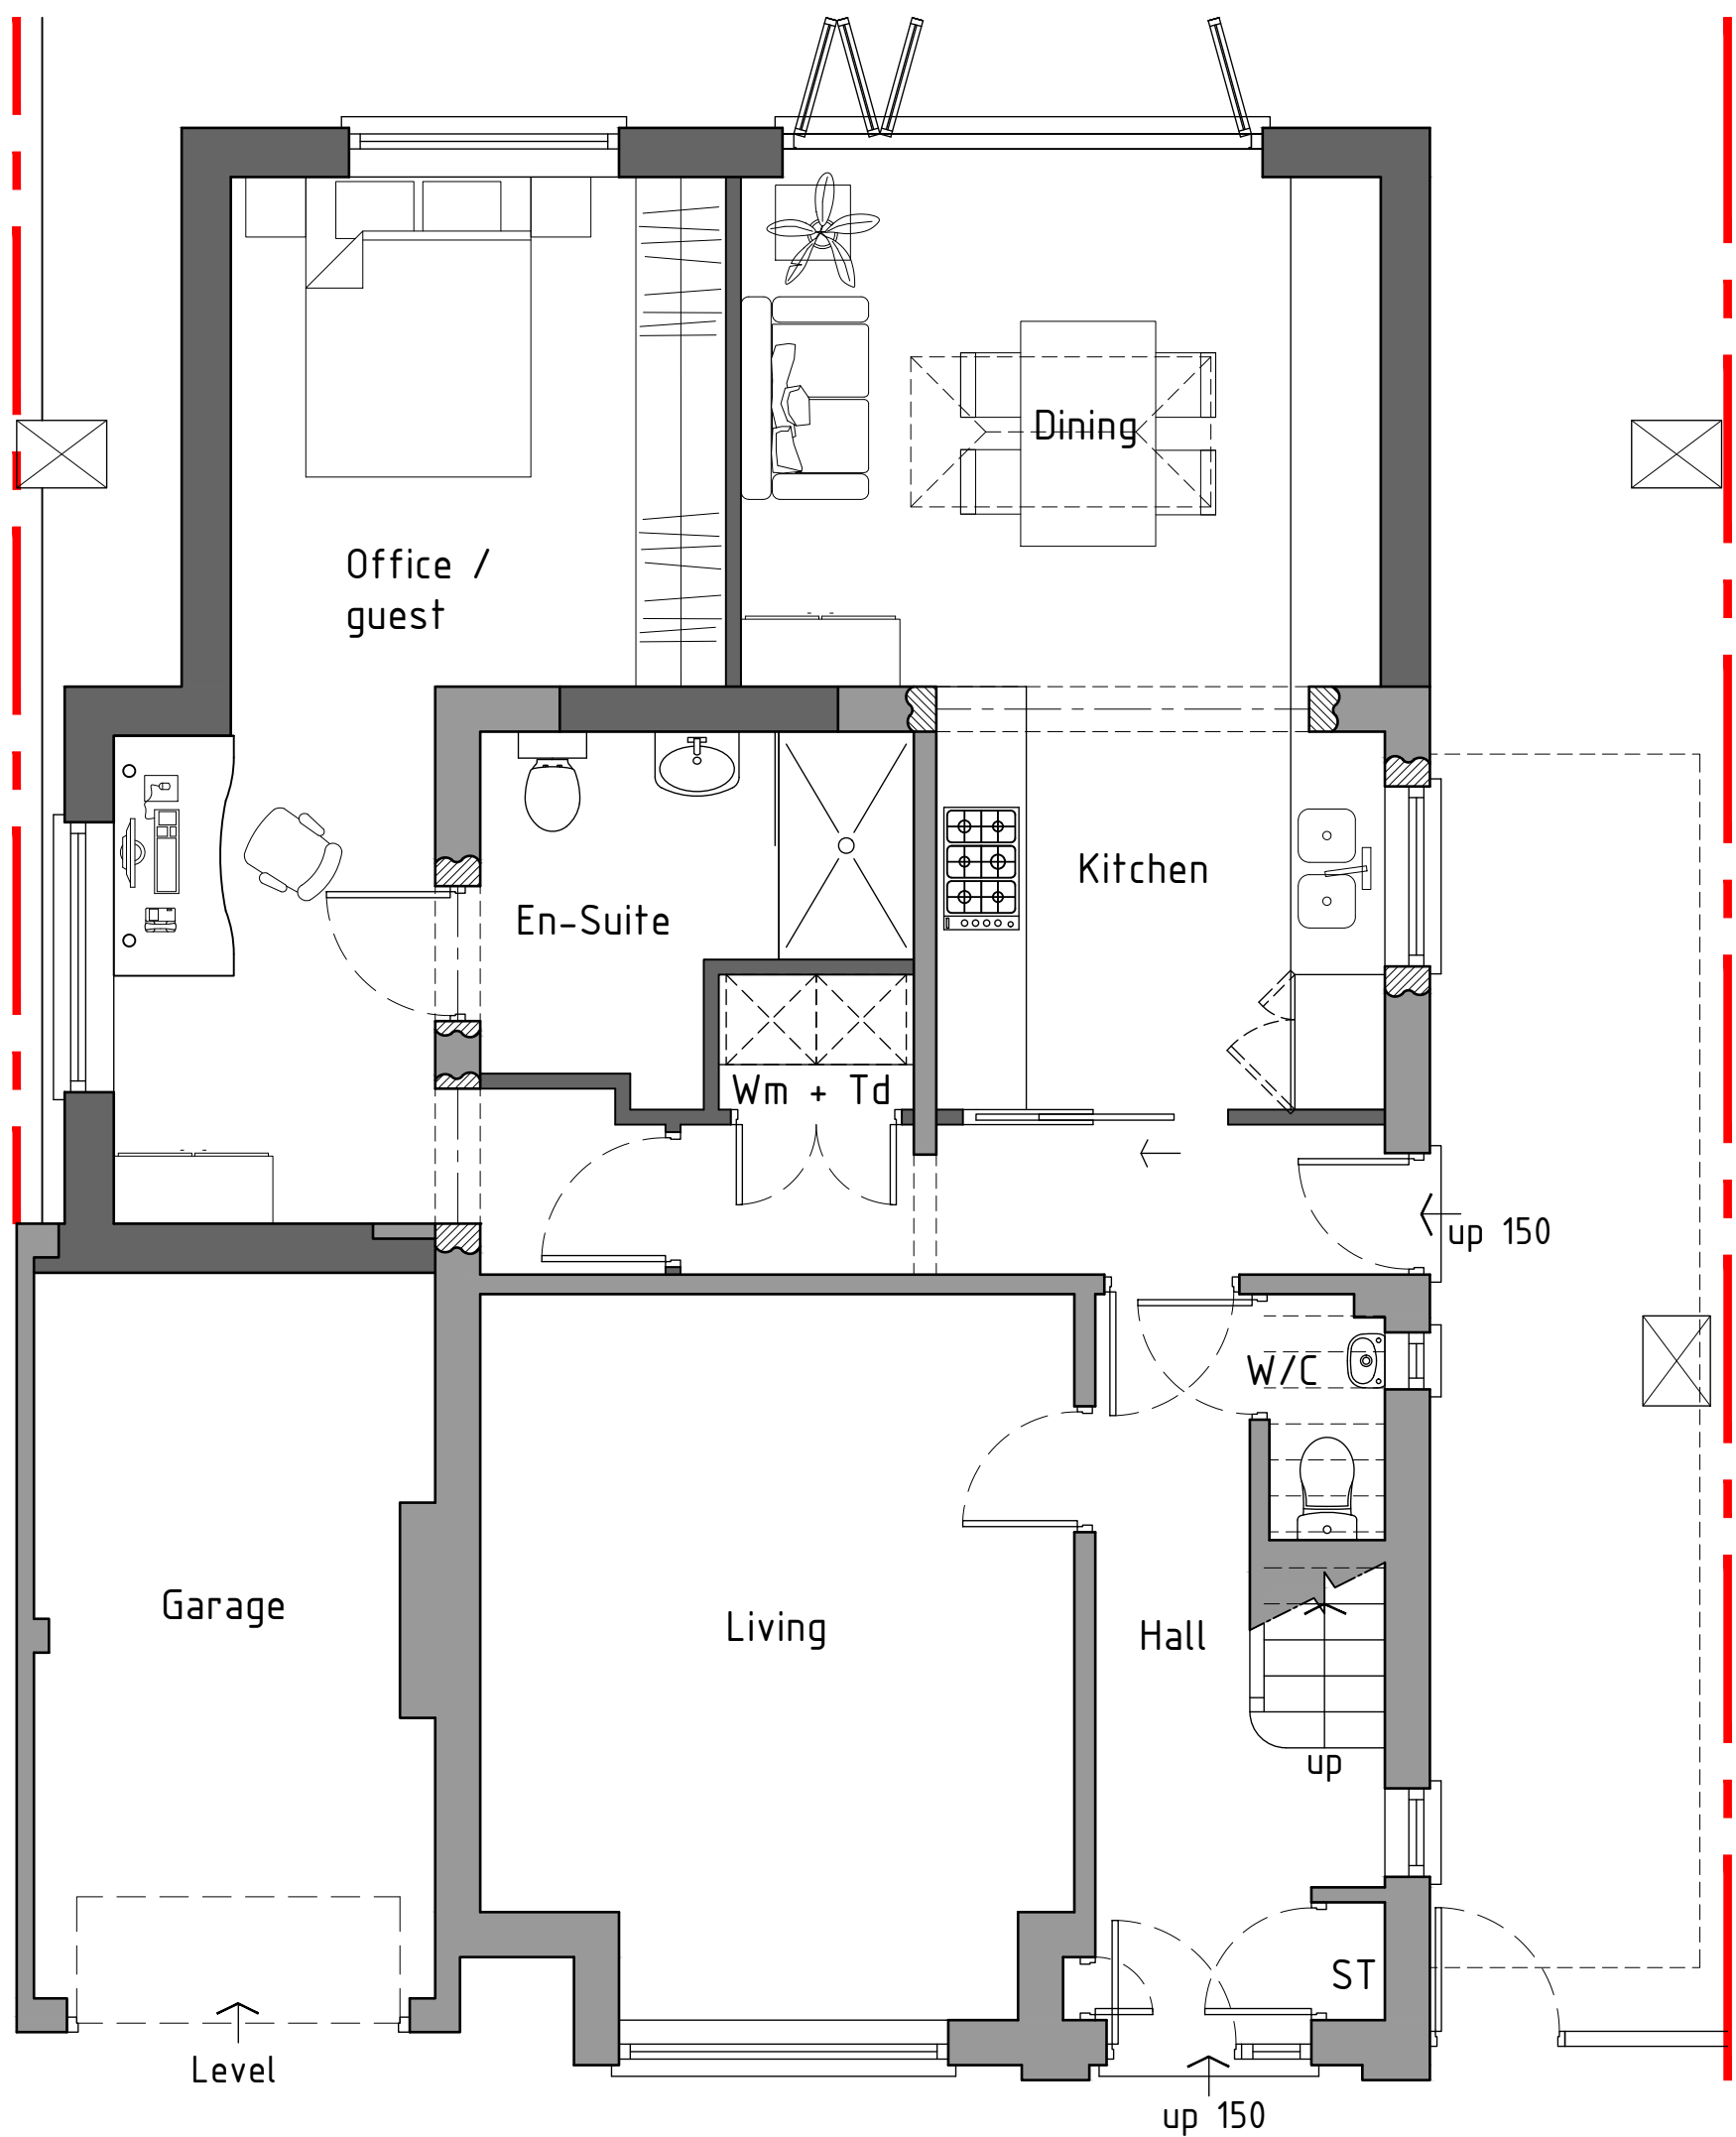

Proposed

 HDS Architectural Services, The Foundry, 15 Yorke Street, Wrexham LL13 8LW Tel (01978) 345250 www.hdsarchitectural.co.uk	Project; 34 The Homestead, Wrexham, LL14 4HQ		Dwg No; TH/PD/04	Date; 01.07.22
	Title; Proposed Ground floor plan	Scale (A3); 1:100	Revision;	