



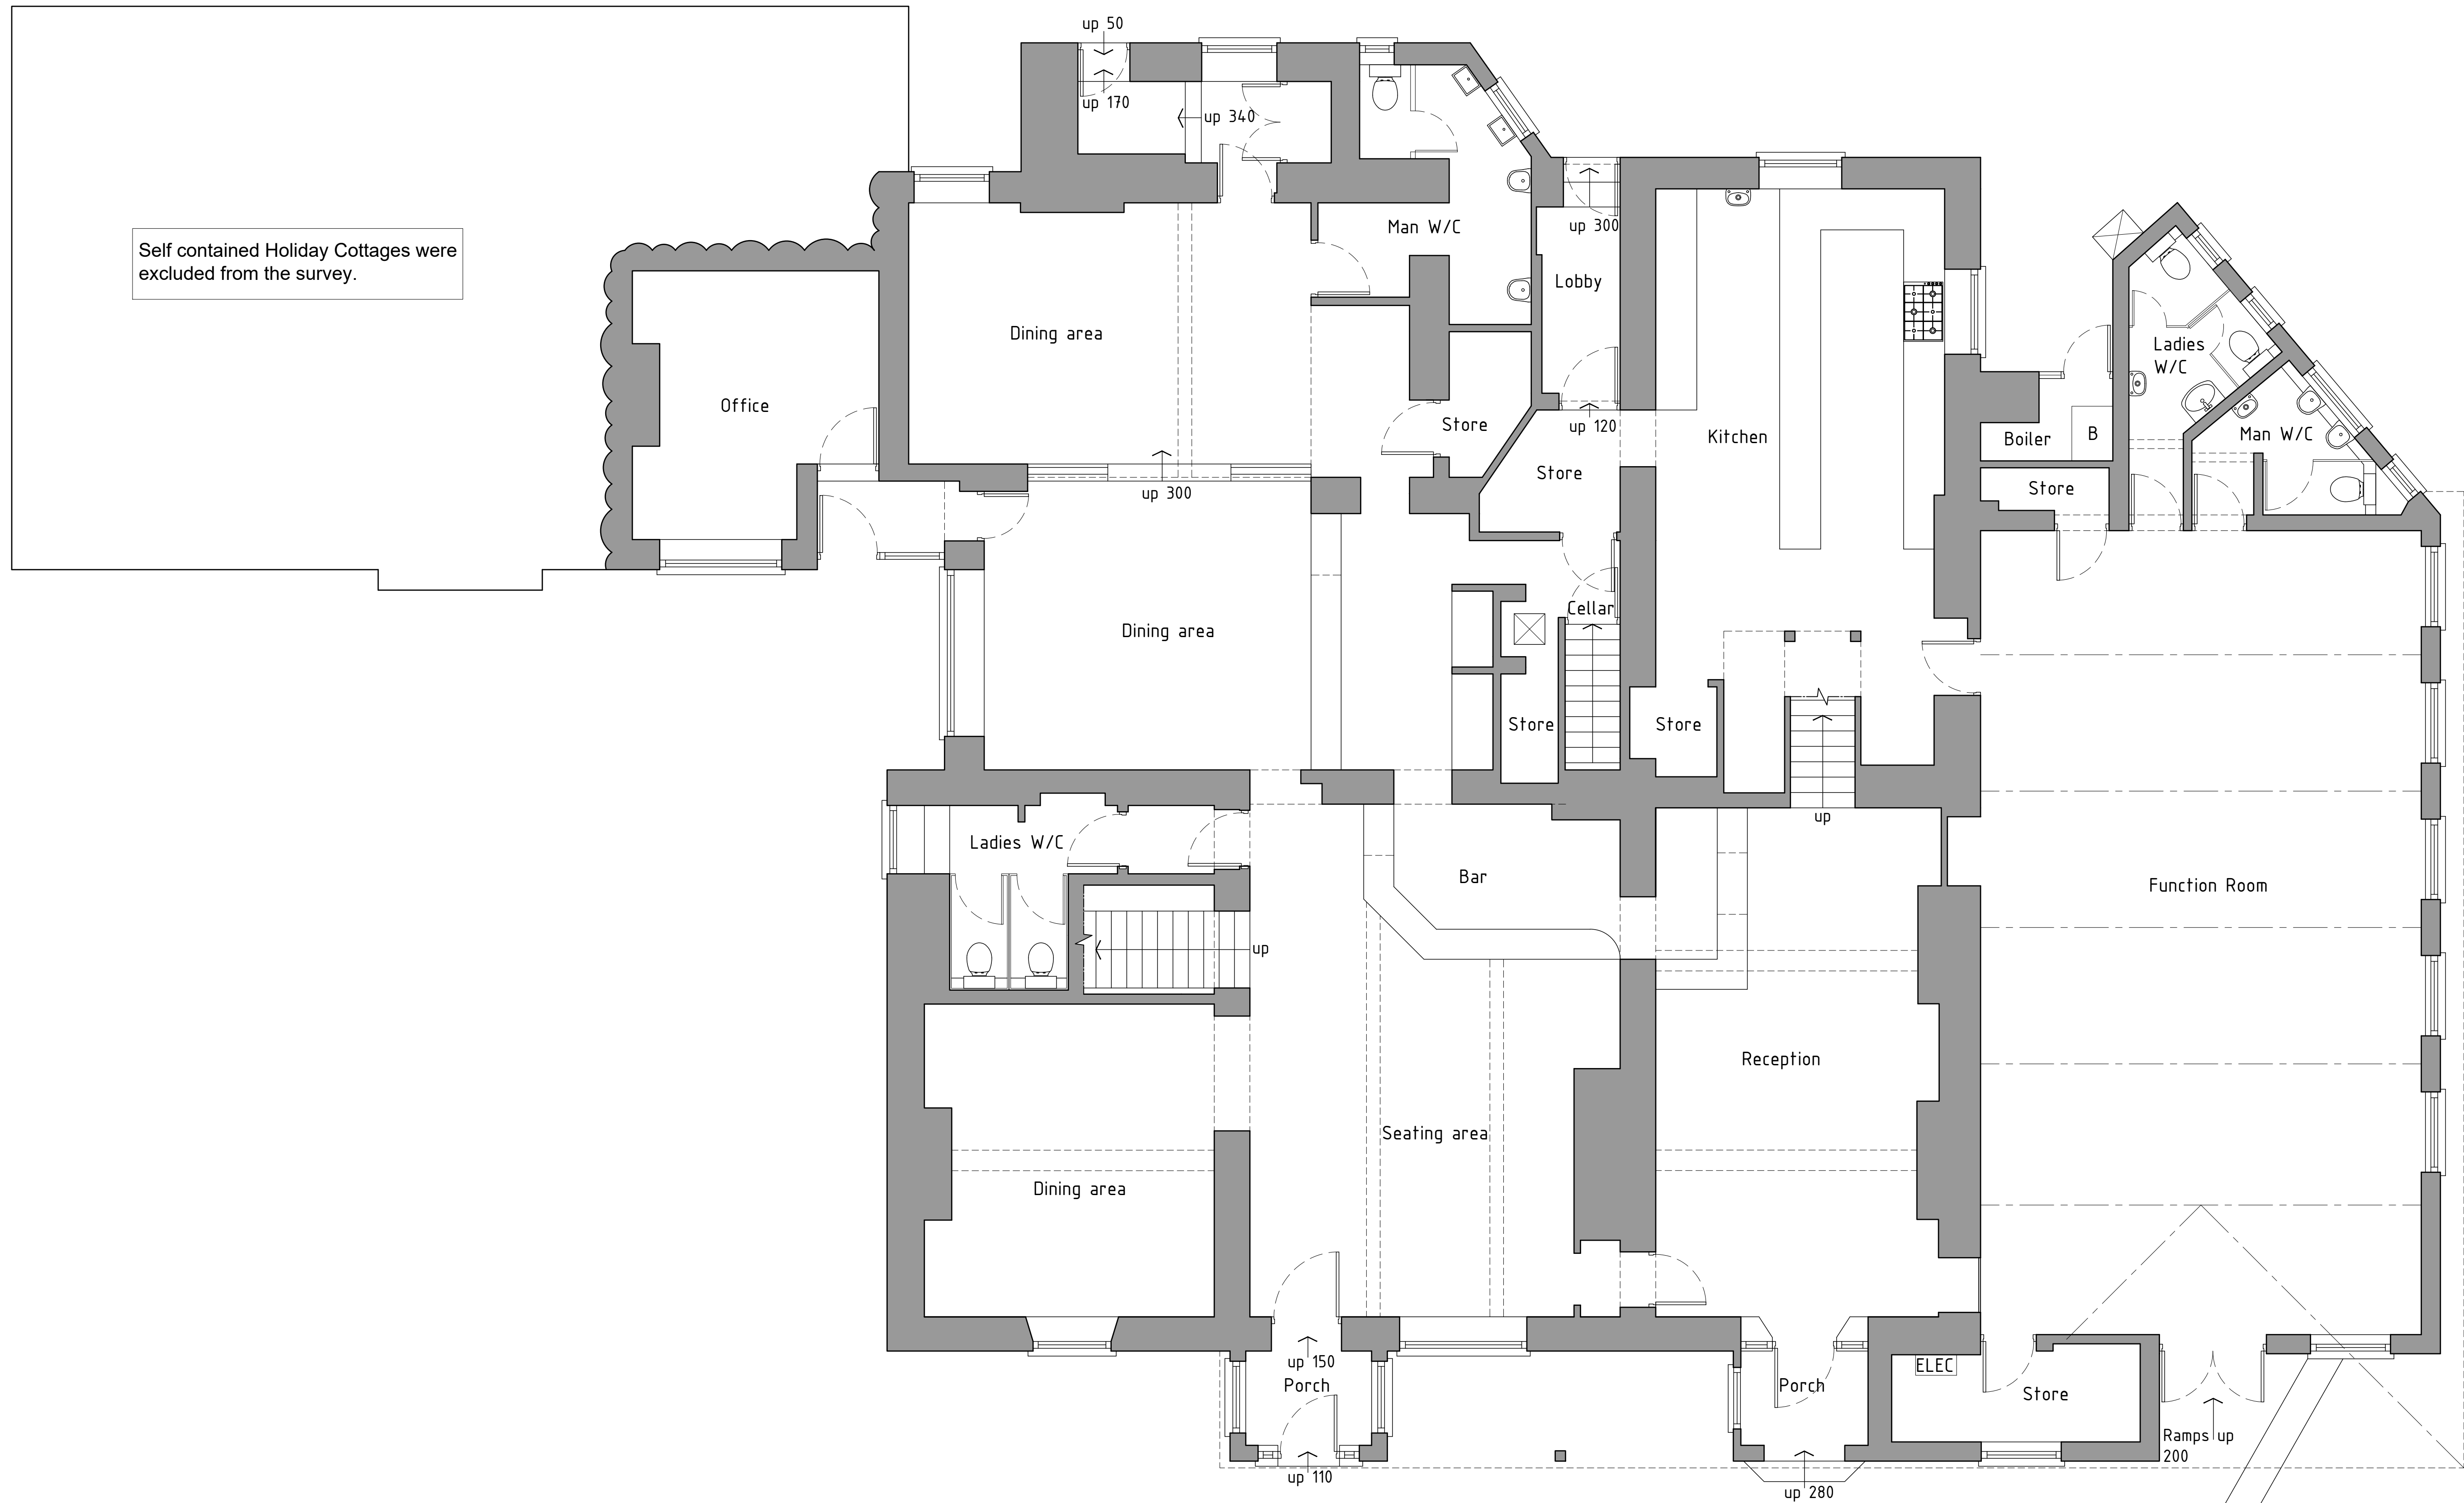

Ground floor plan 1:50

As Existing

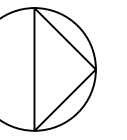

HDS ARCHITECTURAL SERVICES
HDS Architectural Services, The Foundry,
15 York Street, Wrexham
LL13 8JW
Tel 01978 545250
www.hdsarchitectural.co.uk

Project; The Glyn Valley Hotel, Llanarmon Road, Glyn Ceiriog, Llangollen, LL207EU	
Title; 01-As Existing Ground floor plans	Scale (A1); 1:50
Dwg No.; GV/PO1	Date; 13.12.22
Revision;	