




Rev	Description	By	Date
P1	Initial Issue	PJ	24.08.22

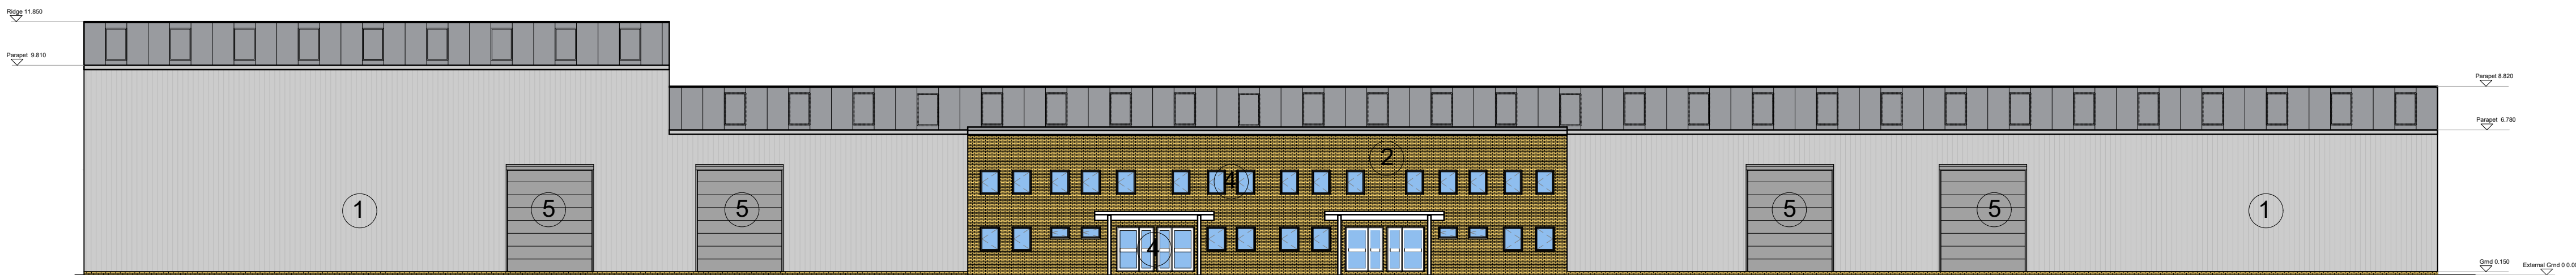


NORTH EAST ELEVATION

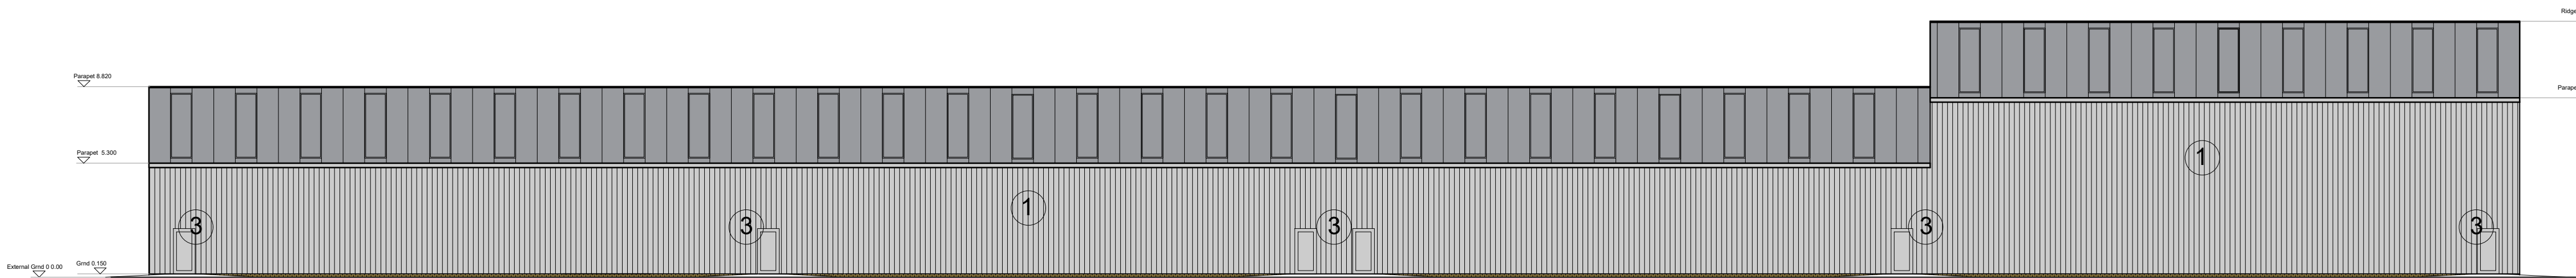

SOUTH WEST ELEVATION

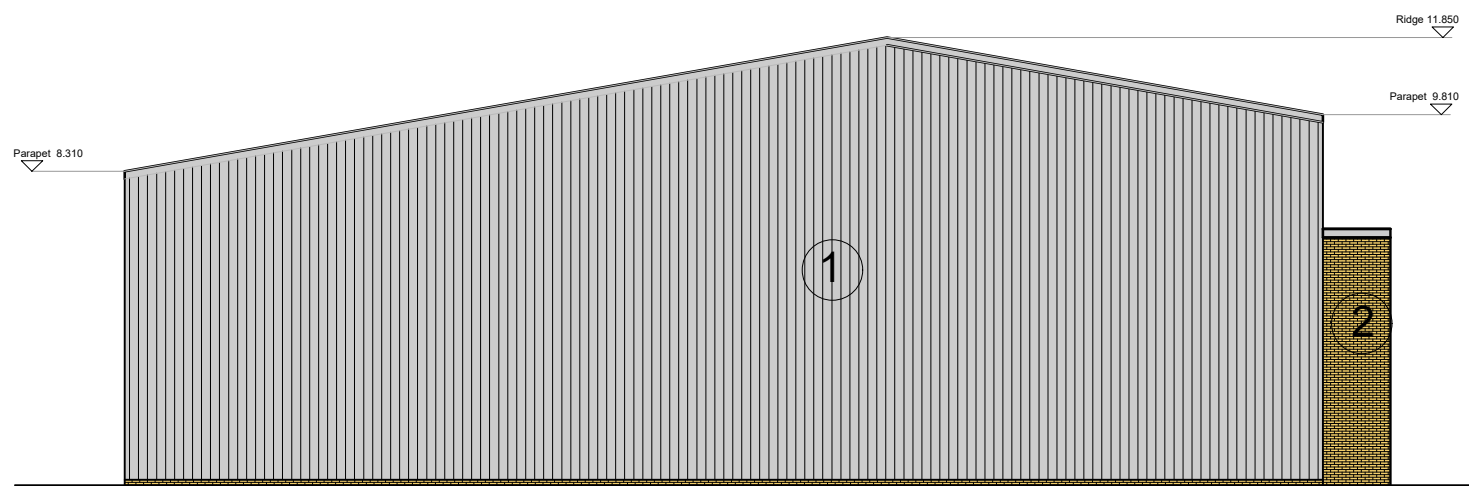

SOUTH EAST ELEVATION

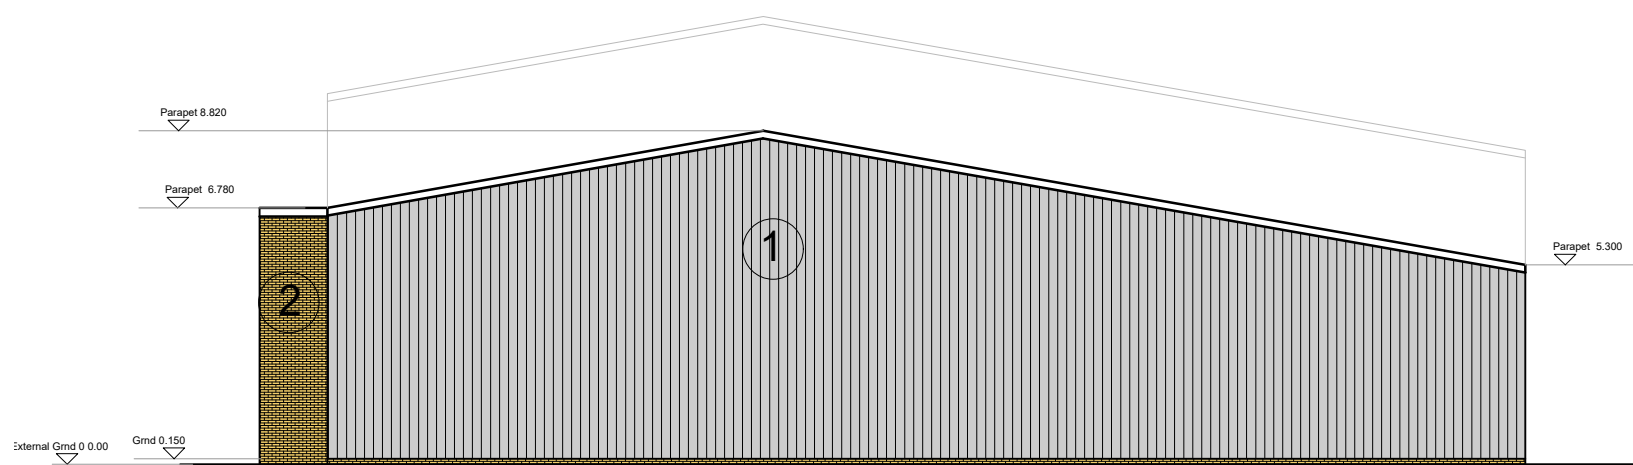

NORTH WEST ELEVATION

- Key
- 1 Main Cladding Panel: Vertical Composite Cladding Panel. Colour: Light grey tbc
 - 2 Existing Facing Brickwork retained
 - 3 New Doors within Main Cladding Panels: Powder Coated Aluminium. Colour: To match main cladding panel.
 - 4 Existing Windows and Doors retained
 - 5 New Steel Roller Shutter Doors. Colour: Dark Grey tbc

MC

AU

Modern City

Architecture & Urbanism

Eastgate

2 Castle Street

Castlefield

Manchester

M3 4LZ

t: 0161 974 7203

e: info@mcau.co.uk

www.mcau.co.uk

Client
F.I. Real Estate Management

Project
Dragon Packaging
Wrexham

Description
Proposed Elevations

Status Information		
Scale	Drawn By	Date
1:200@A1	PJ	AUG22
Job Number	Drawing Number	Revision
1211	05-001	P1