




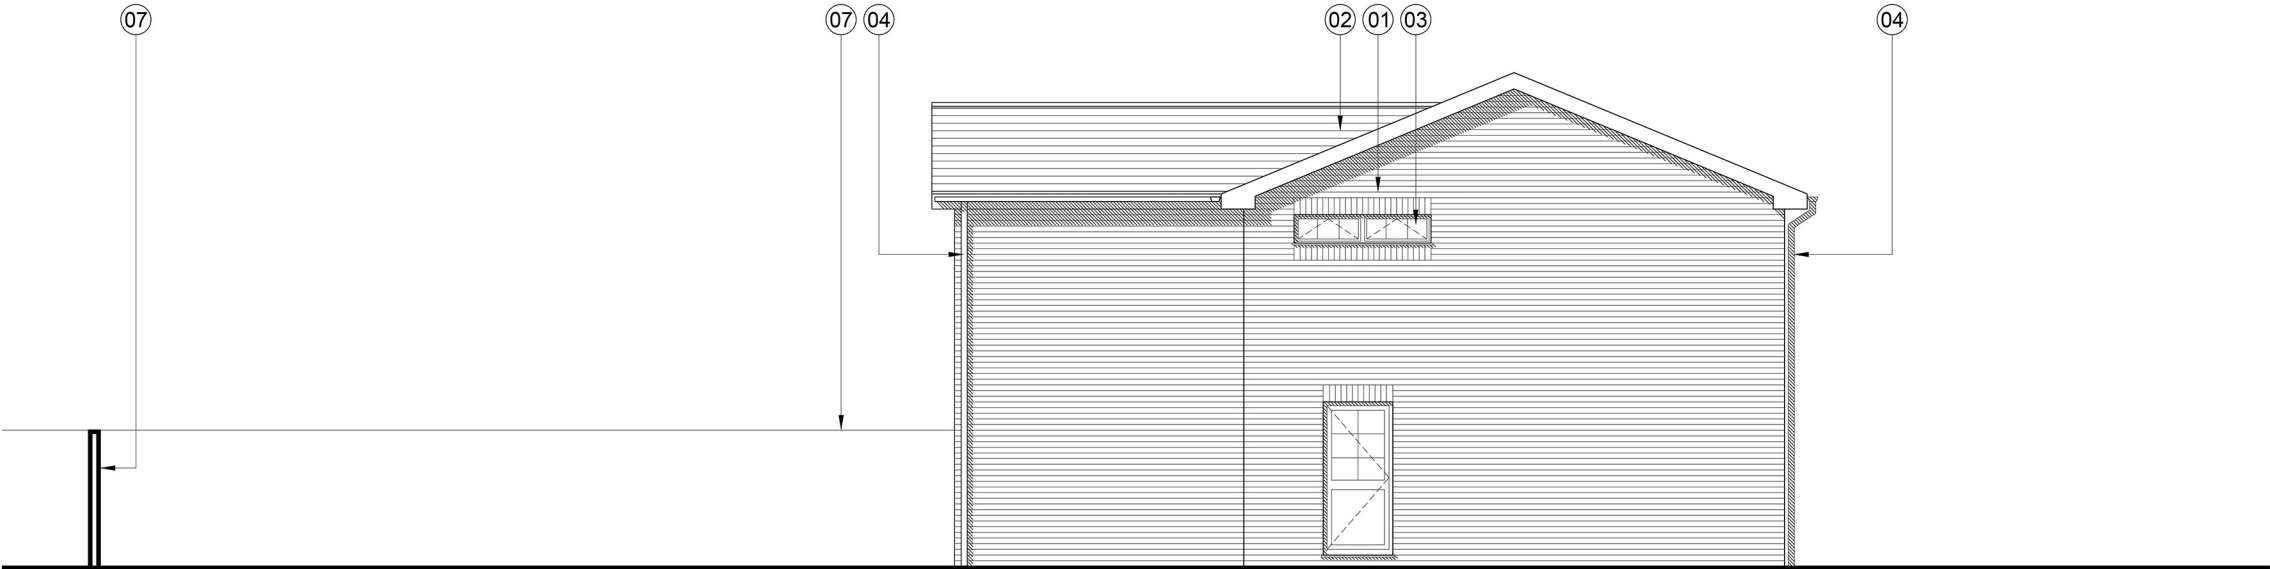

EXISTING GABLE END ELEVATION

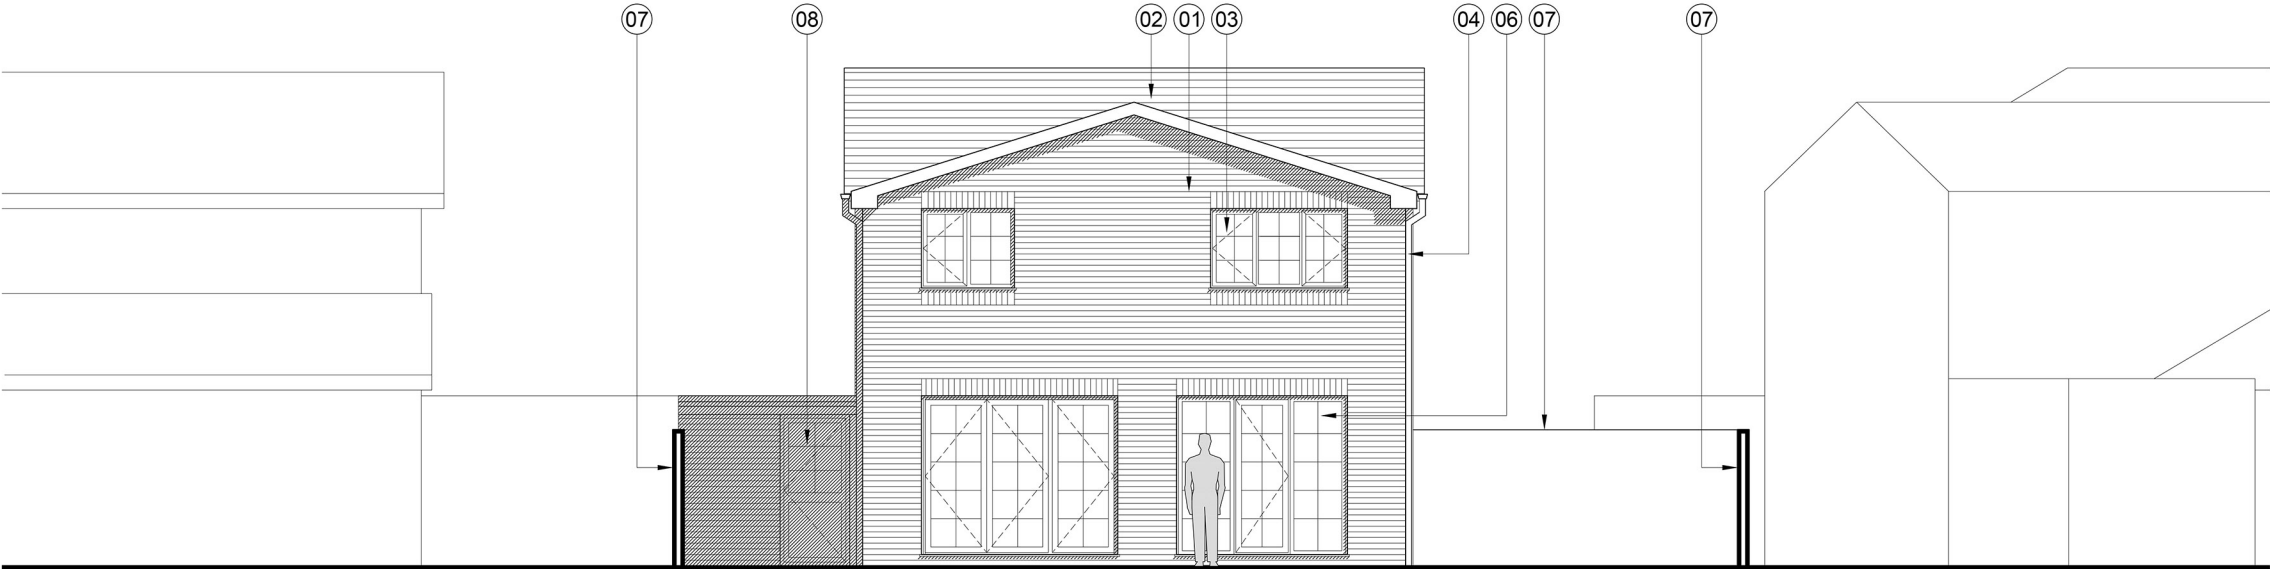

EXISTING REAR ELEVATION

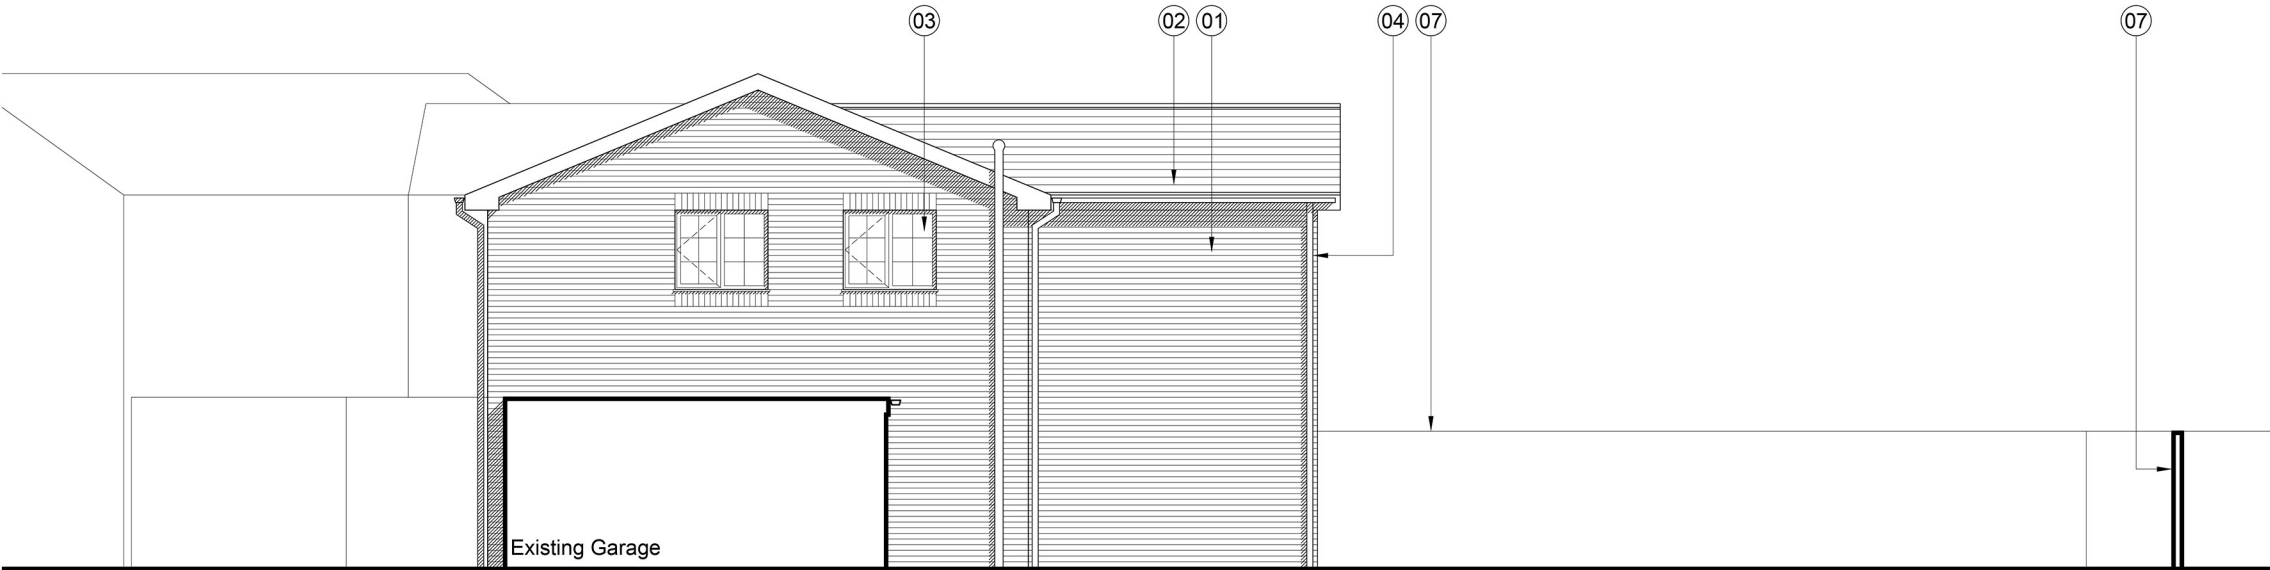

EXISTING SIDE ELEVATION

KEY

01

Existing brickwork.

02

Existing roof tiles.

03

Existing windows.

04

05

06

Existing patio doors.

07

08

studio@crusoearchitects.com

© CRUSOE ARCHITECTS LTD 2022 - This design and drawing is the copyright of Crusoe Architects and may not be reproduced in any form whatsoever without prior consent. Issue of the drawing does not impart any real or implied copyright licence. This drawing must be read in conjunction with all architects, consultants, subcontractors and specialists drawings.

Do not scale from this drawing

REV	DATE	DESCRIPTION	SIG
P 1	01.08.2022	Issued for Information	DR
P 2	07.11.2022	Issued for Information	DR

PLANNING APPLICATION



16 GROSVENOR CRESCENT
GARDEN ROOM EXTENSION
EXISTING ELEVATIONS

DATE JULY 2022
DRAWING NO. 0056 SK03-P2
SCALE 1:100@A3