


Figured dimensions only to be taken from this drawing.

REVISIONS		
	Date	Description

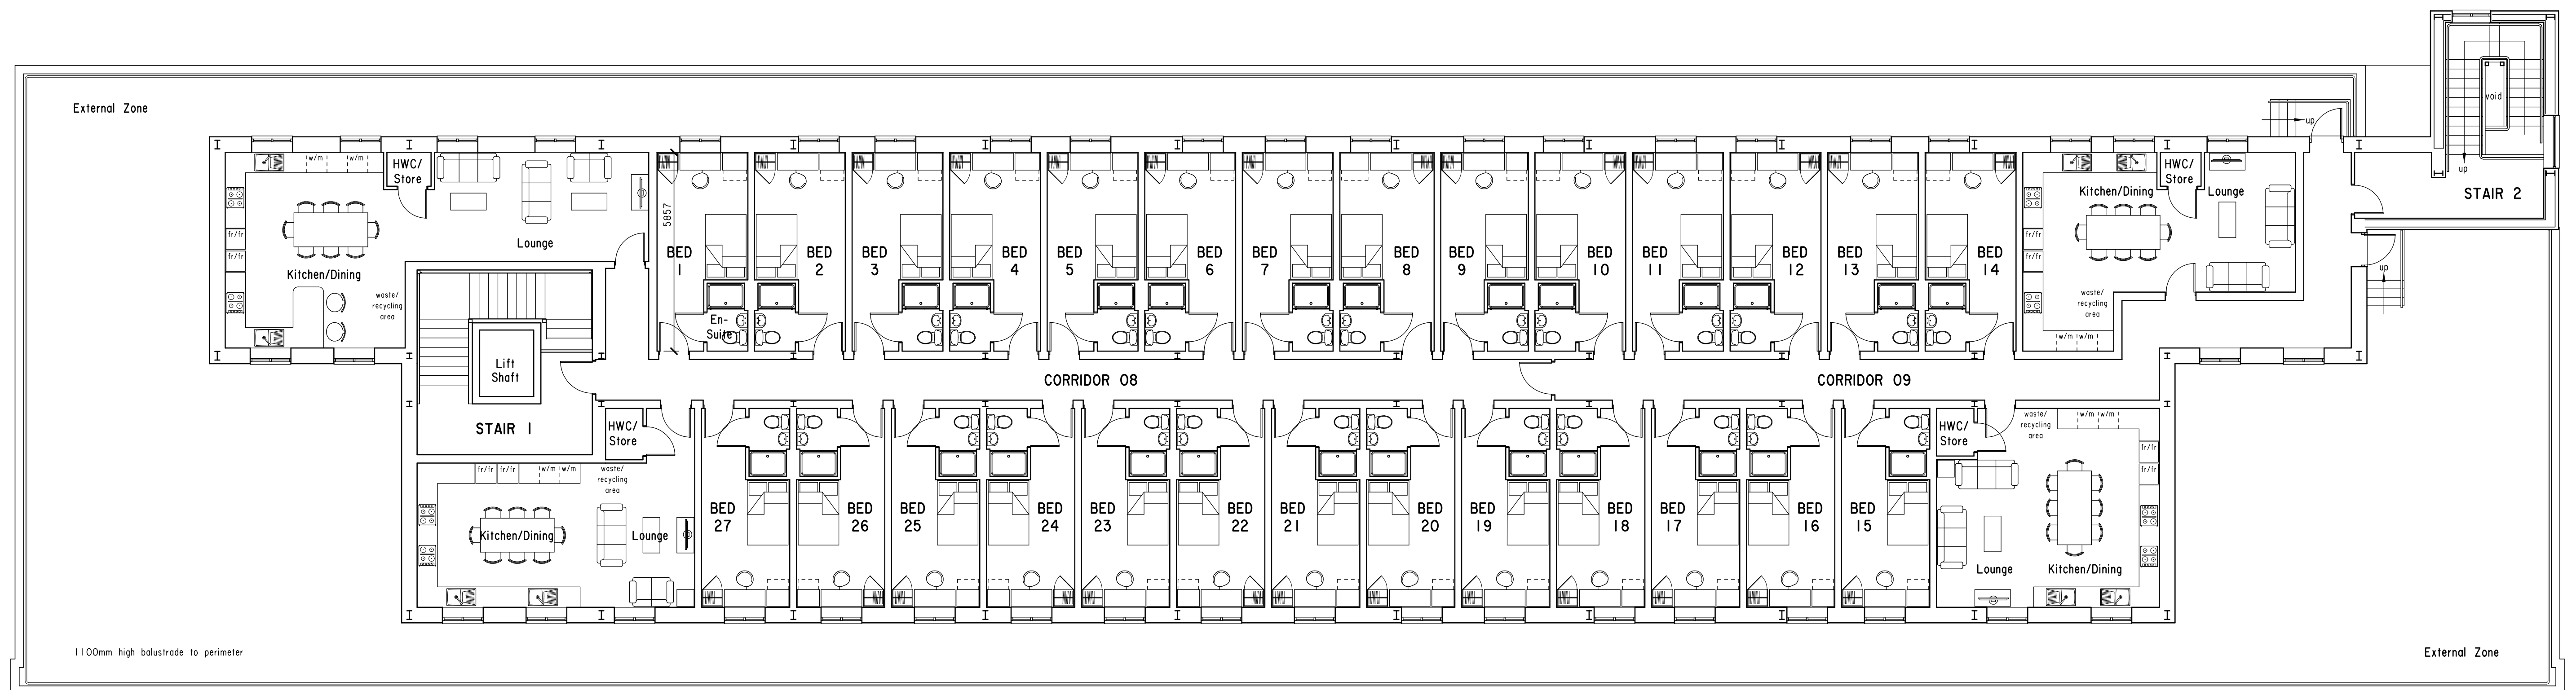

THIRD FLOOR PLAN: ROOFTOP



Chartered Architects

The Old School, St. Johns Road, Dudley, DY2 7JT
Tel. 01384 252622

CLIENT
TAYLOR REED HOMES LTD
OLDBURY
WEST MIDLANDS

JOB
PROPOSED REDEVELOPMENT AT
16-30 KING STREET
WREXHAM

TITLE

**THIRD FLOOR PLAN -
AS PROPOSED:
(ALTERNATIVE LAYOUT A)**

NUMBER 2440/D25	REVISION
Scale 1:100 @ A1	Date OCT 22
CAD 2440-222 Rev 0	GROUP A

