


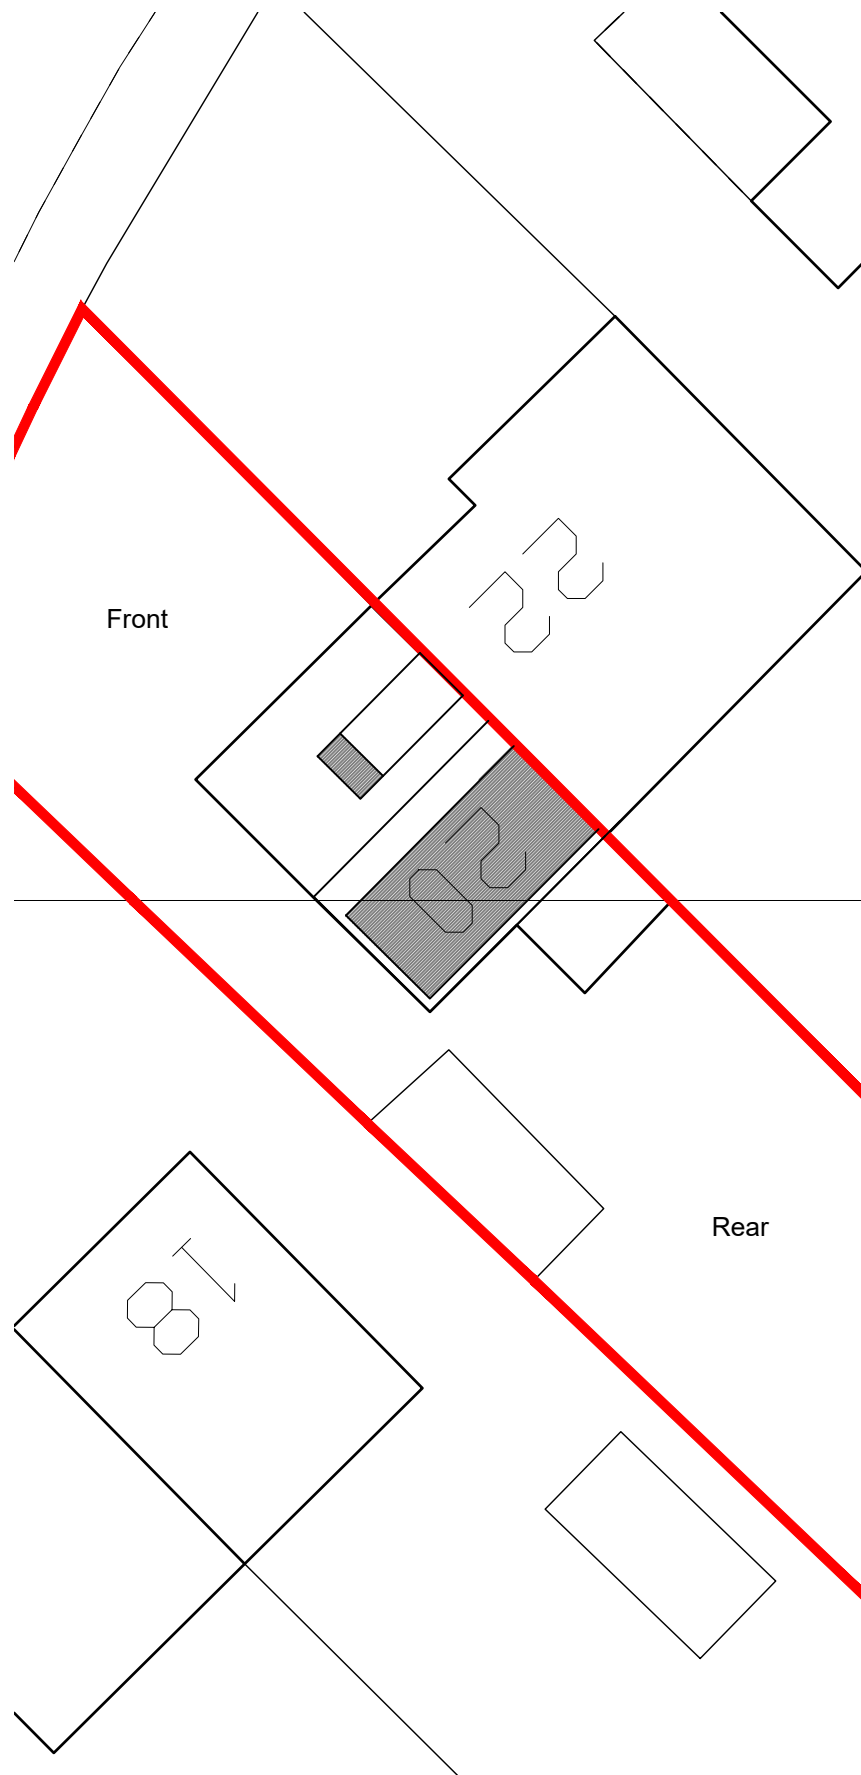


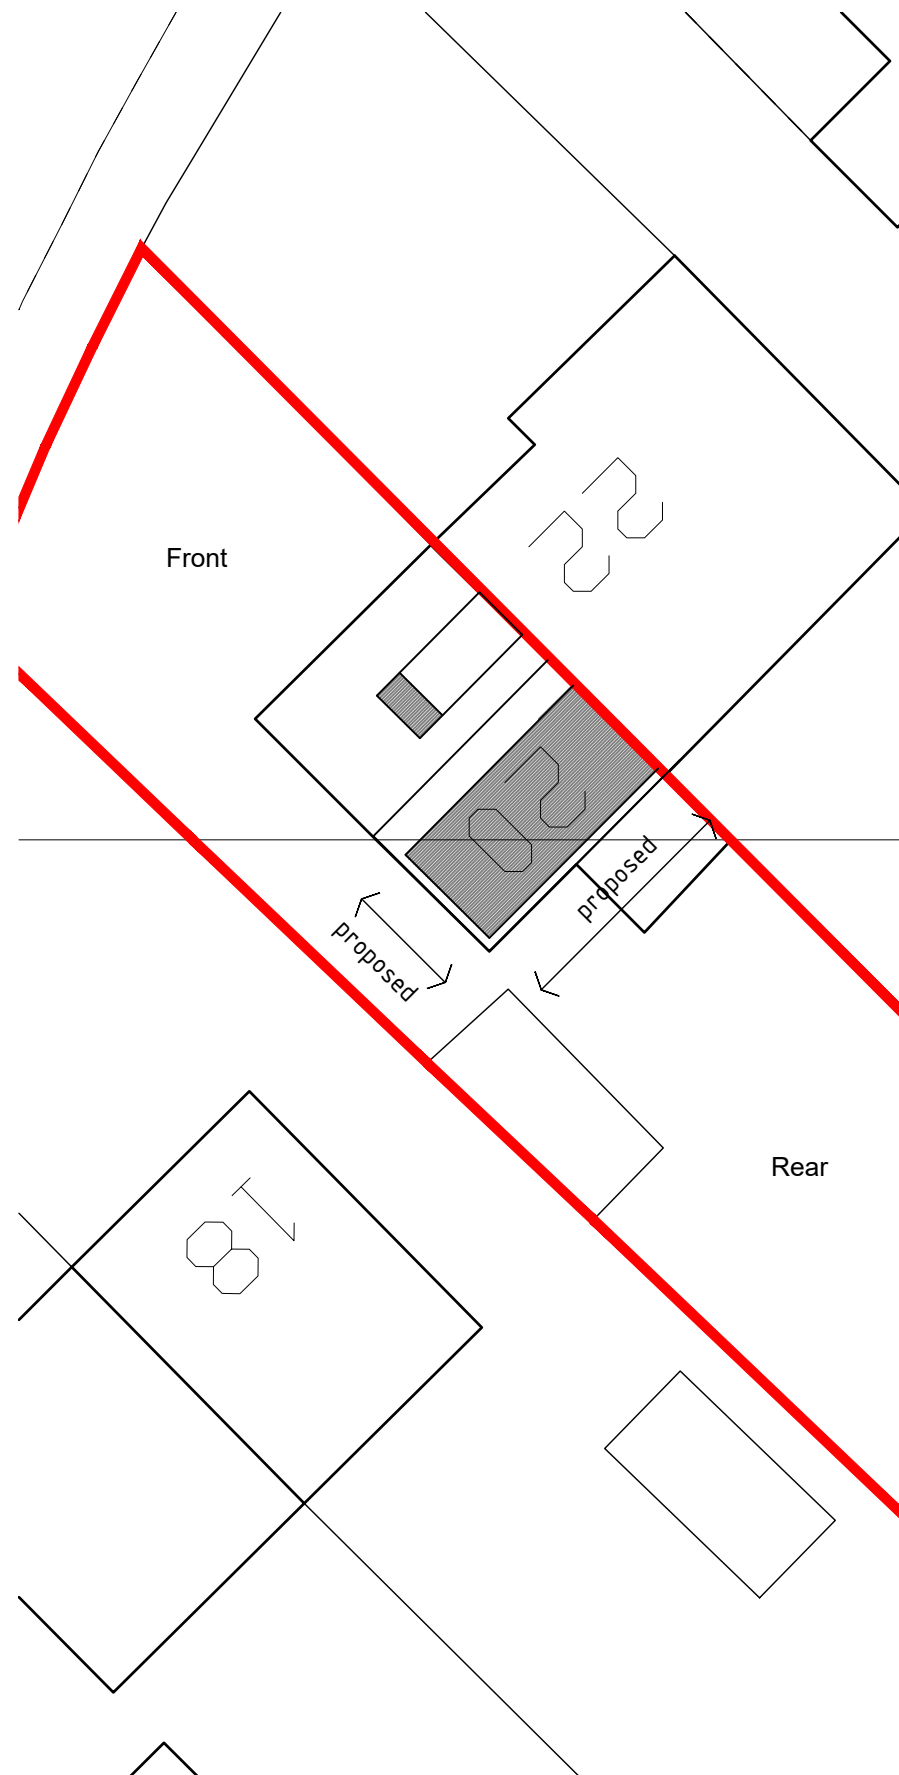


Existing Site plan 1:200

 

Proposed Site plan 1:200

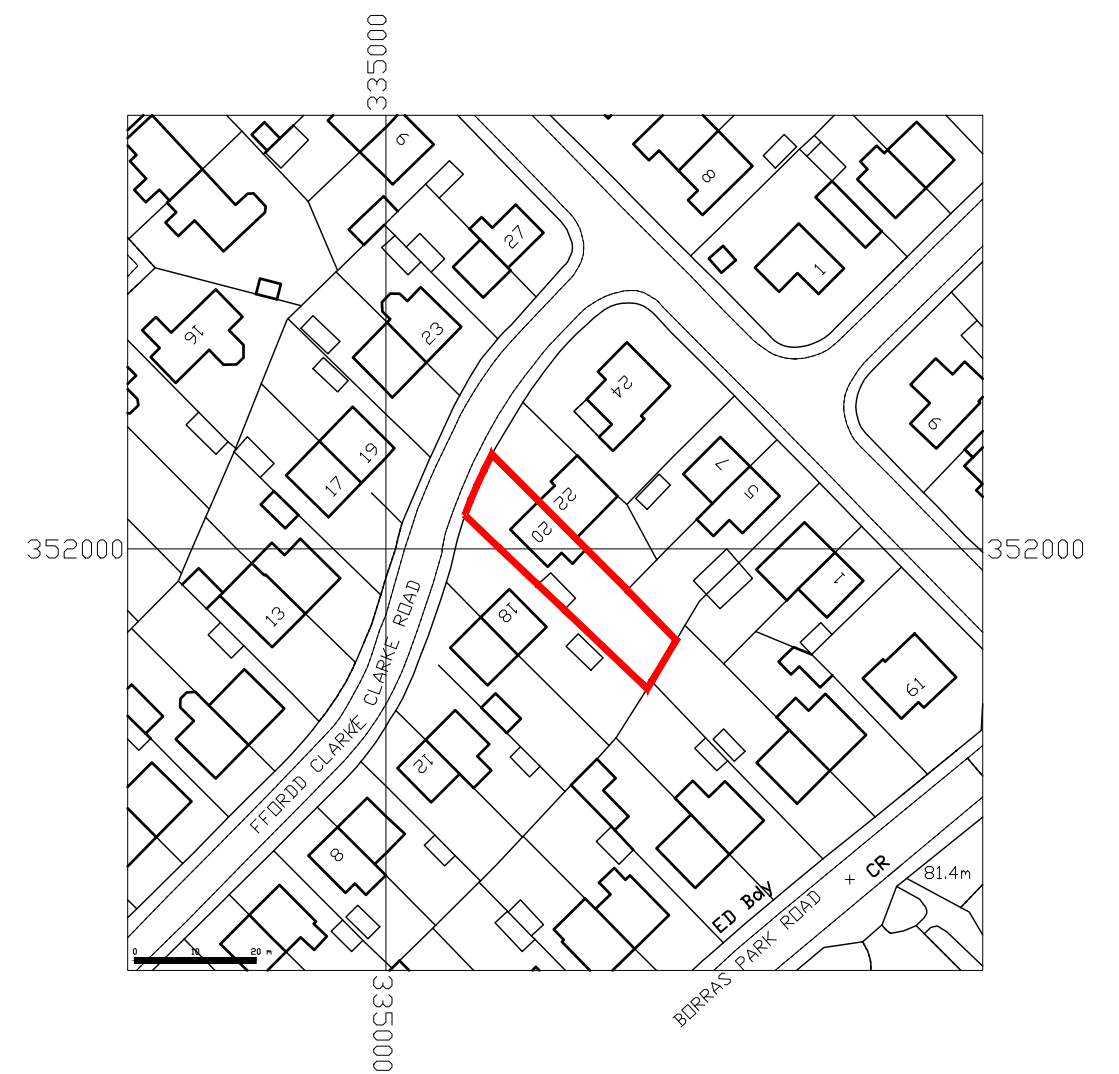

Site location plan 1:1250

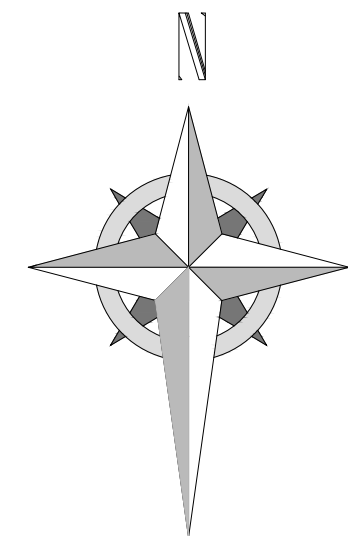

HDS ARCHITECTURAL SERVICES
HDS Architectural Services, The Foundry,
15 Yorke Street, Wrexham
LL13 8LW
Tel (01978) 345250
www.hdsarchitectural.co.uk

Project; 20 Clarke Road, Berras Park, Wrexham, LL12 7TY	
Title; 05-Site location plan	Scale (A3); 1:200/1250
Dwg No; CR/PD/05	Date; 05.01.23
Revision;	