





Site Plan 1:250

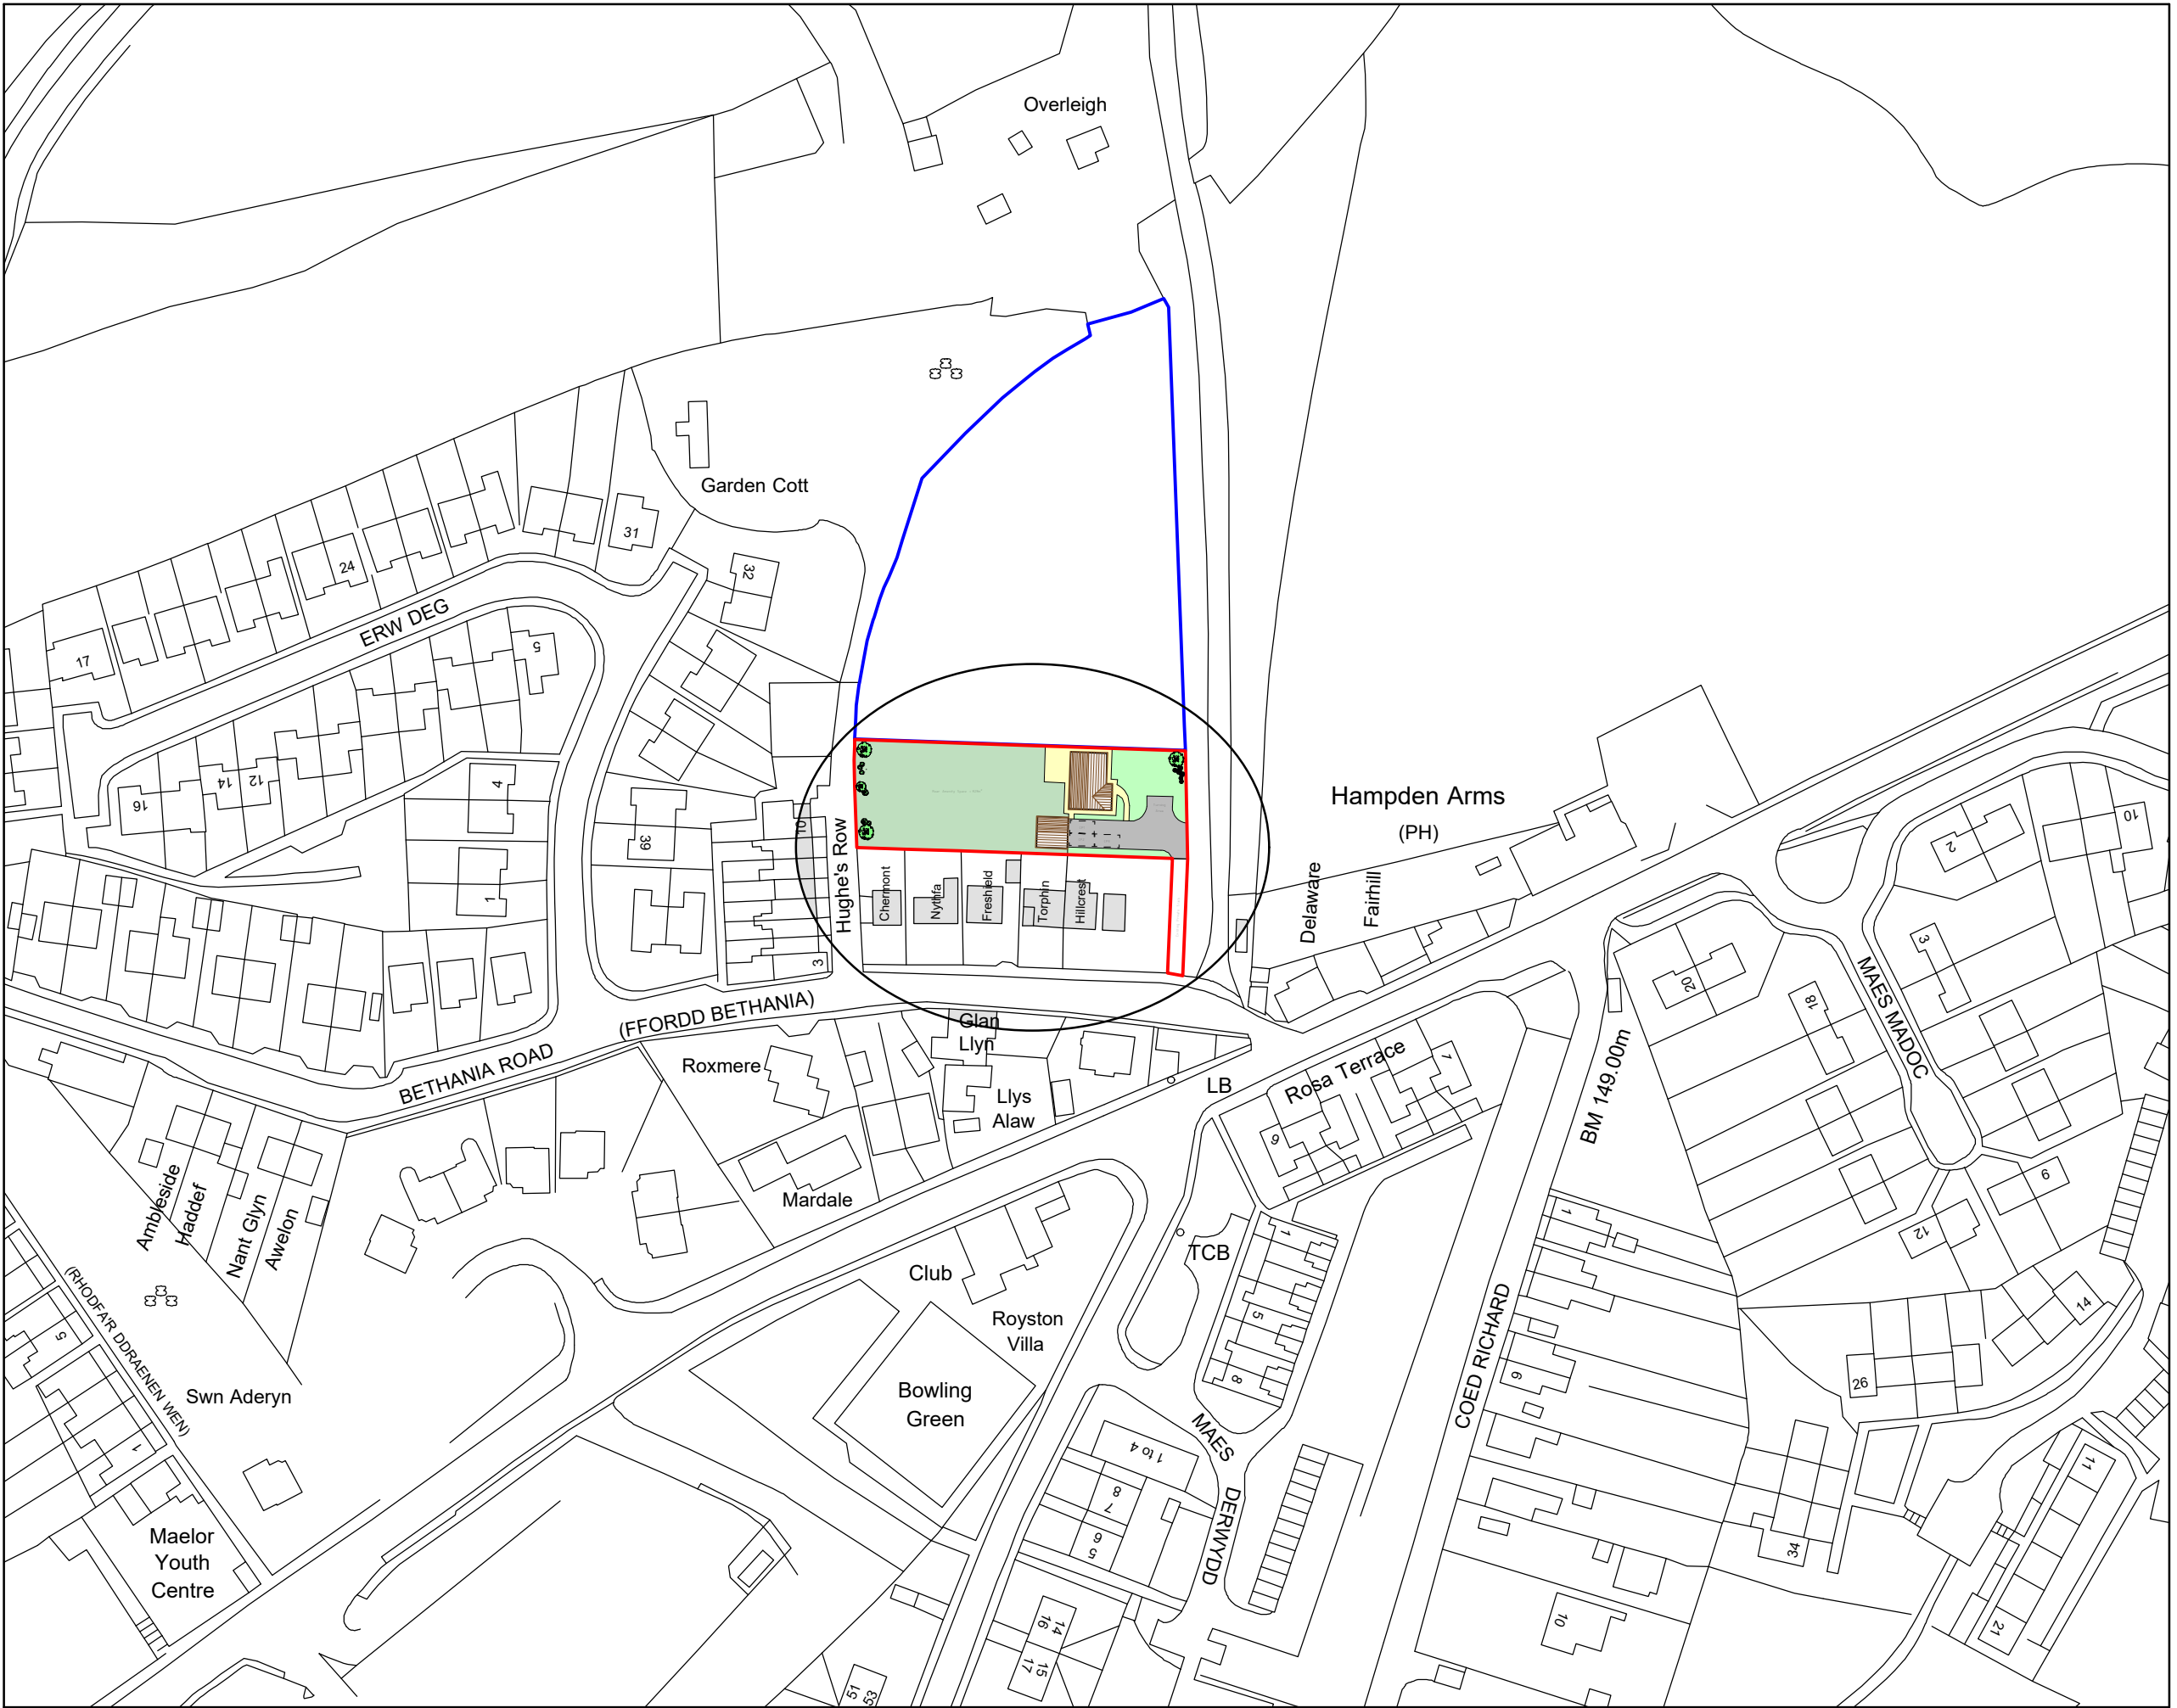

Location Plan 1:1250

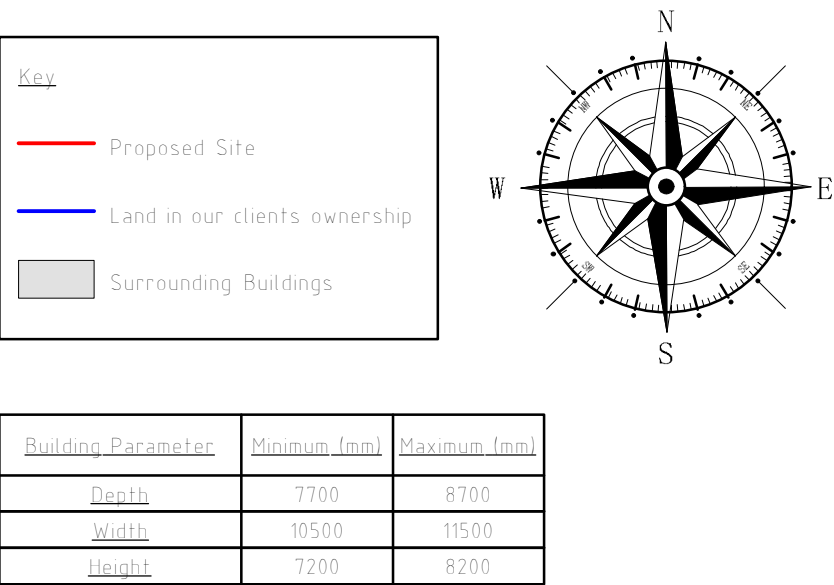

Rev	Date	Detail	Initial

Project:
Proposed Development on
Land off Bethania Road,
Acrefair, Wrexham,
LL14 3UD

Title:
Planning: Site
& Location Plan

Scale: (A1)
1:250 &
1:1250

Drawn By:
S M Eltham

Date:
Jan 2019

Drawing No:
H115/002

Sheet:
1 of 1

blueprint
architectural services

LABC partner

Office 3K4,
Redwither Business Tower,
Wrexham, LL13 9XT
Tel: 01978 356500
www.blueprintarchitectural.com
© copyright all rights reserved