

PROPOSED CONVERSION OF REDUNDANT BARN TO DWELLING AT
PLAS MOSTYN BACH, MINERA ROAD, MINERA, LL11 3AJ


Drawing No. 542/3

Revisions


Date DEC 2016

Scale 1 : 100

P / 2017 / 0758

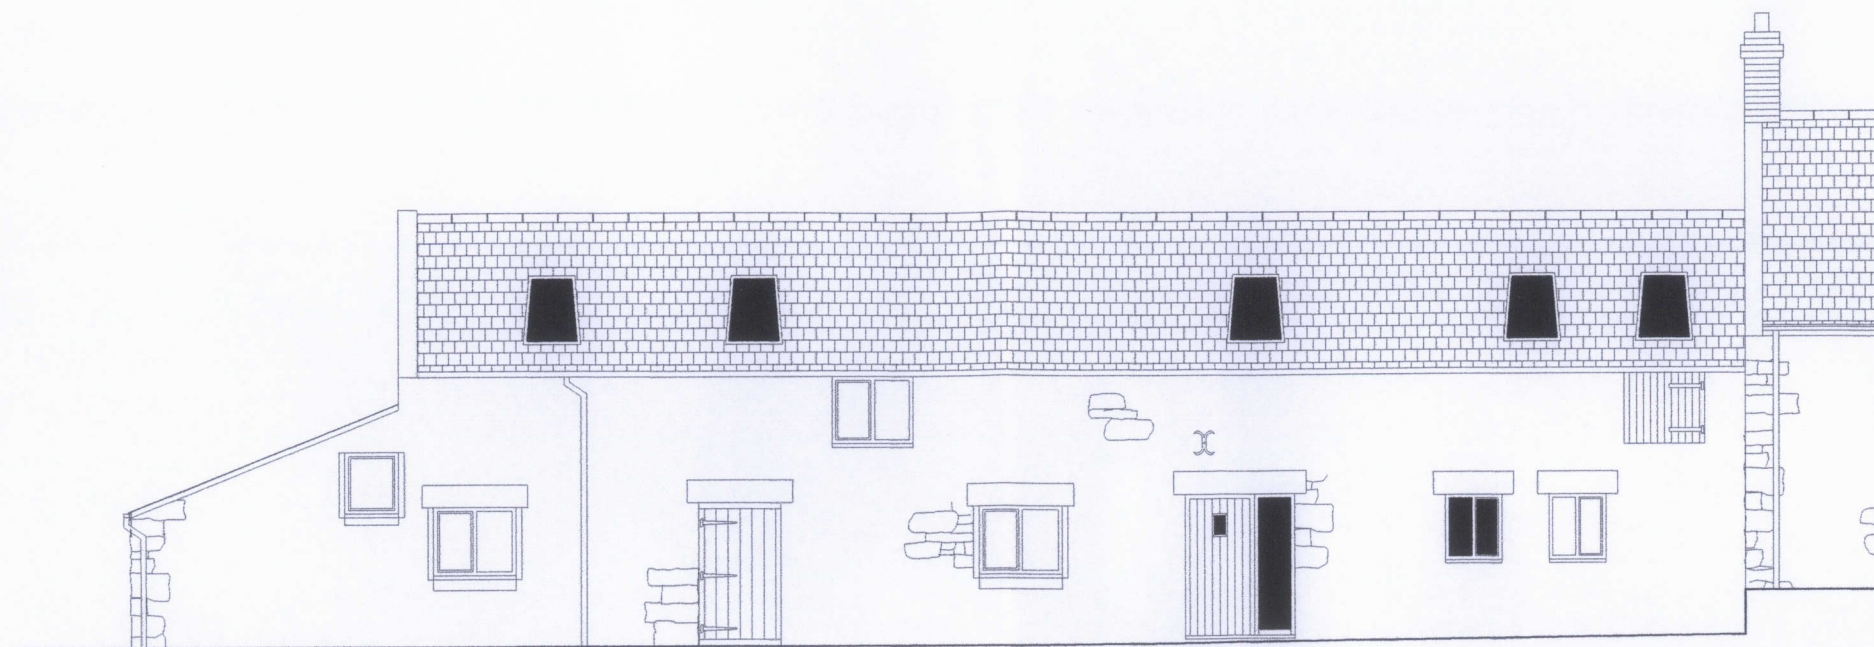

PROPOSED FRONT ELEVATION

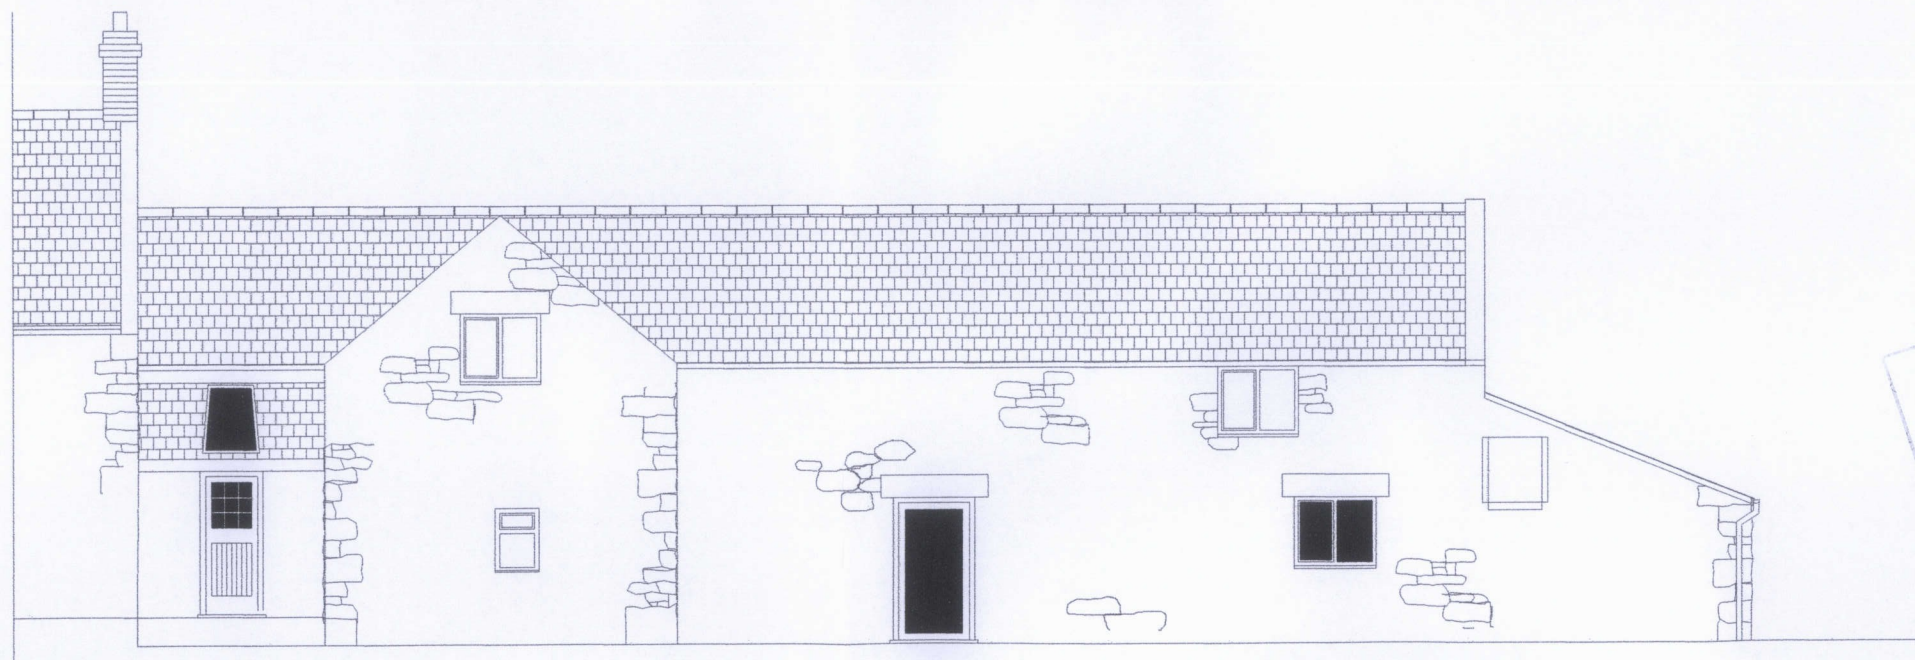

PROPOSED REAR ELEVATION

WREXHAM COUNTY
BOROUGH COUNCIL
12 SEP 2017
PLANNING DEPARTMENT

PROPOSED