




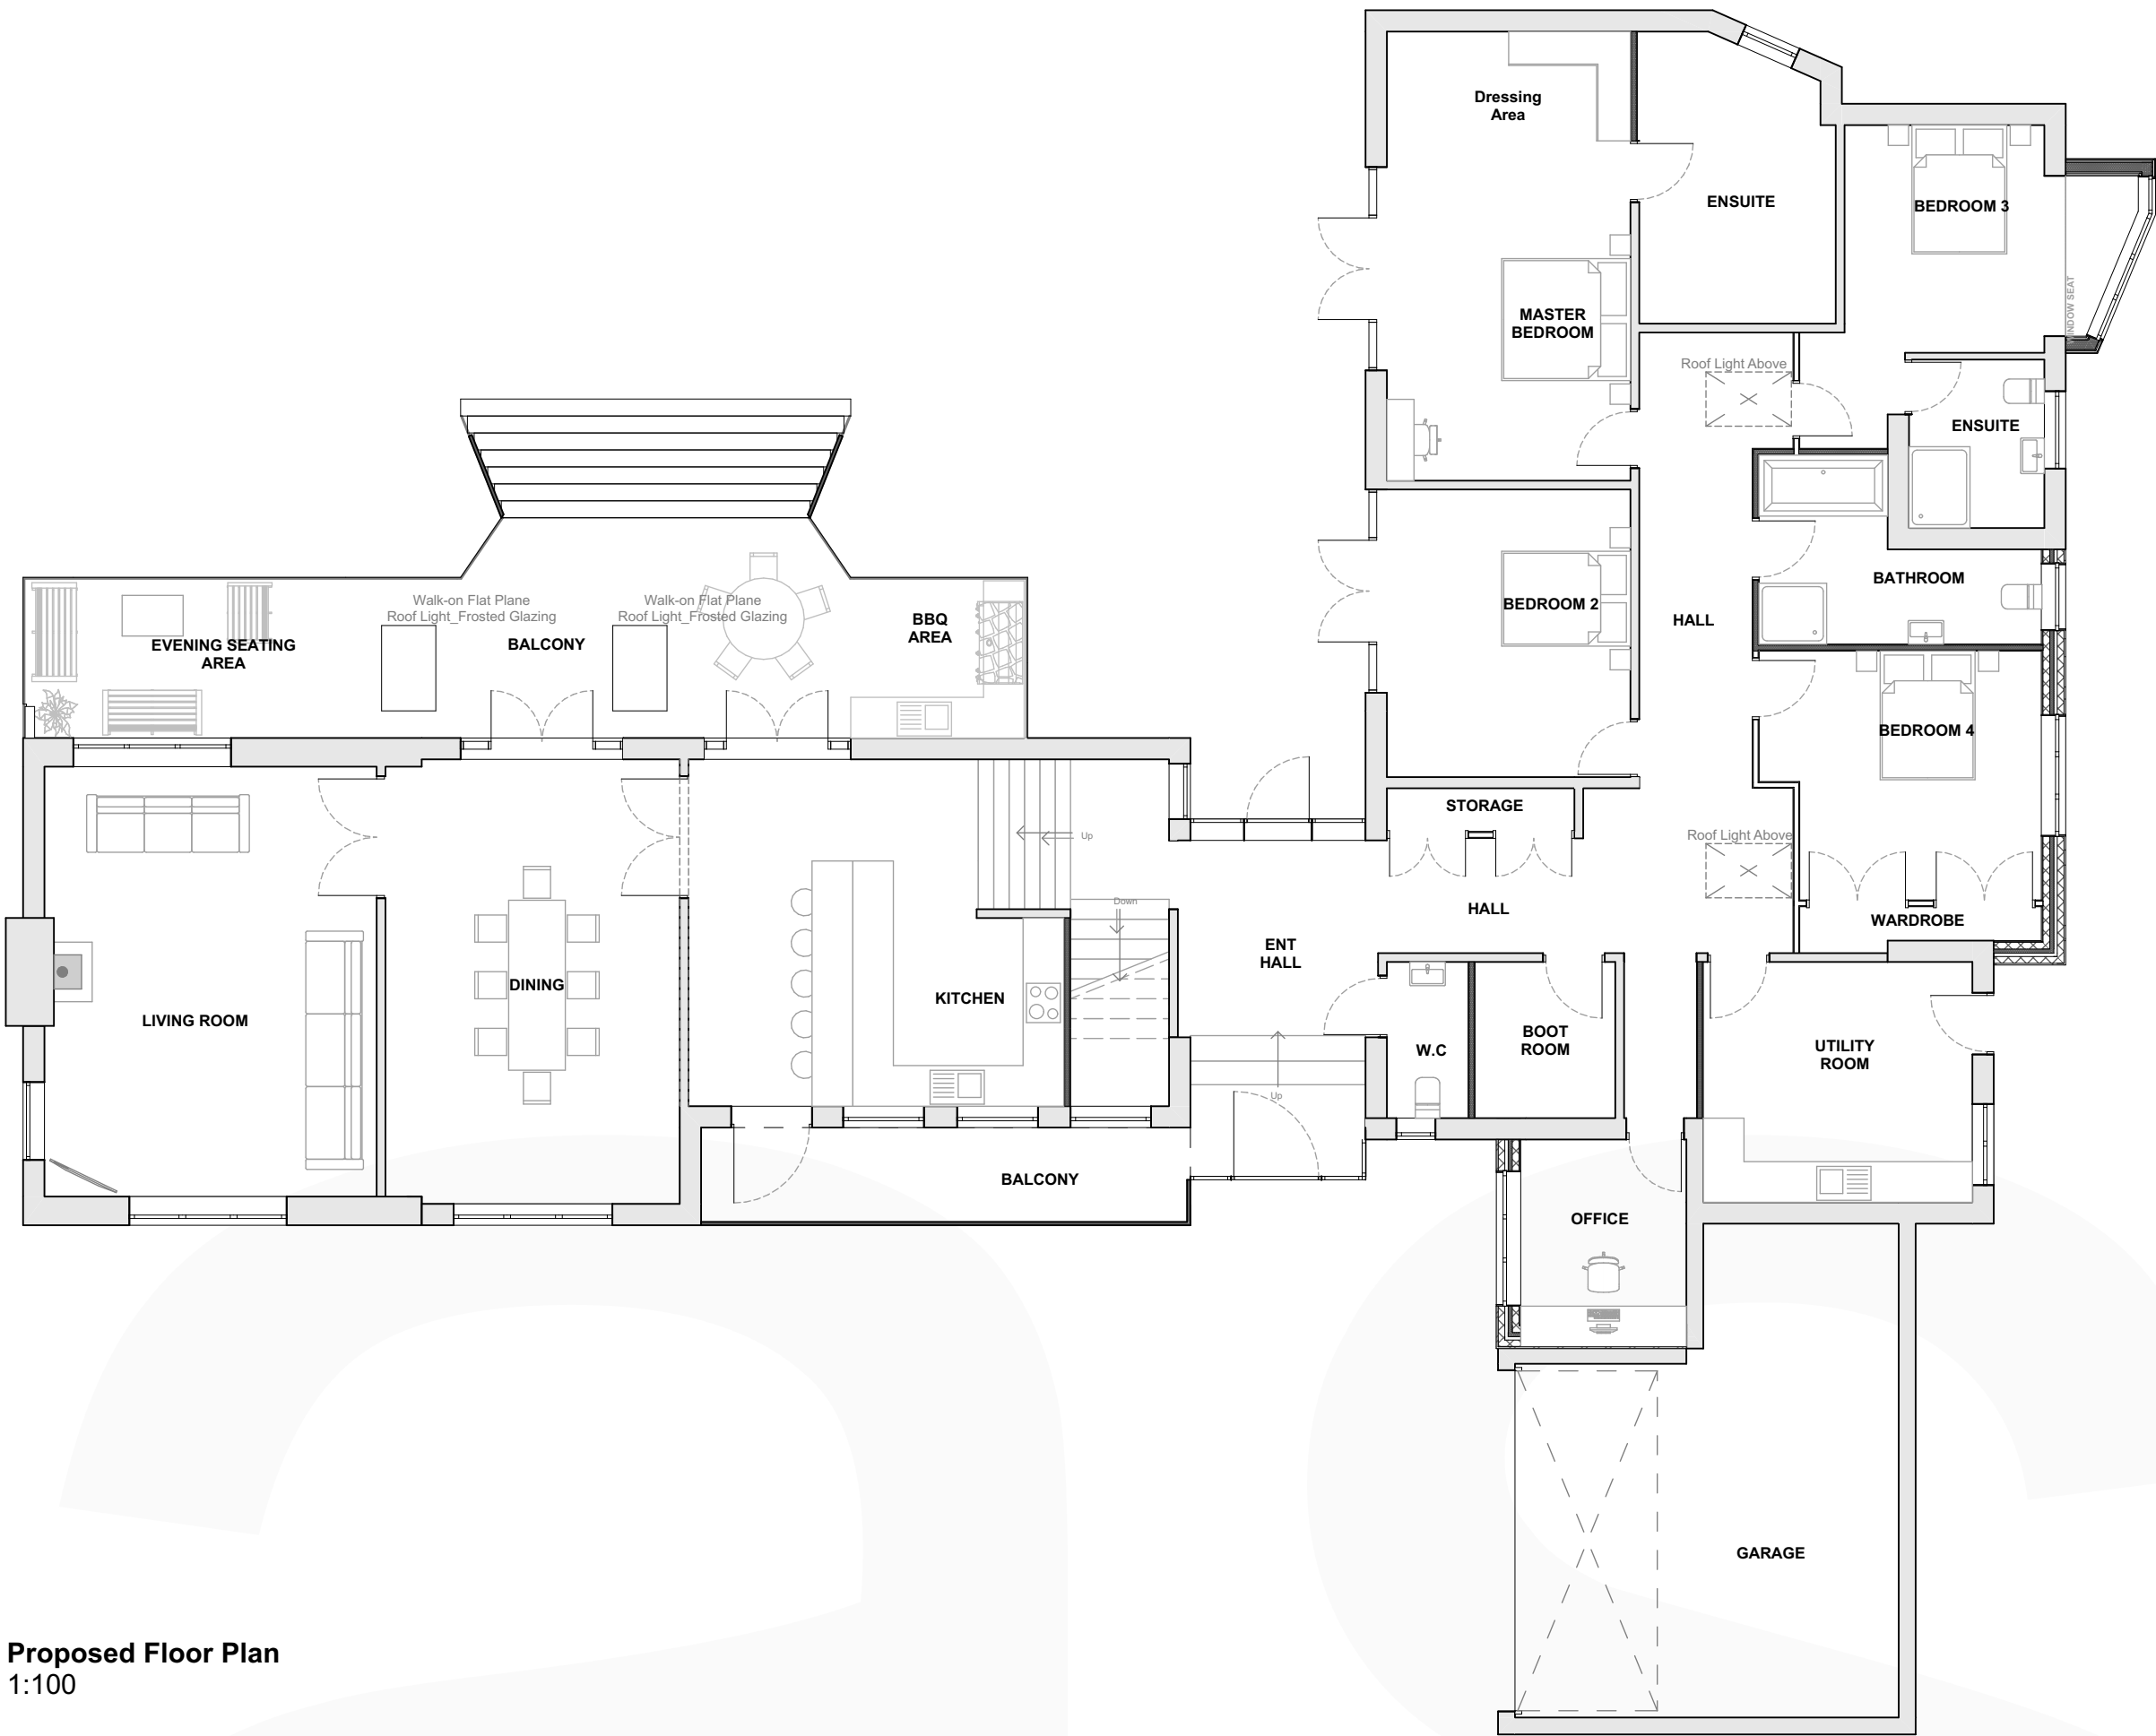

Proposed Floor Plan
1:100

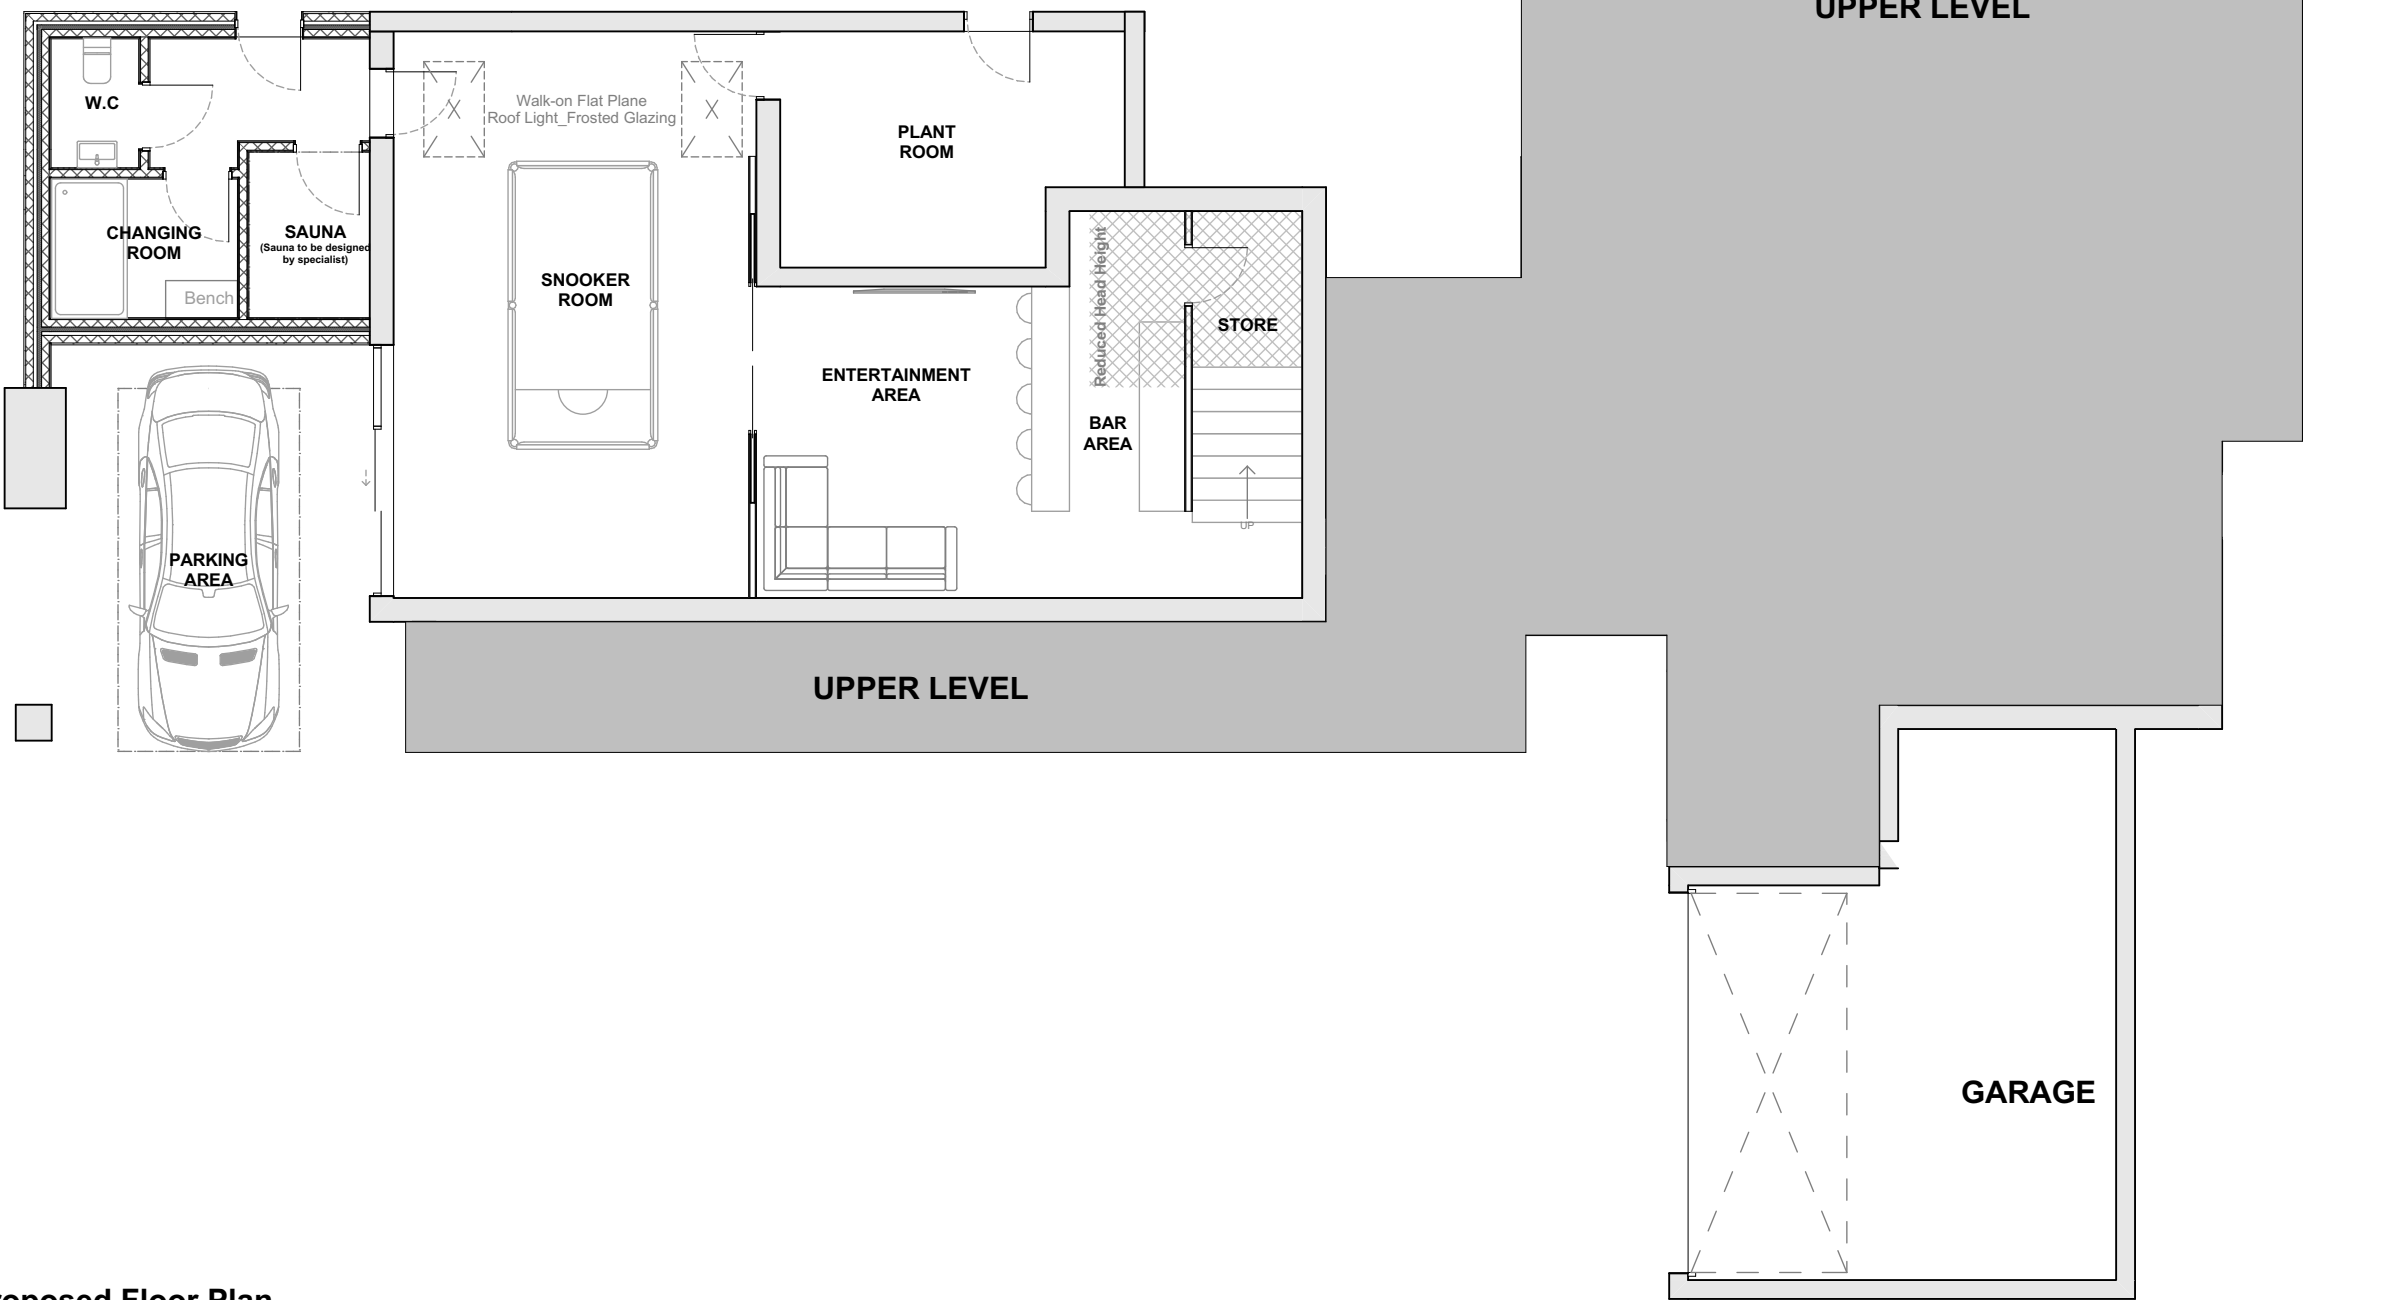

Proposed Floor Plan
1:100

 

A	25.07.2022	Revised floor plan.		JMW	JTS
Rev No.	Date.	Rev.		By.	Chk.

PLANNING - NMA

Scale.	1:100 @ A1	Date.	25/07/2022	Drawn by.	Chk.
				JW	JS

base. A R C H I T E C T S			
Project Title. Pine Ridge			
Client. Mr P Roberts			
Drawing Title. Proposed Floor Plans			
Project No. BA3010		Drawing No. PL-003A	Revision. A