




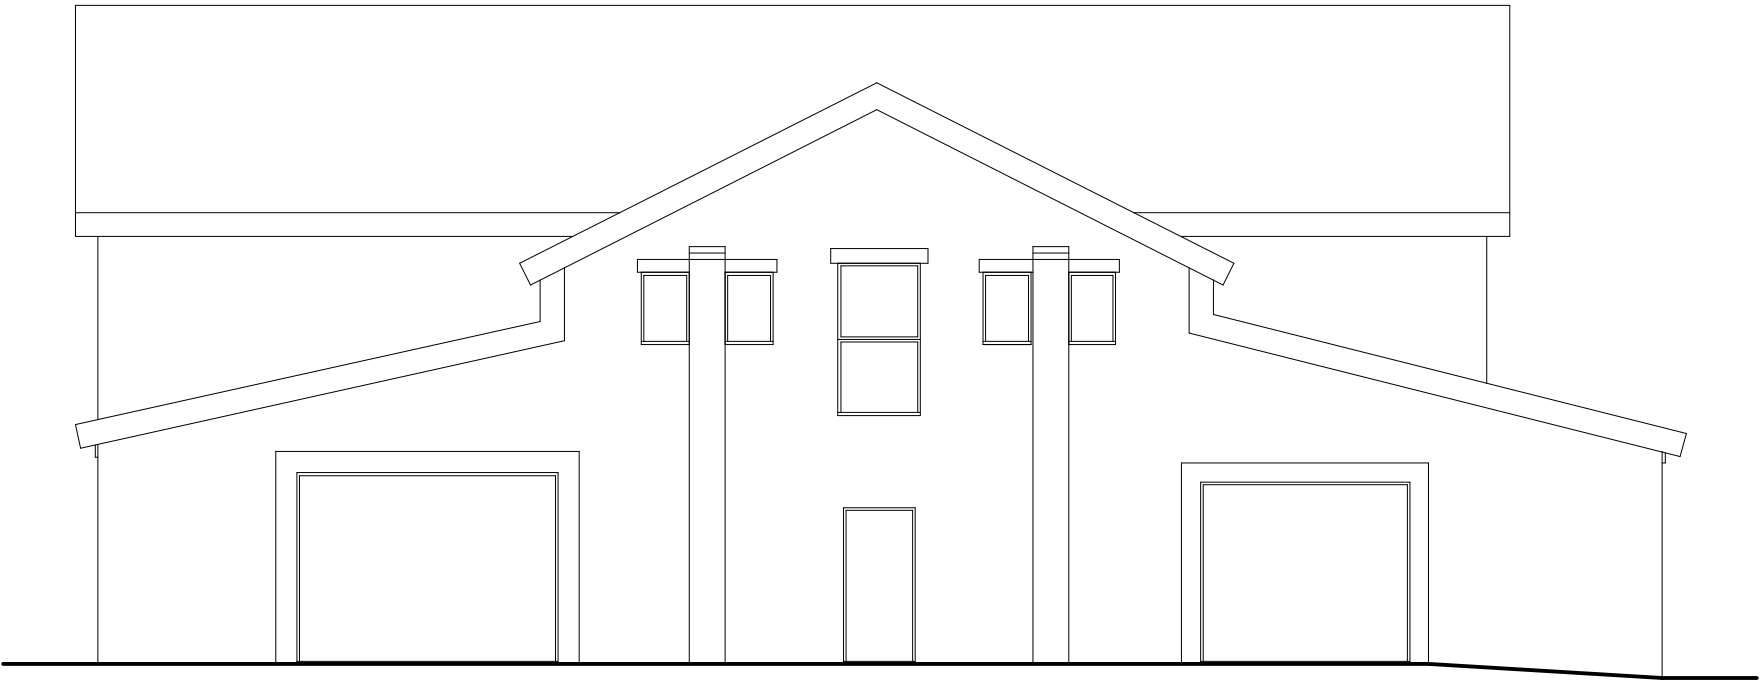


Front Elevation 1:100

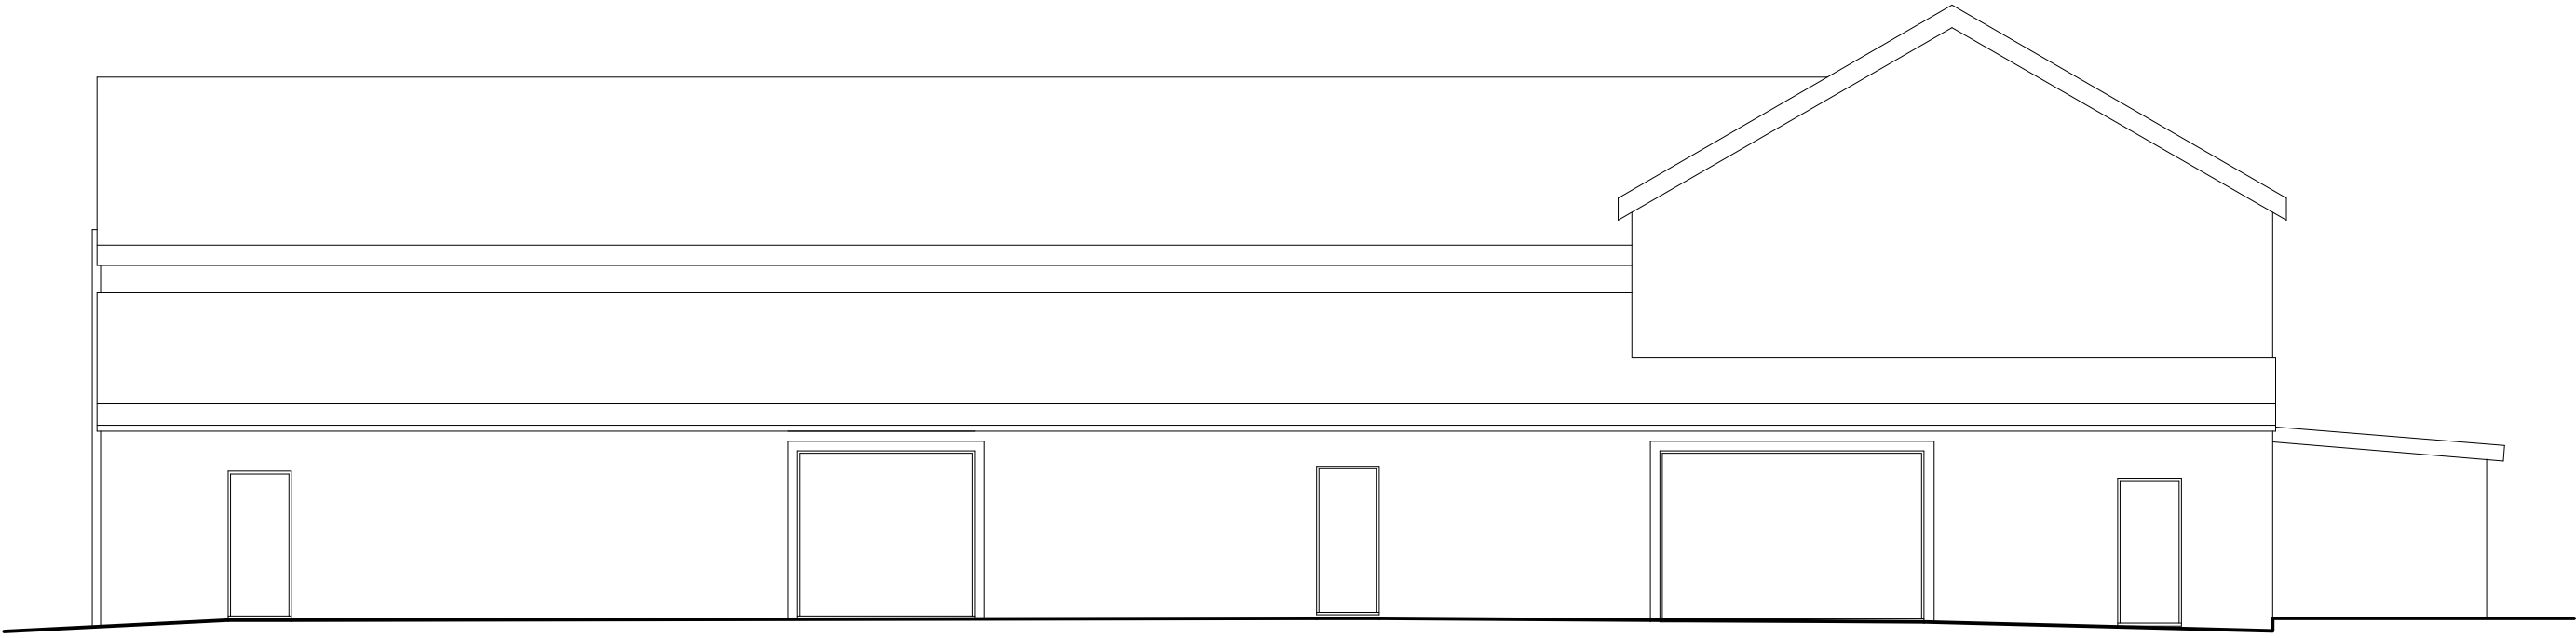

Side Elevation 1:100

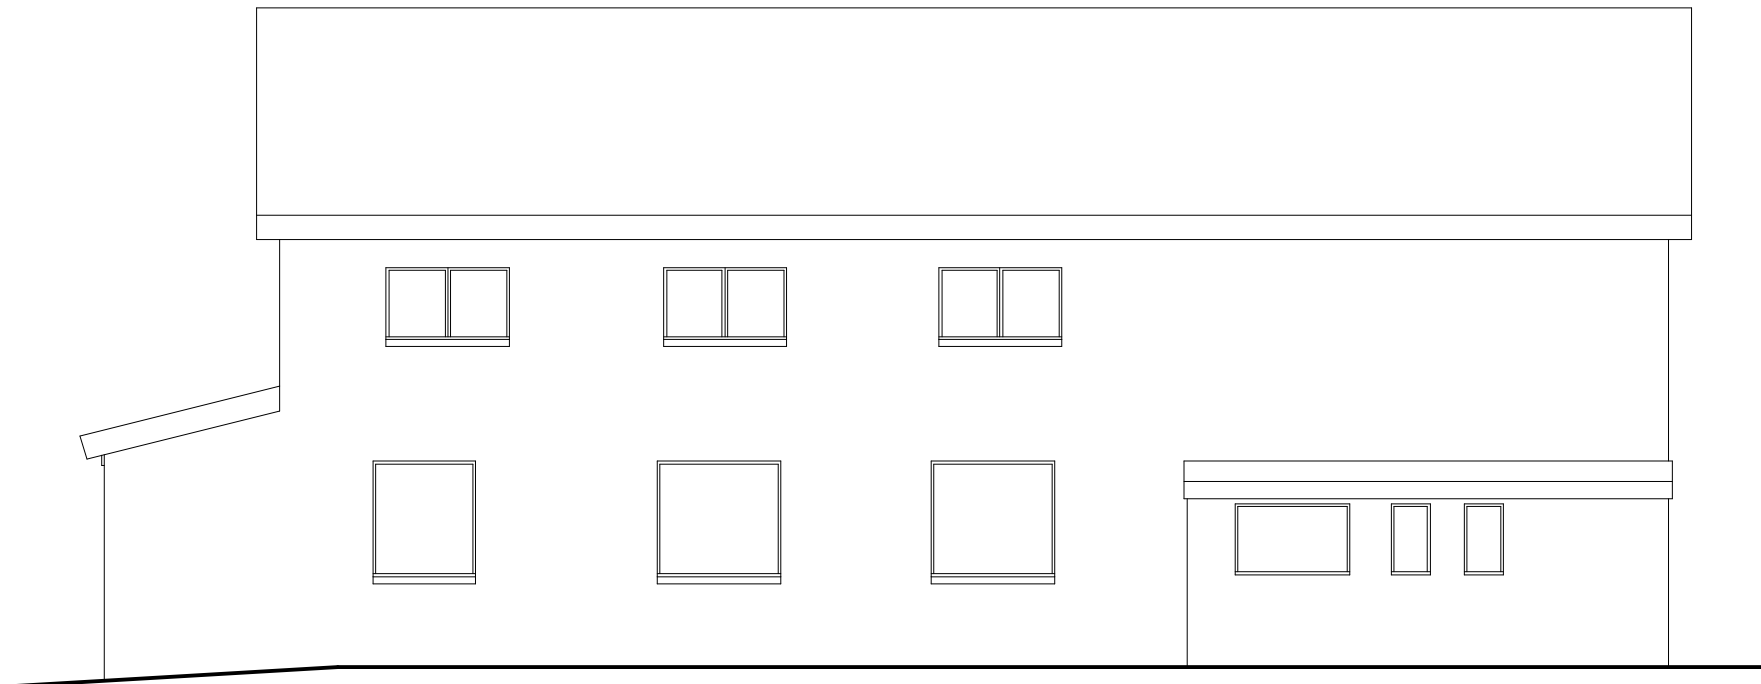

Rear Elevation 1:100

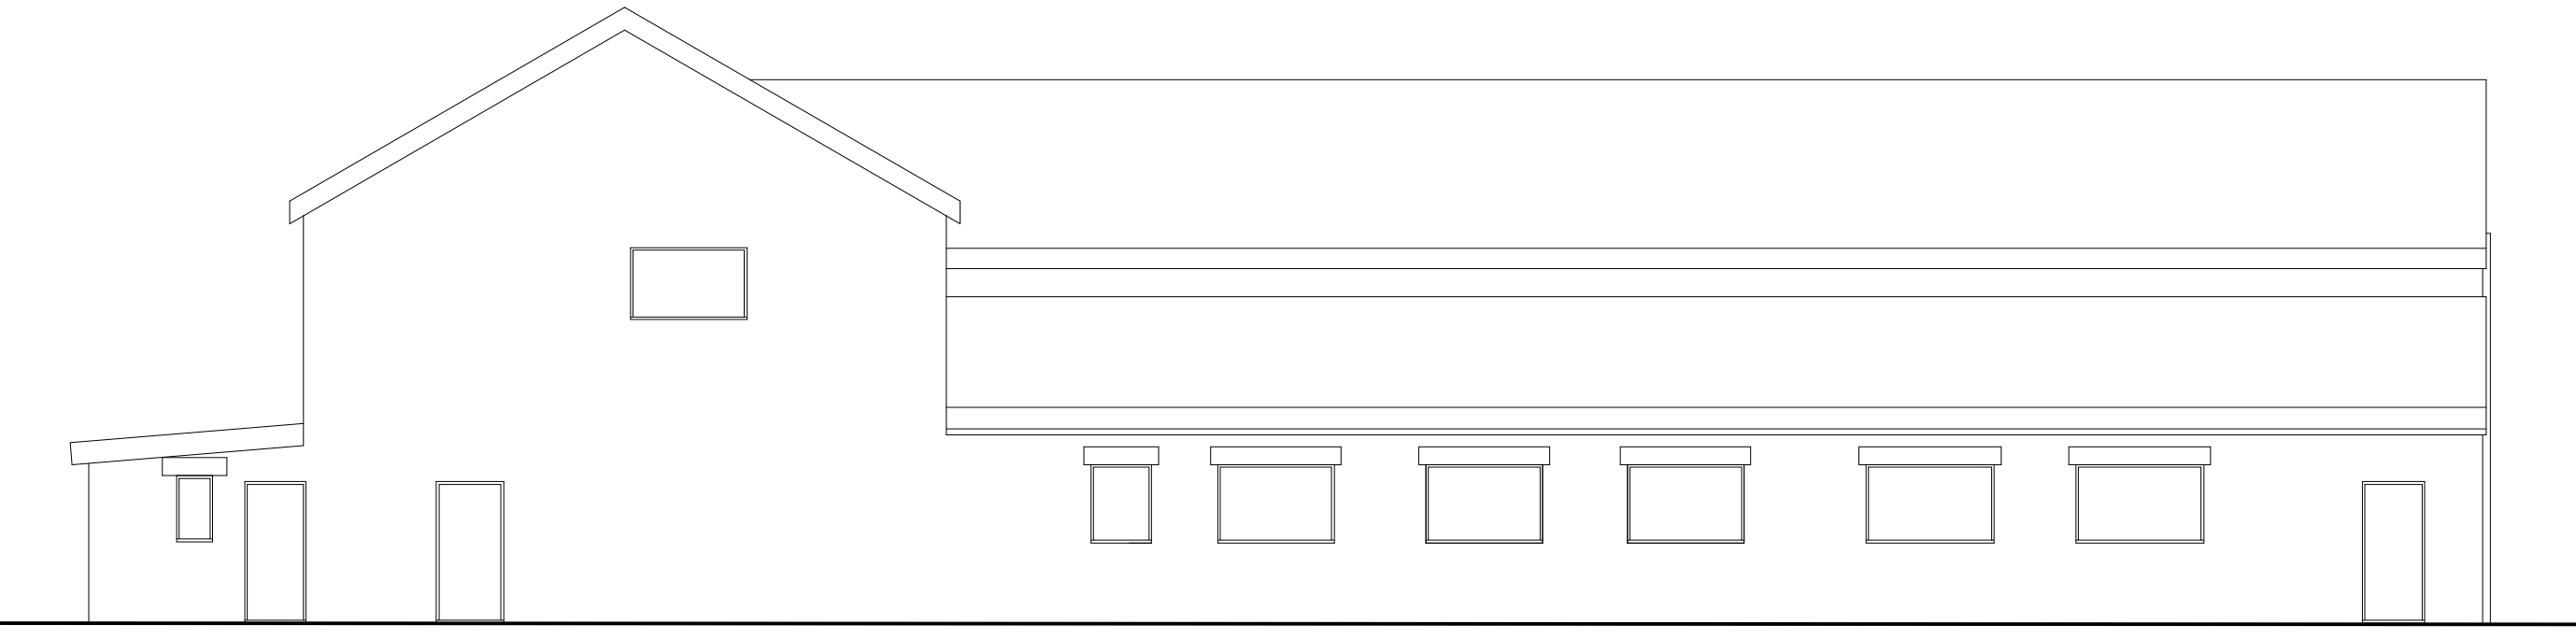

Side Elevation 1:100

Rev	Date	Detail	Initial

Project: Proposed Industrial Units at Land associated with 120 Rhosnesni Lane, Wrexham, LL12 7NB	
Title: Elevations	Scale: (A1) 1:100

Drawn By: A.Valentine	Date: Dec 2022
Drawing No: C146/001	Sheet: 2 of 2



Office 3K4,
Redwither Business Tower,
Wrexham, LL13 9XT
Tel: 01978 356500
www.blueprintarchitectural.com
© copyright all rights reserved



Project: <i>Proposed Industrial Units at Land associated with 120 Rhosnesni Lane, Wrexham, LL12 7NB</i>	
Title: Floor Plans	Scale: (A1) 1 : 100

blueprint
architectural services

Office 3K4,
Redwither Business Tower,
Wrexham, LL13 9XT
Tel: 01978 356500
www.blueprintarchitectural.com

 **LABC** partner

 copyright all rights reserved