


NOTES
All dimensions and levels to be checked on site
Any discrepancies are to be reported to the Architect before any work commences
This drawing shall not be scaled to ascertain any dimensions, work to figured dimensions only
This drawing shall not be reproduced without express written permission from AFL Architects Ltd.

DISCLAIMER
When this drawing is issued in CAD, it is an uncontrolled version issued for information only, to enable the recipient to prepare their own documents/drawings for which they are solely responsible.


SOFTWARE INTEROPERABILITY
AFL prepared this drawing using Autodesk REVIT Architecture.
AFL does not accept liability for any loss or degradation of any information held in the drawing resulting from the translation from the original file format to any other file format or from the recipients reading of it in any other programme.

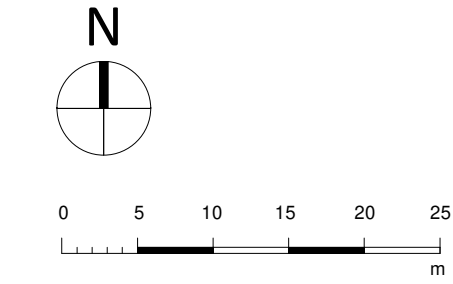

KEY

OTHER LAND IN CLUB OWNERSHIP

PLANNING APPLICATION BOUNDARY

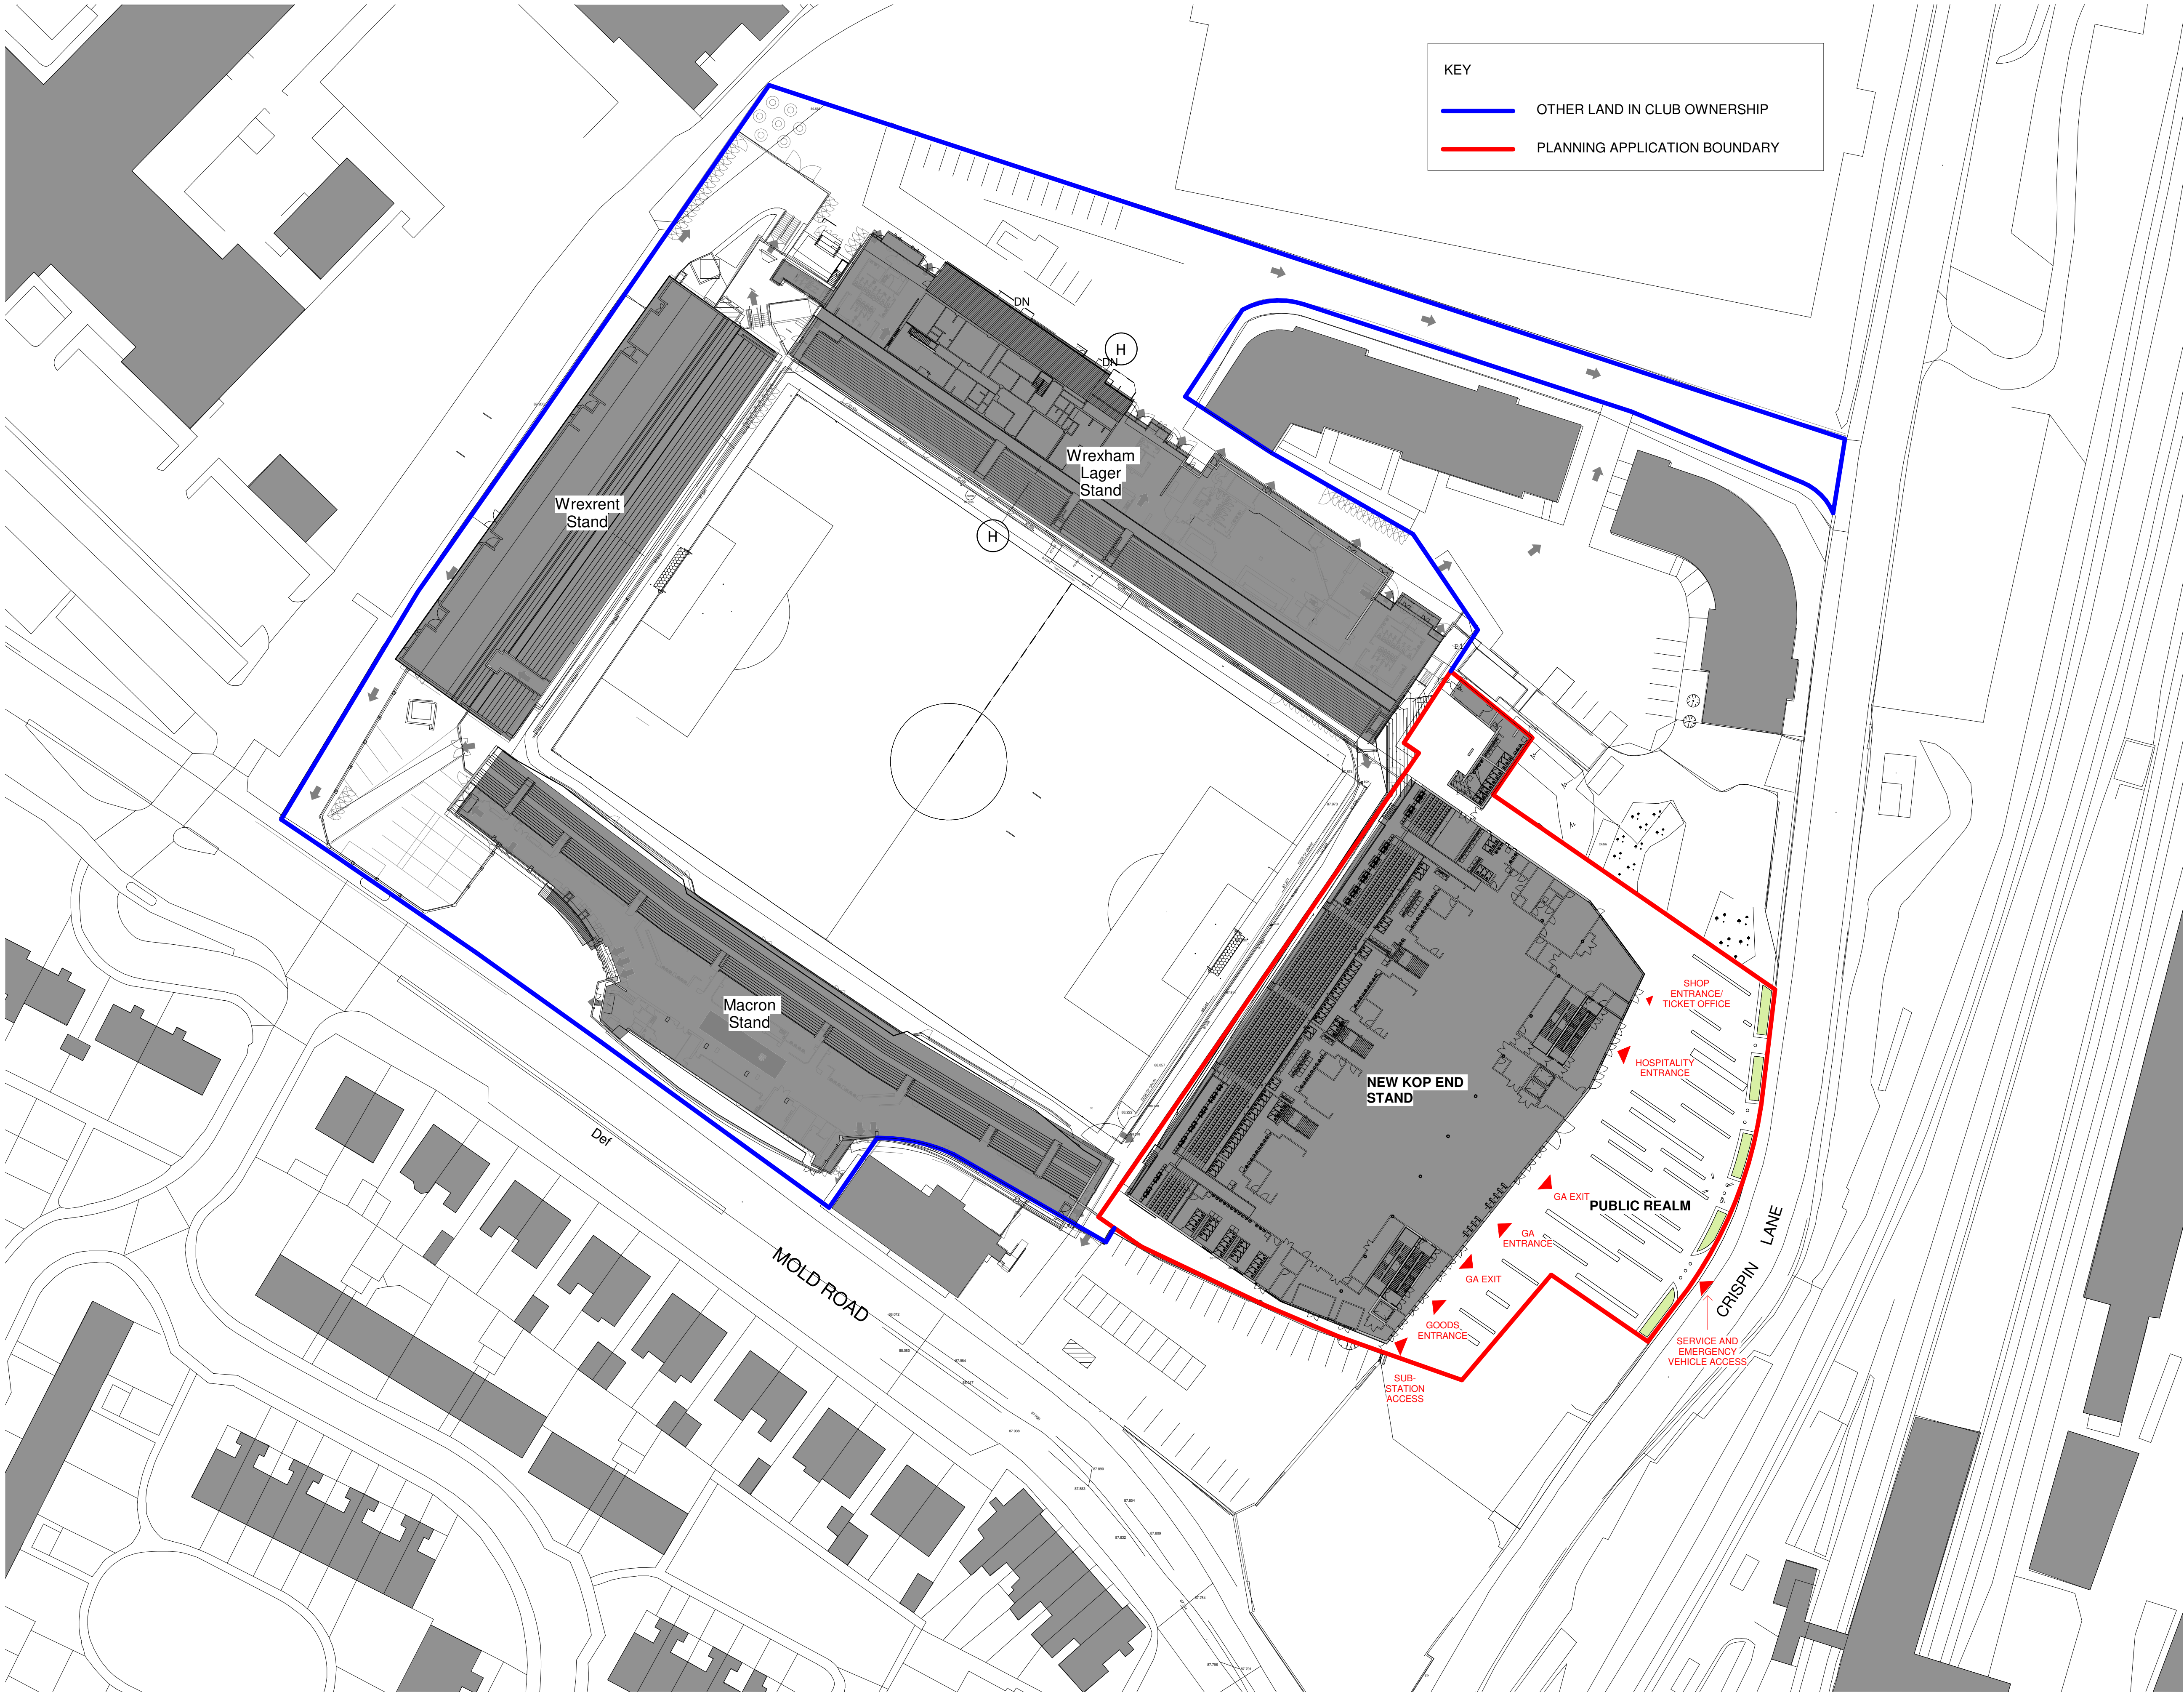

P8	04.08.22	WR	PLANNING ISSUE
P7	30.06.22	WR	PLANNING ISSUE
P6	27.06.22	WR	DRAFT PLANNING ISSUE
P5	13.06.22	WR	WIP Issue
P4	20.05.22	WR	Boundaries Updated
P3	16.05.22	WR	Site Boundaries Added
P2	13.05.22	WR	WIP ISSUE
P1	08.04.2022	WR	First Issue - Floodlight positions added for coordination purposes

rev no.	rev date	rev by	description
---------	----------	--------	-------------

project

Kop Development

location

Racecourse Ground

Employer

client



AFL Architects

1st Floor
St Georges House
56 Peter Street
Manchester M2 3NQ

t: +44(0)161 236 6263
f: +44(0)161 236 6484

w: www.afl-architects.com
e: mail@afl-uk.com

twitter.com/AFLArchitects

key plan



drawing title

Proposed Site Plan

AFL job number	scale @ A1	drawn	VR	checked	NT
211509	1 : 500			04.08.22	

dwg purpose	status	rev
PLANNING	S2	P8

bim project origin zone level type role 5-digit no.
WRX-AFL-ZZ-ZZ-DR-A-00101