



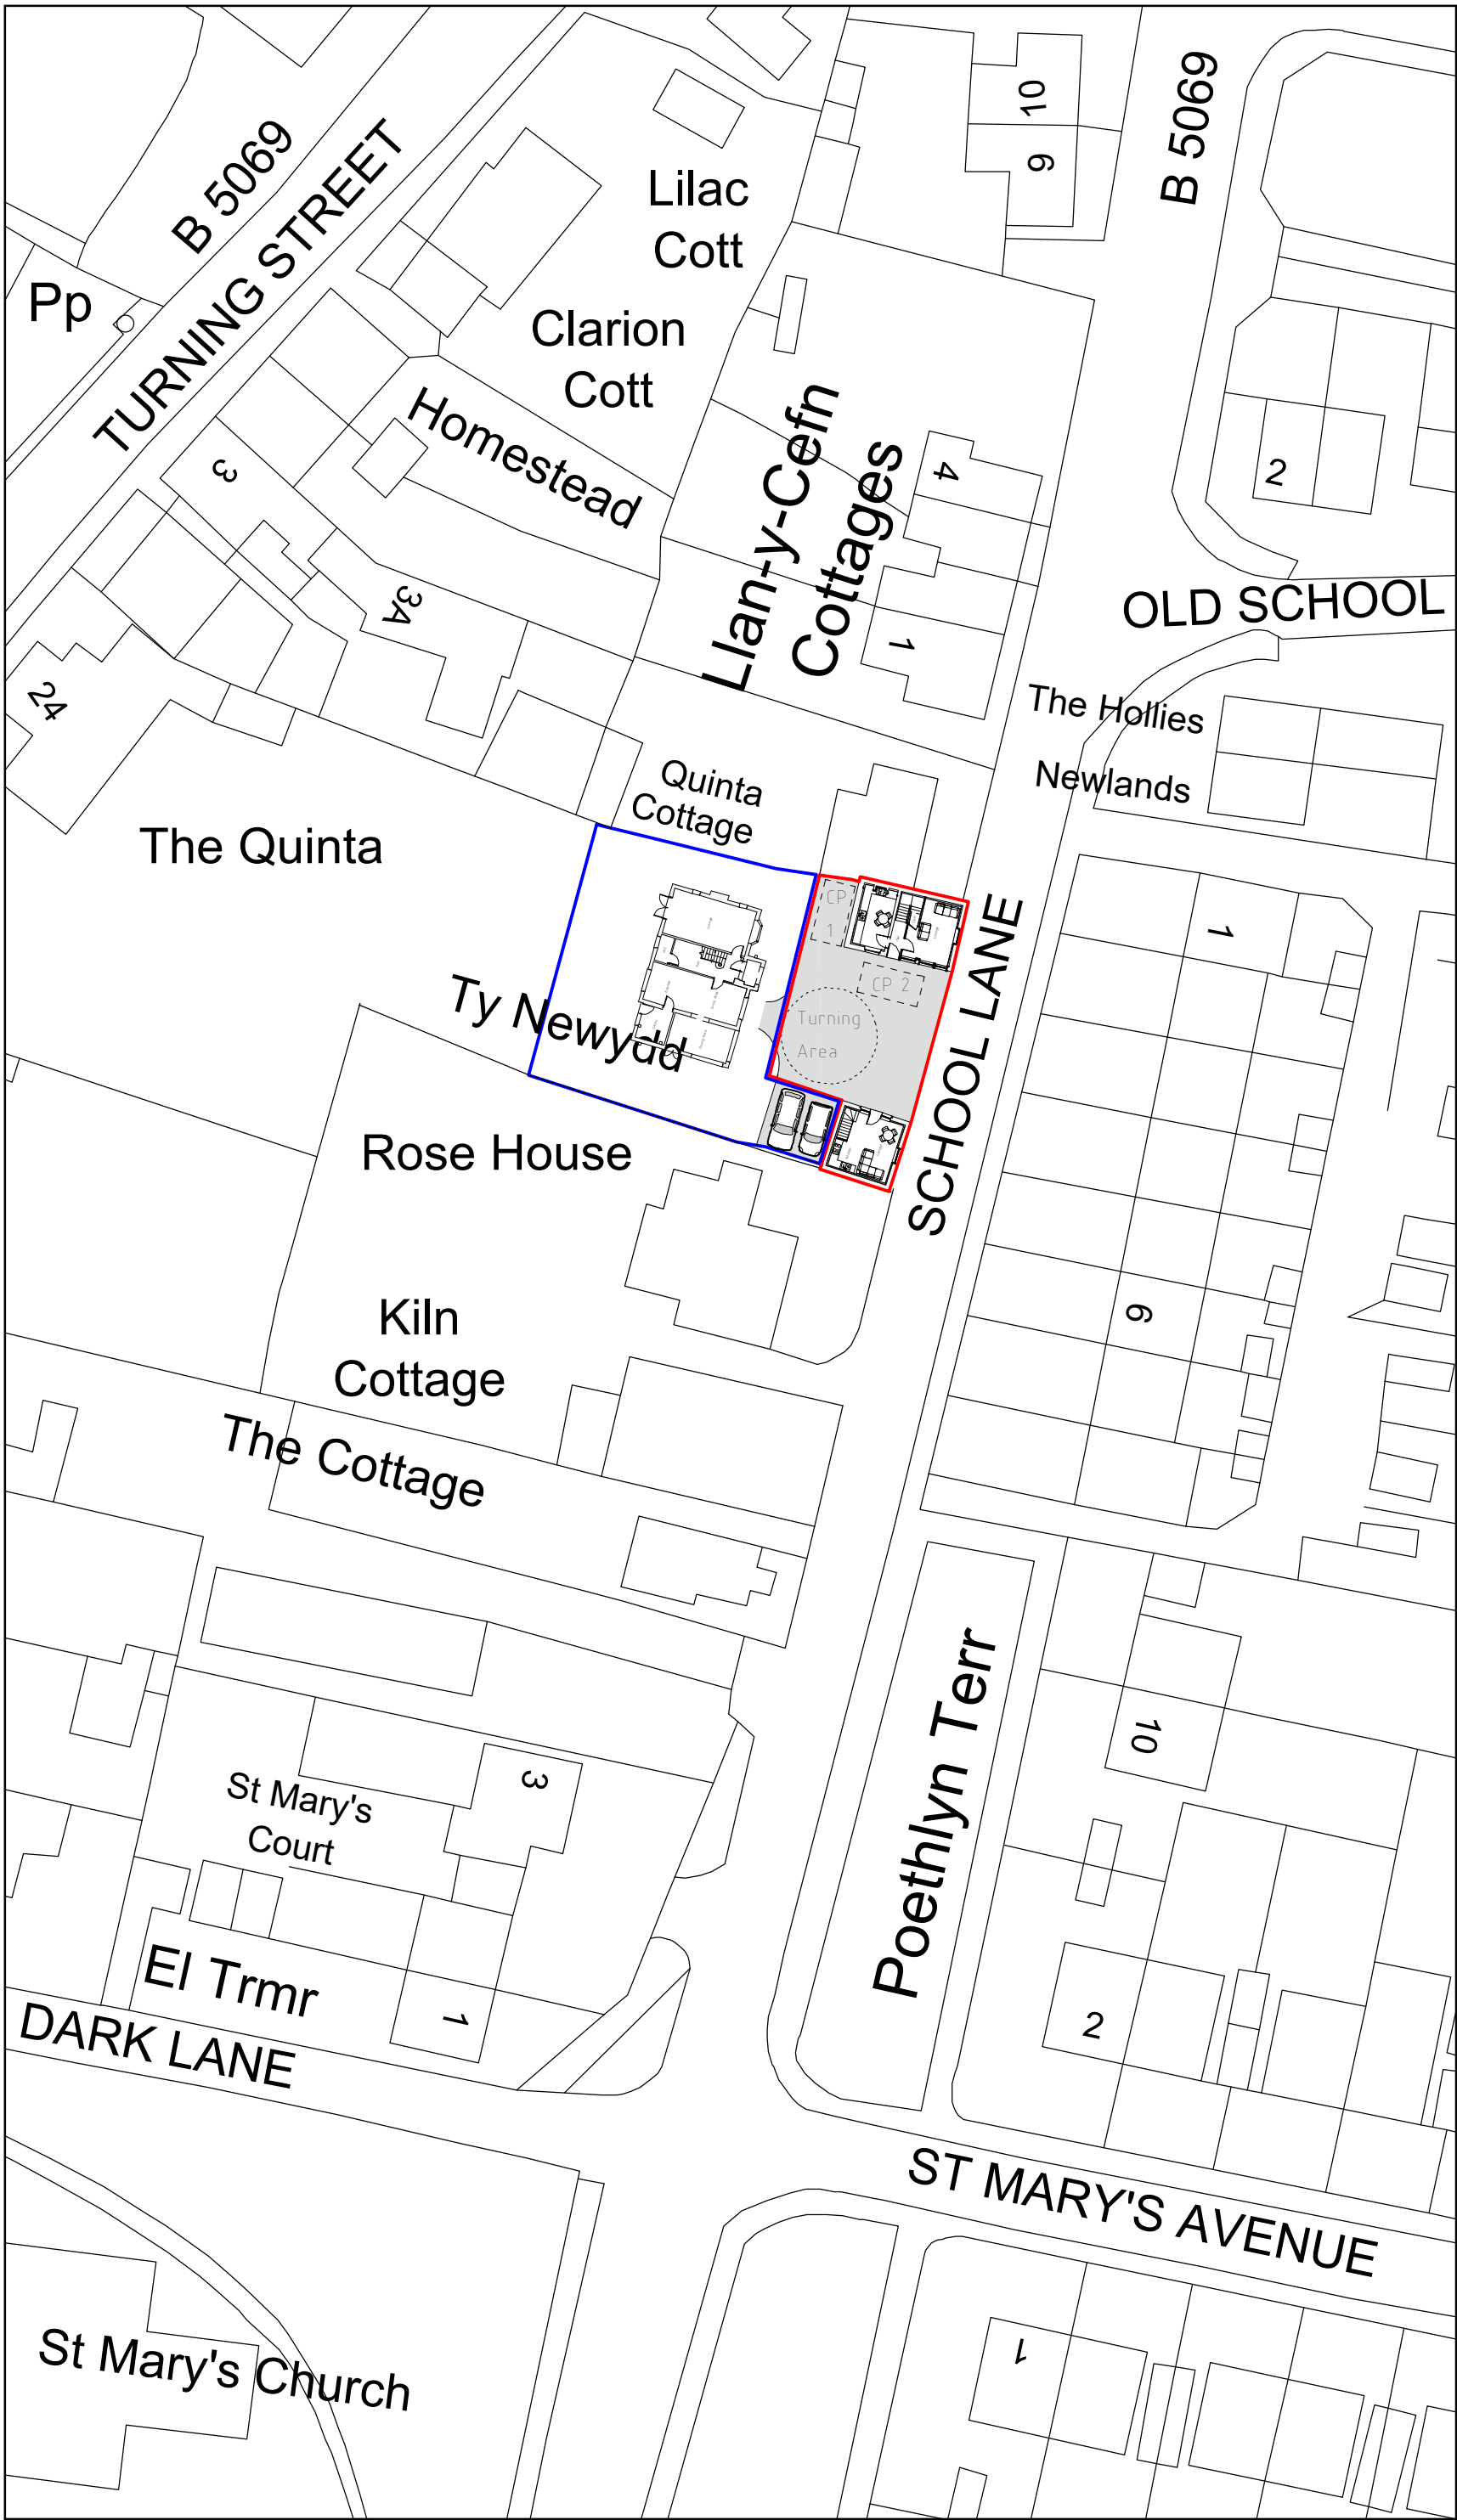

Site Plan 1:500

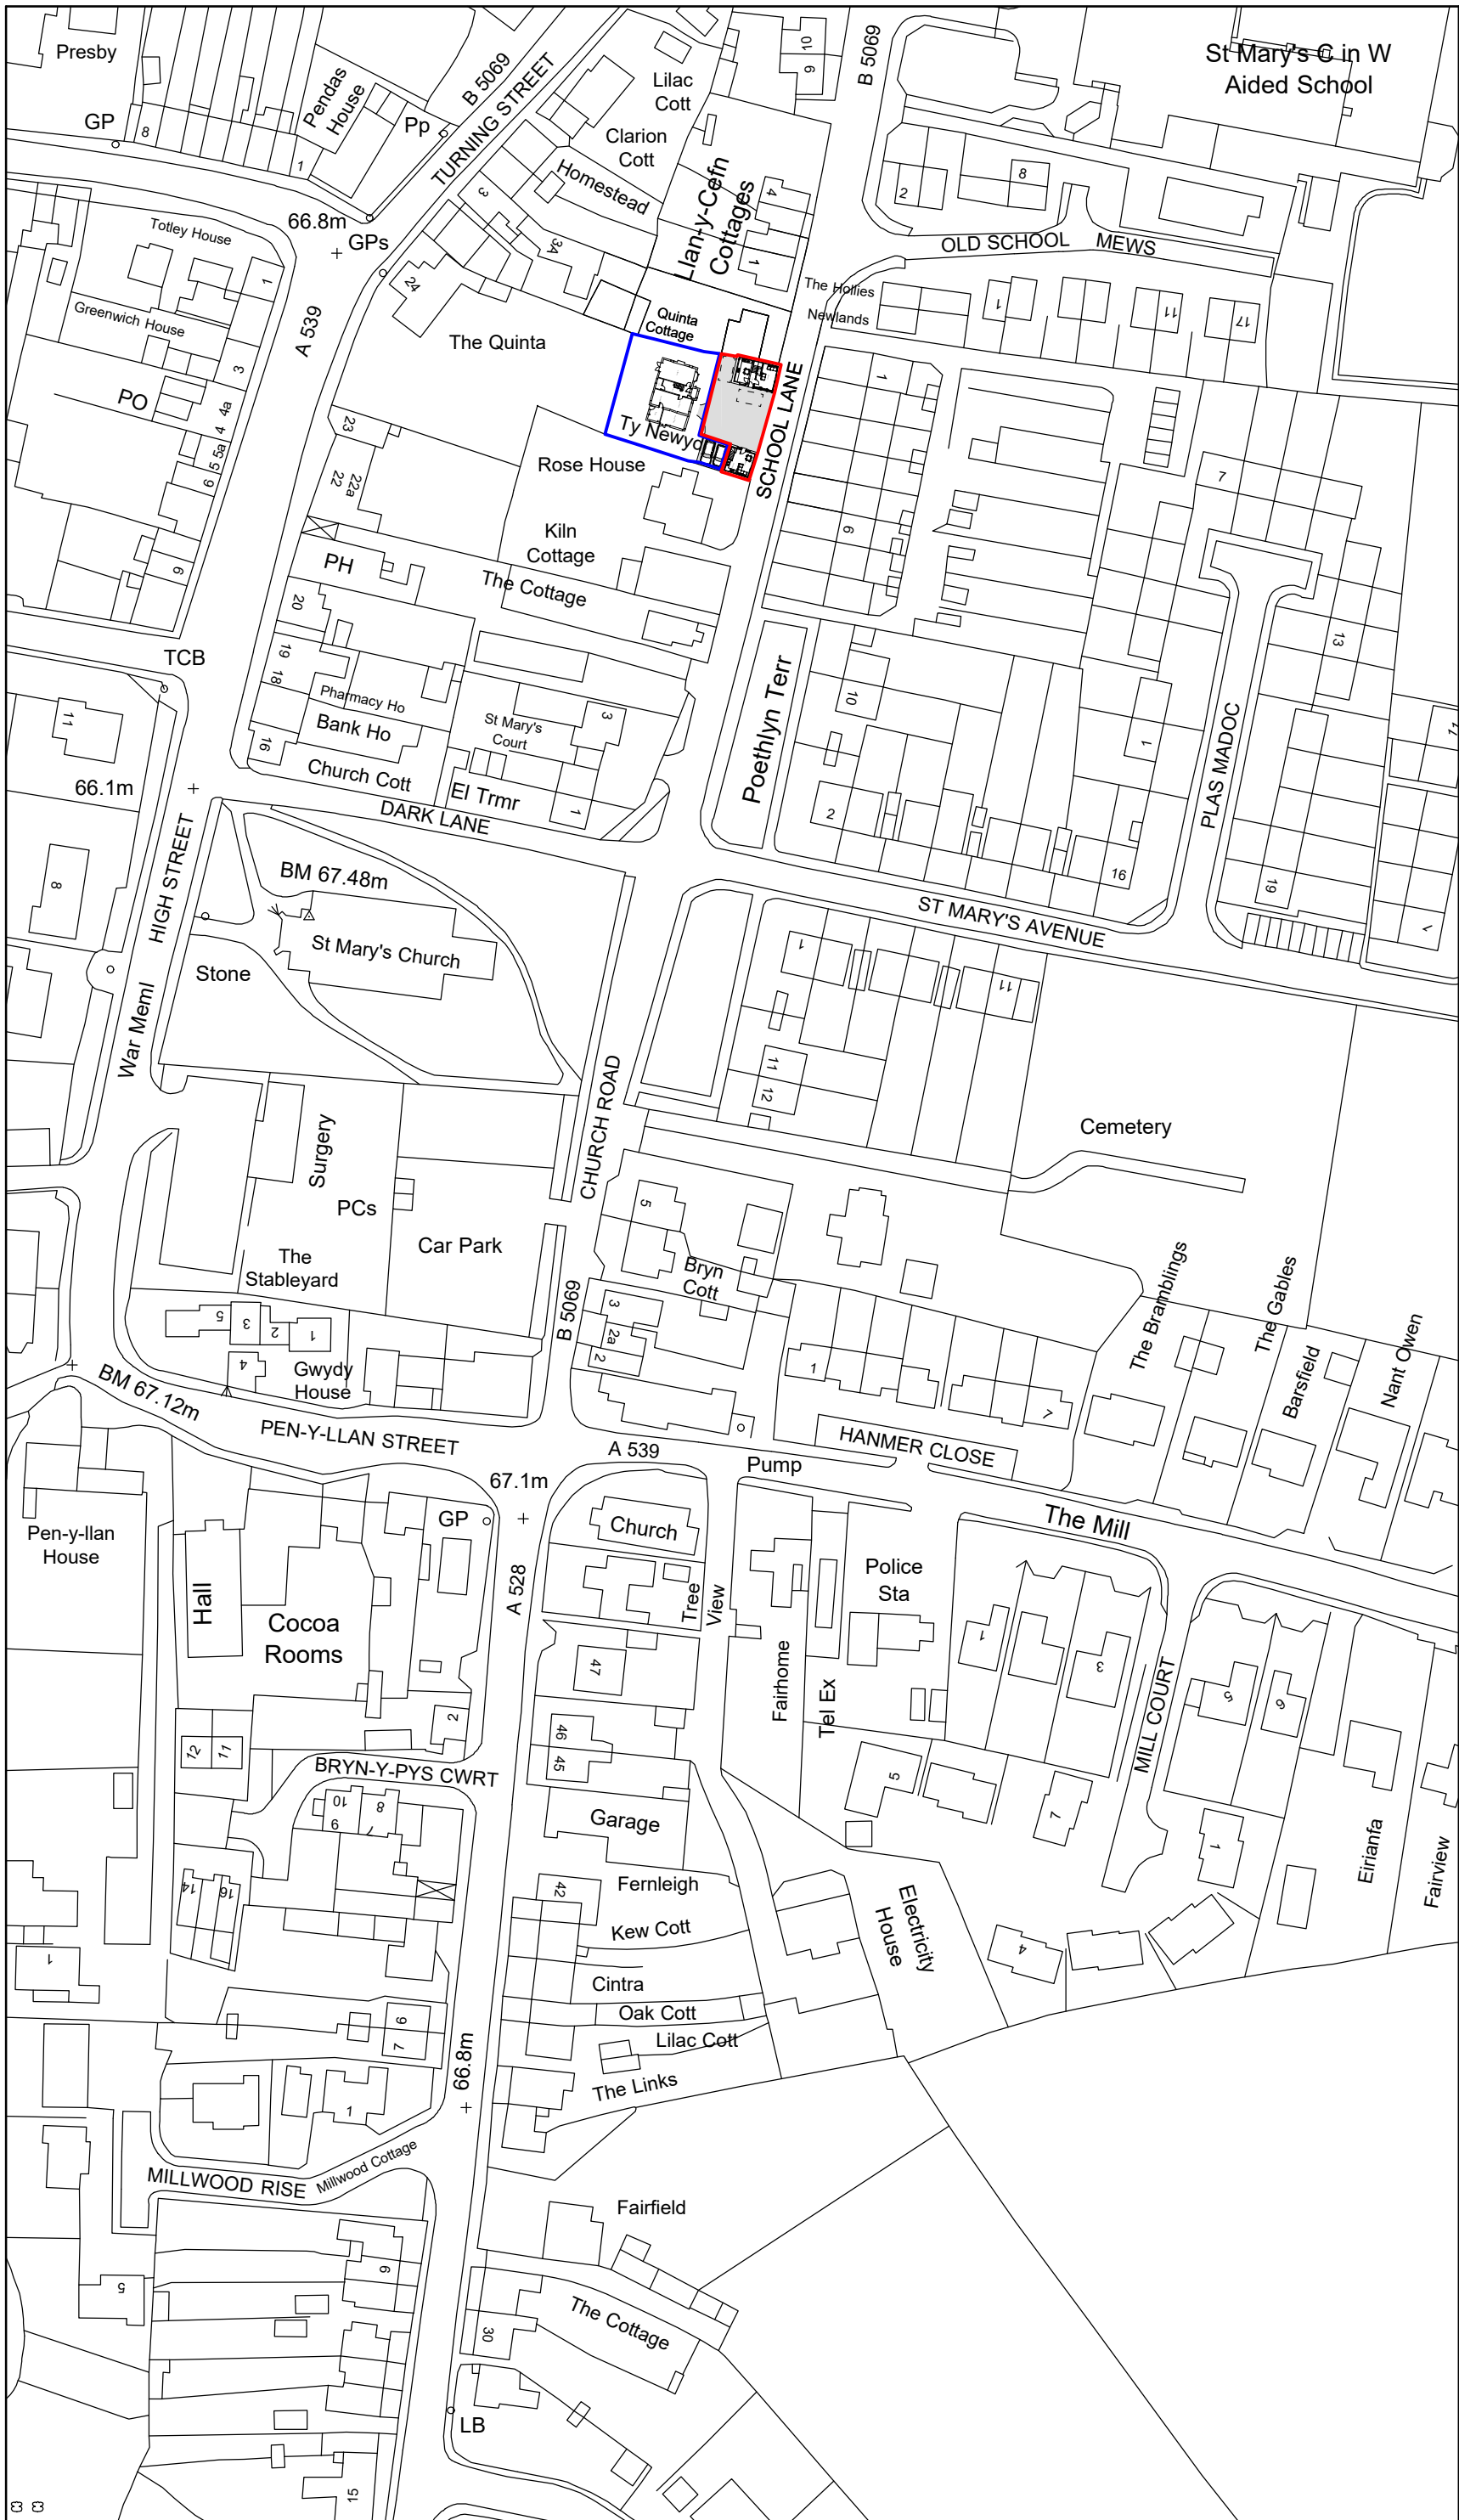

Location Plan 1:1250

Key

Application Site

Land owned by applicant

Rev	Date	Detail	Initial

Project:

Proposed Alterations to,
Ty Newydd, School Lane
Overton, Wrexham
LL13 0ES

Title: Planning: Site & Location Plan	Scale: (A2) 1:500 & 1:1250
--	---

Drawn By: D.J.Edwards	Date: June 2022
Drawing No: WC186/009	Sheet: 1 of 1

blueprint
architectural services

Office 3K4,
Redwither Business Tower,
Wrexham. LL13 9XT

Tel: 01978 356500
www.blueprintarchitectural.com

© copyright all rights reserved