


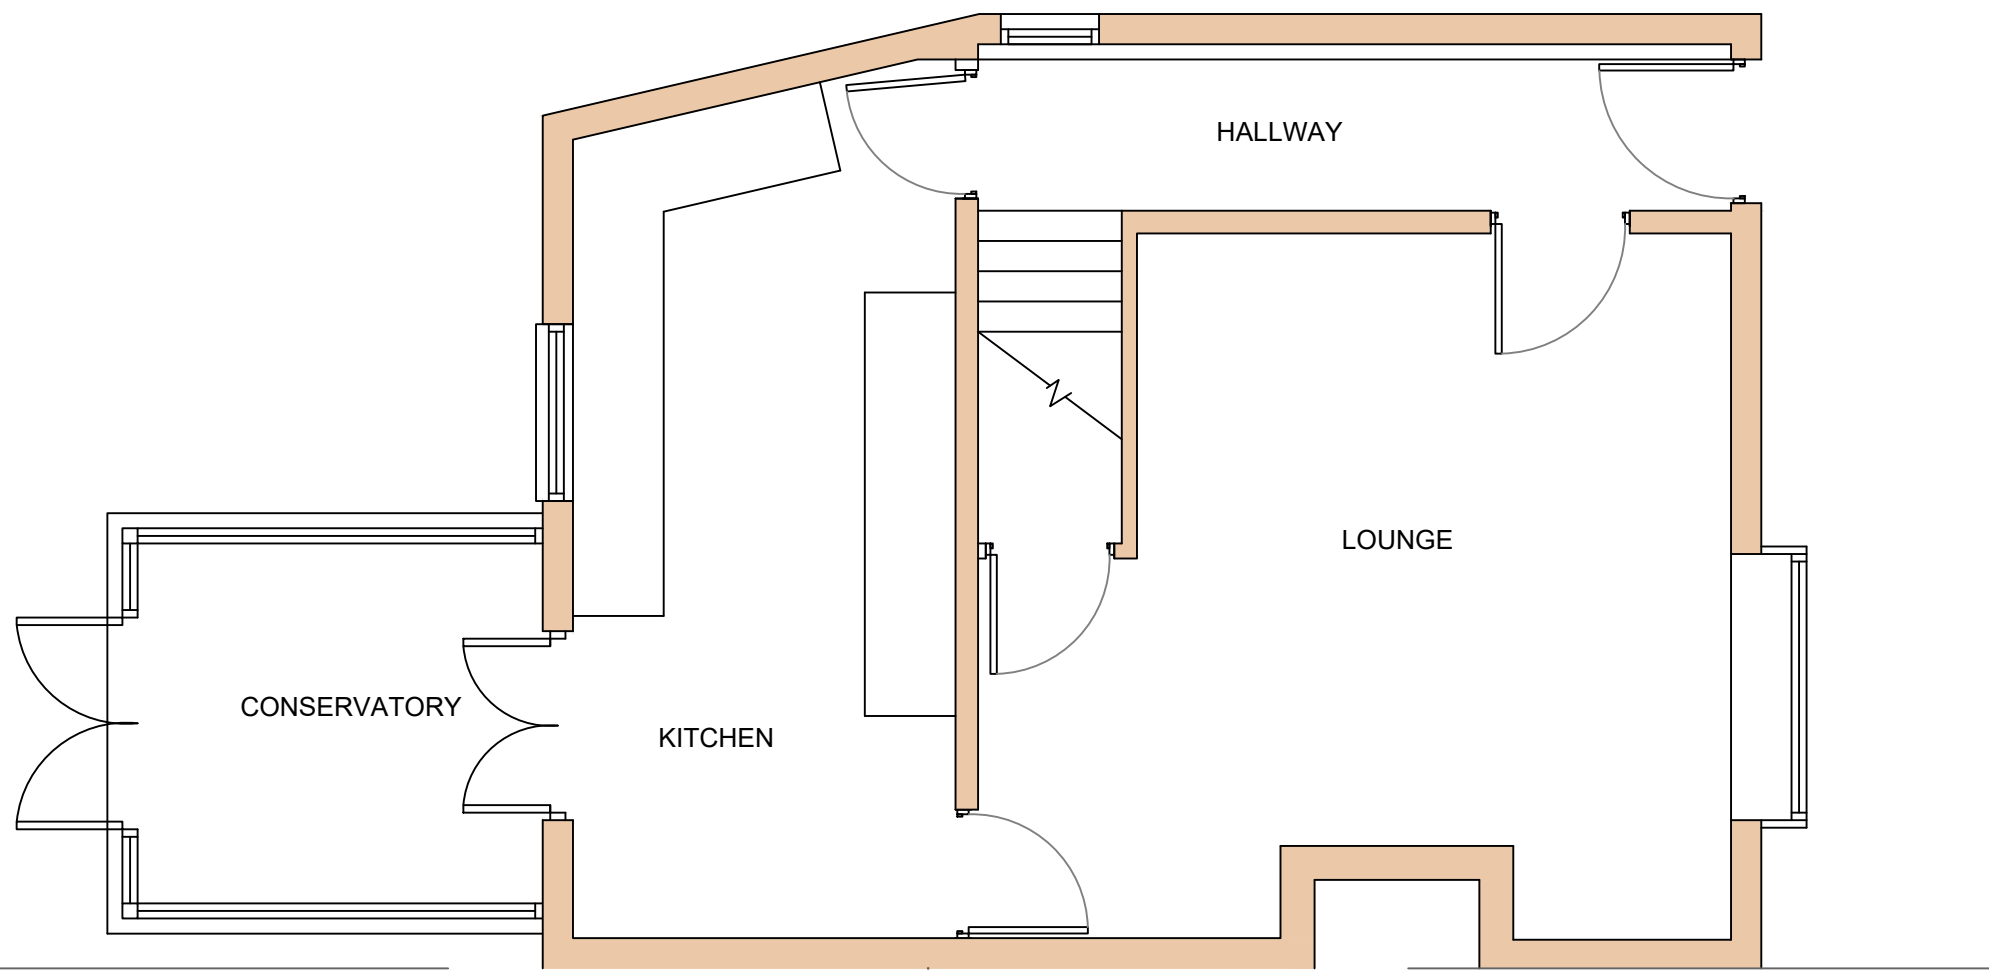

CLIENT			
Lisa Williams			
PROJECT		PACK VERSION:	
Holmlea, Holt		-	
DRAWING TITLE			
Existing Ground Floor Plan			
FOR COMMENT			
DRAWN	SP	CHECKED	AP
SCALE	1:50	DRAWING No:	REVISION:
DATE	20.02.23	SK01	-
modusdesigns			