

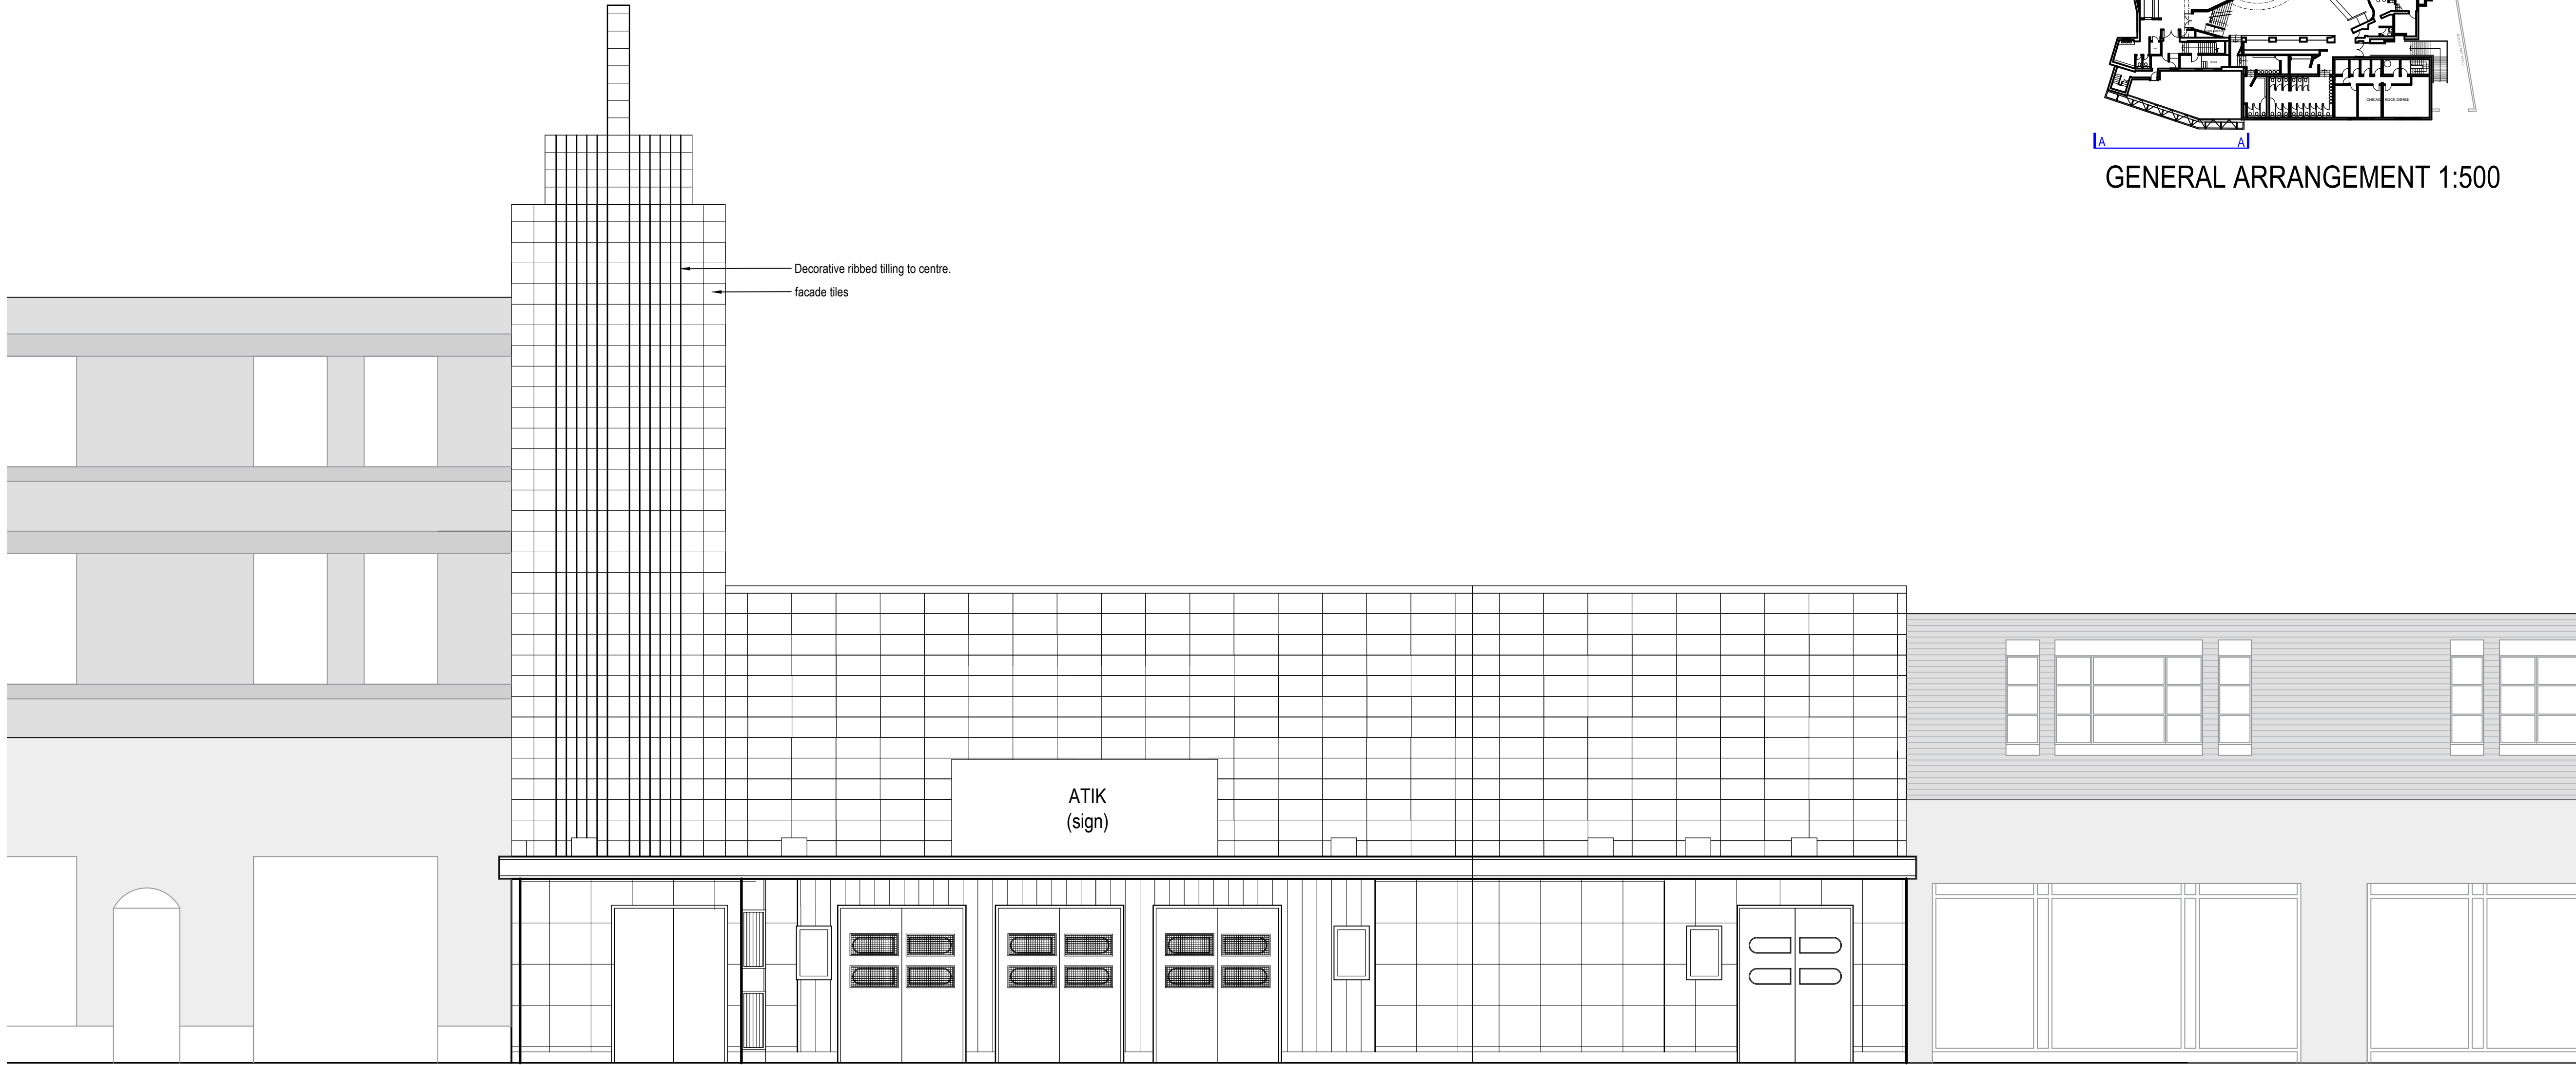
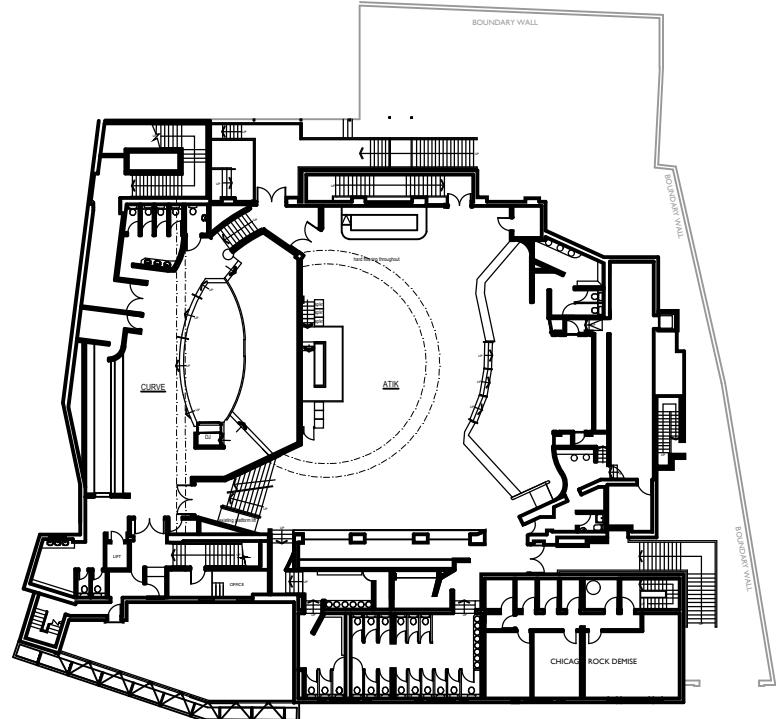


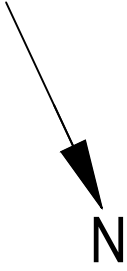

EXISTING FRONT ELEVATION A-A
1:50@A1

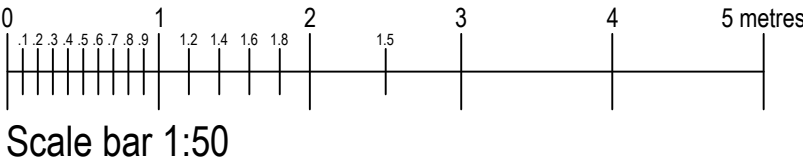

GENERAL ARRANGEMENT 1:500

REVISION DATE

bignell
shacklady
ewing

Architects Interior Designers

95 Spencer Street, Birmingham, B18 6DA
0121 523 1121 | www.bignellshackladyewing.com

Client

REKOM

Job

ATIK WREXHAM

Drawing Title

ELEVATIONS AS EXISTING

Scale

1:50 @ A1

Date

27.07.2022

Drawn By

JJ

Job Number

2022-1915

Drawing Number.

1915-102

Status

Planning

Bignell Shacklady Ewing shall have no liability whatsoever in respect of any claim, loss, liability or other cost arising directly or indirectly out of, or in connection with, any aspect of the fire safety or fire performance of a building, including combustibility, fire protection, fire resistance of any external cladding or roofing system or internal fire protection.

Copyright is reserved by them and the drawing is issued on the condition that it is not copied either wholly or in part without the consent in writing of Bignell Shacklady and Ewing Ltd. Figured dimensions to take preference over those scaled. All dimensions to be checked on site before commencement of any work or shop drawings. This drawing is to be used in conjunction with the specification when existing.

RIBA
Chartered Practice