


UPVC PIPE
BEDDING CLASS 'E'

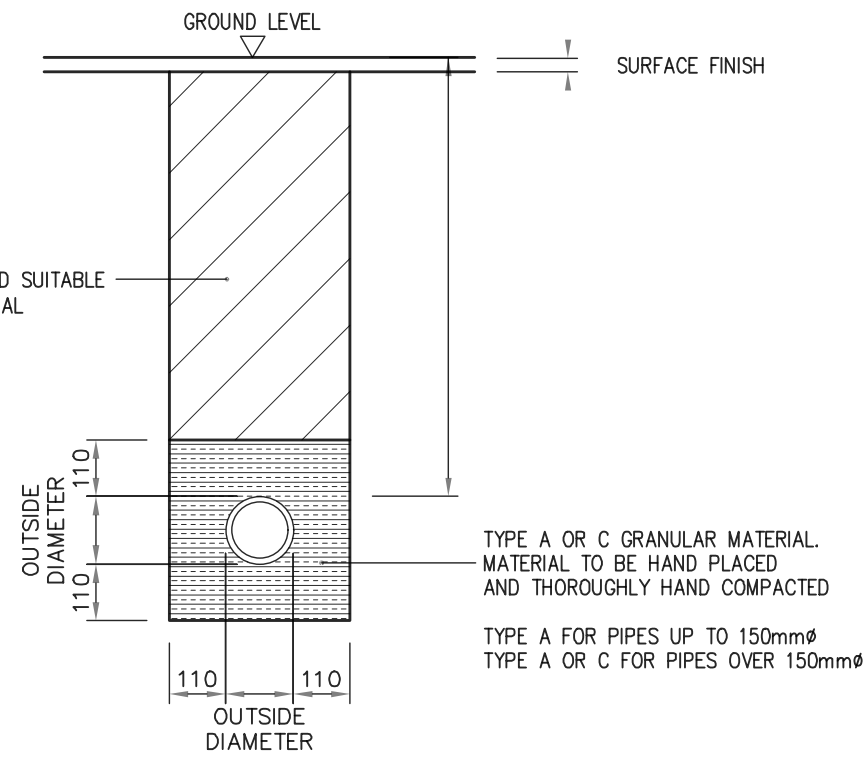

SCALE 1:20


- All works to be carried out in accordance with the following:-
1. UK water industry research Ltd. 'Civil Engineering Specification for the water Industry, 5th Edition.
 2. Building Regulations Section 'H'
 3. BE EN 752 Drain and Sewers Systems outside buildings.

- Foul Drainage: Composting Toilets.
- All new greywater branches to be swept in direction of flow.

SUDS


- Existing parking area is constructed of a porous build up on free draining stone.
- Both pods to have a 250mm wide by a min 200mm deep gravel border to draining sides.

NORTH

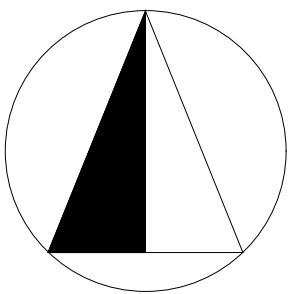

OWNERSHIP BOUNDARY
AREA = 7,629 m2


SITE BOUNDARY
SITE AREA = 3,442 m2

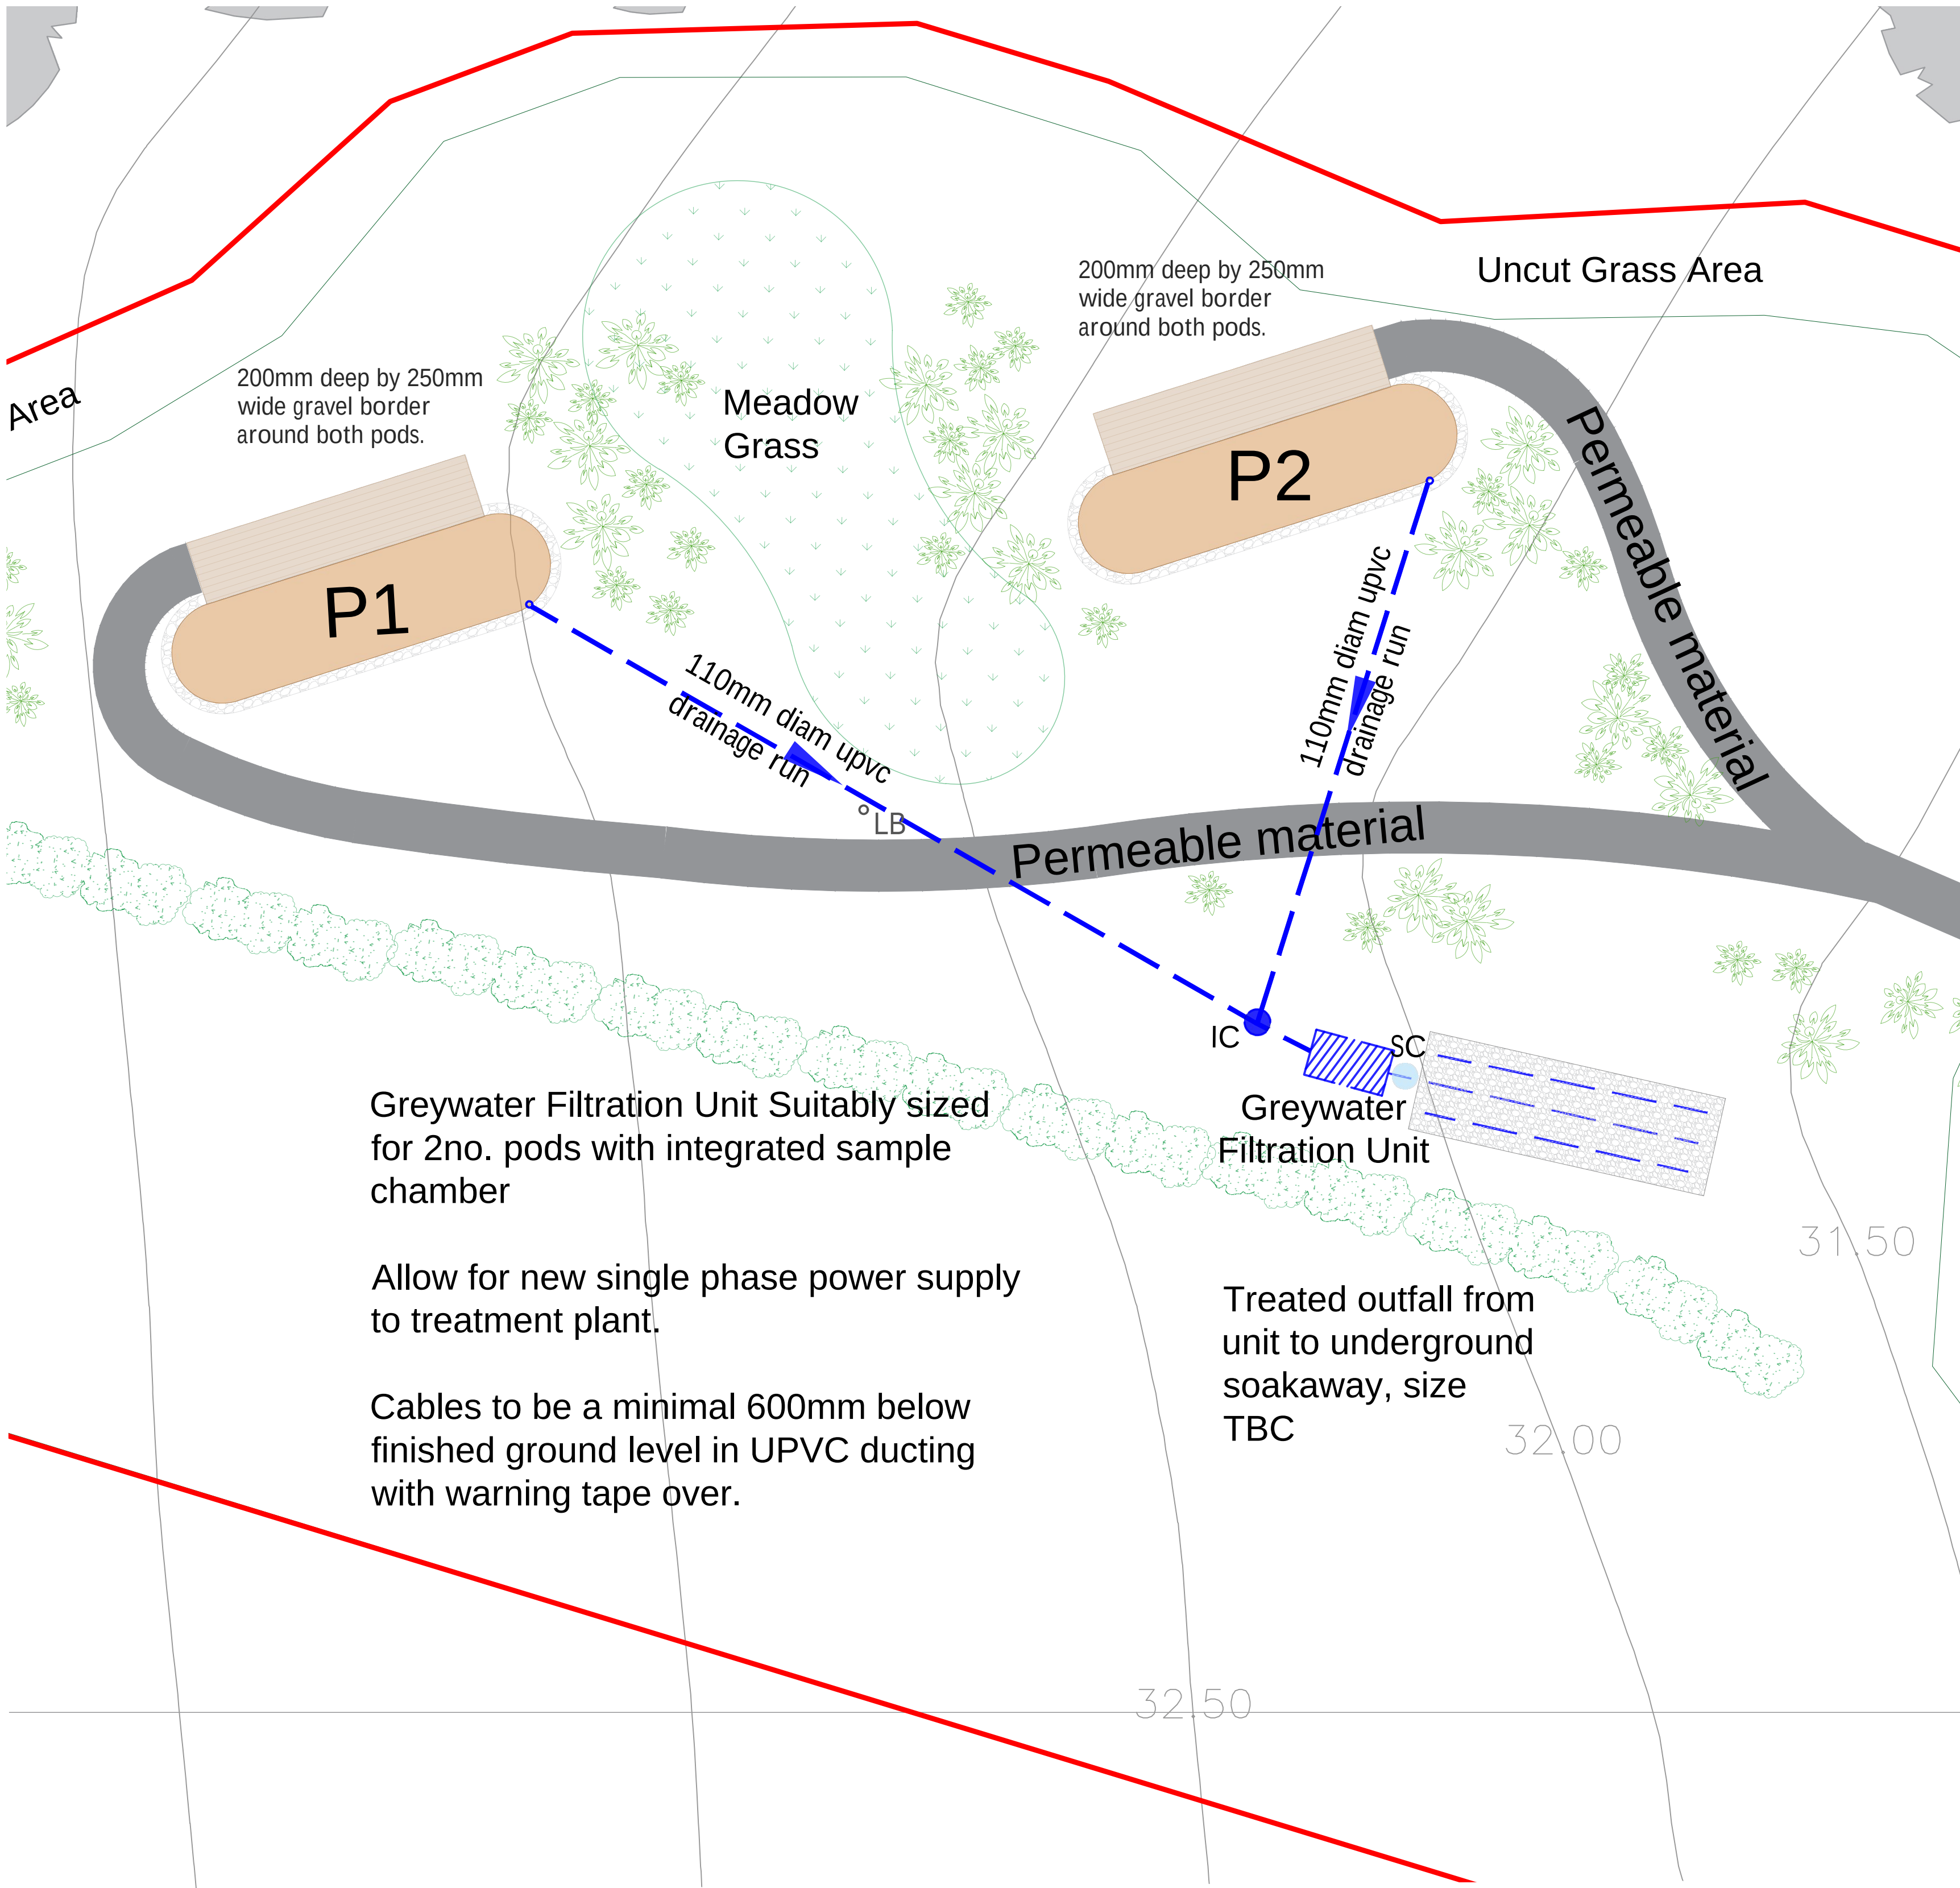

GLampitect

W: WWW.GLAMPITECT.CO.UK
E: CONTACT@GLAMPITECT.CO.UK
T: 0131 202 9002


KEY TO SYMBOLS

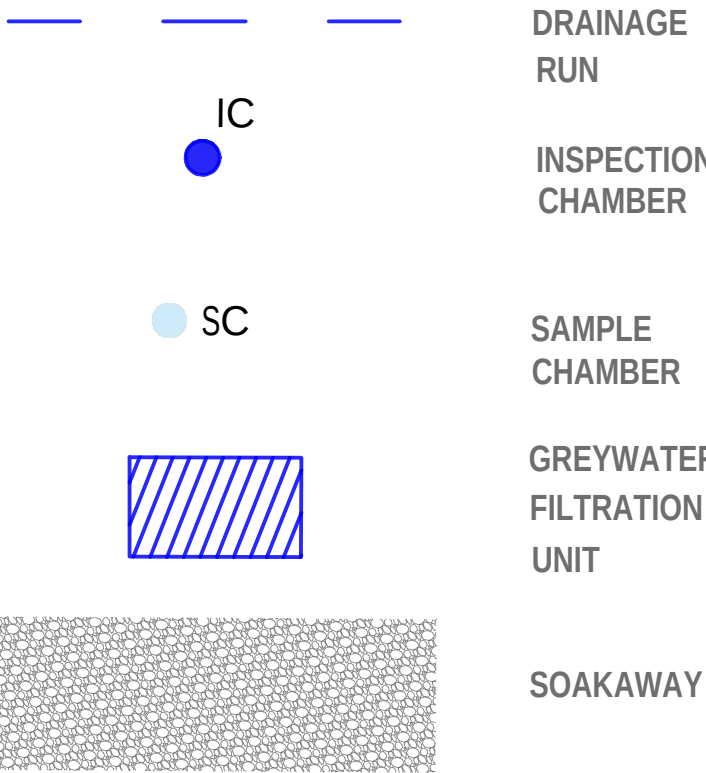

Date	Description	Rev	By
03/10/22	Amended drainage as per client request.	B	EC
27/05/22	Amended drainage as per client request.	A	EC

Revision Description

LOCATION PLAN 1:5000

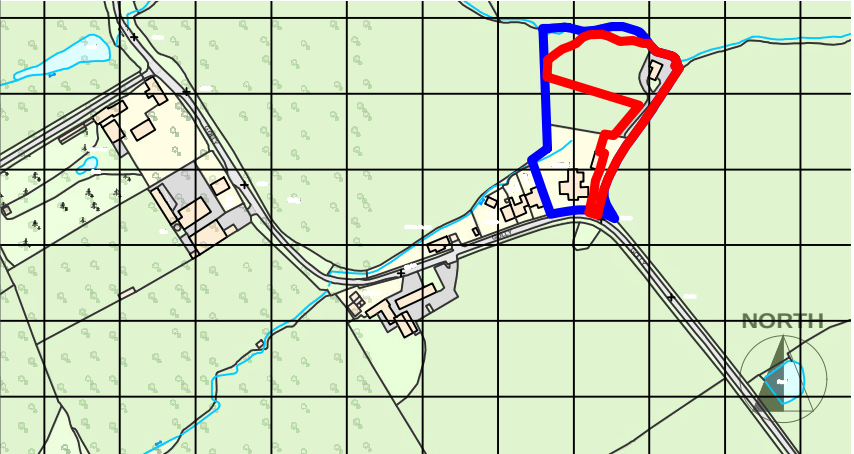

Project:
Proposed Glamping Site - For Tom Cliffe
Oak Mead, The Golly, Burton Green, Rossett, Wrexham
LL12 0AL

Drawing Title:
PROPOSED DRAINAGE PLAN

Drawing Number:
220324-01-04

Revision: B
Date: 19.04.2022
Scale: 1:100 @ A1
Drawn By: EC
CAD Dwg File: -
Checked By: PT

Issue Status:
Full Planning Application