



LEGEND

- 1 Trapeziodal profiled insulated roof panels to match existing archery building
- 4 PPC aluminium gutter & downpipes
- 5 Timber cladding boards in larch to match existing archery building
- 6 Windows with PPC aluminium frames and obscured glazing
- 7 Timber door with vision panel. Vision panel to have obscured glazing
- 8 Masonry built up foundation


P4	ISSUED FOR PLANNING APPLICATION - Windows removed from showers. Drawing renumbered from A-062002 LF LE DH	21/12/2022
P3	ISSUED FOR PLANNING APPLICATION - corridor width increased LF LE DH	08/12/2022
P2	ISSUED FOR PLANNING APPLICATION LF LE DH	01/12/2022
P1	Disabled WC revised to standard WC. Building length reduced. Issued for costing LE DH DH	02/08/2022
P0	Drawing issued for costing LE DH DH	01/08/2022
REV	DESCRIPTION DRAWN BY CHECKED BY APPROVED BY	DATE
	RIBA PLAN OF WORK WORKSTAGE	LEVEL OF MODEL DEFINITION (LoD)
	Stage 3 - Spatial Coordination	LoD 3 - Approximate Model
PURPOSE OF ISSUE - SUITABLE FOR ...		STATUS or SUITABILITY
Planning Submission		Status S2 - Information

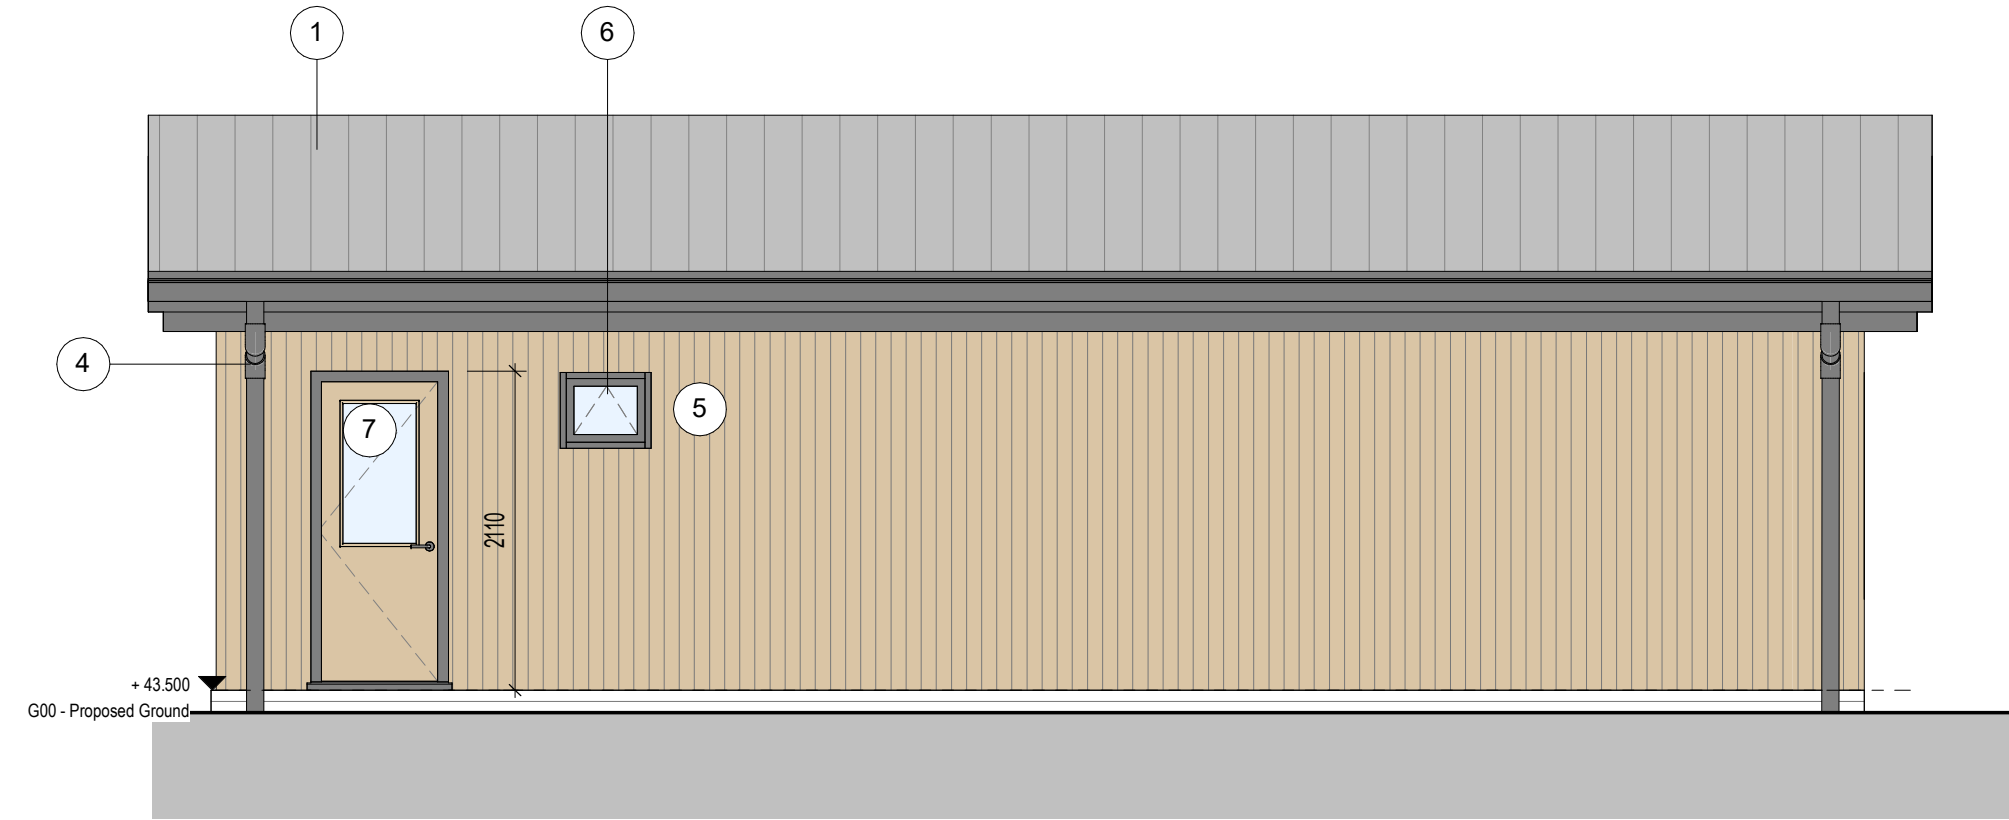


Proposed Front Elevation
1 : 50

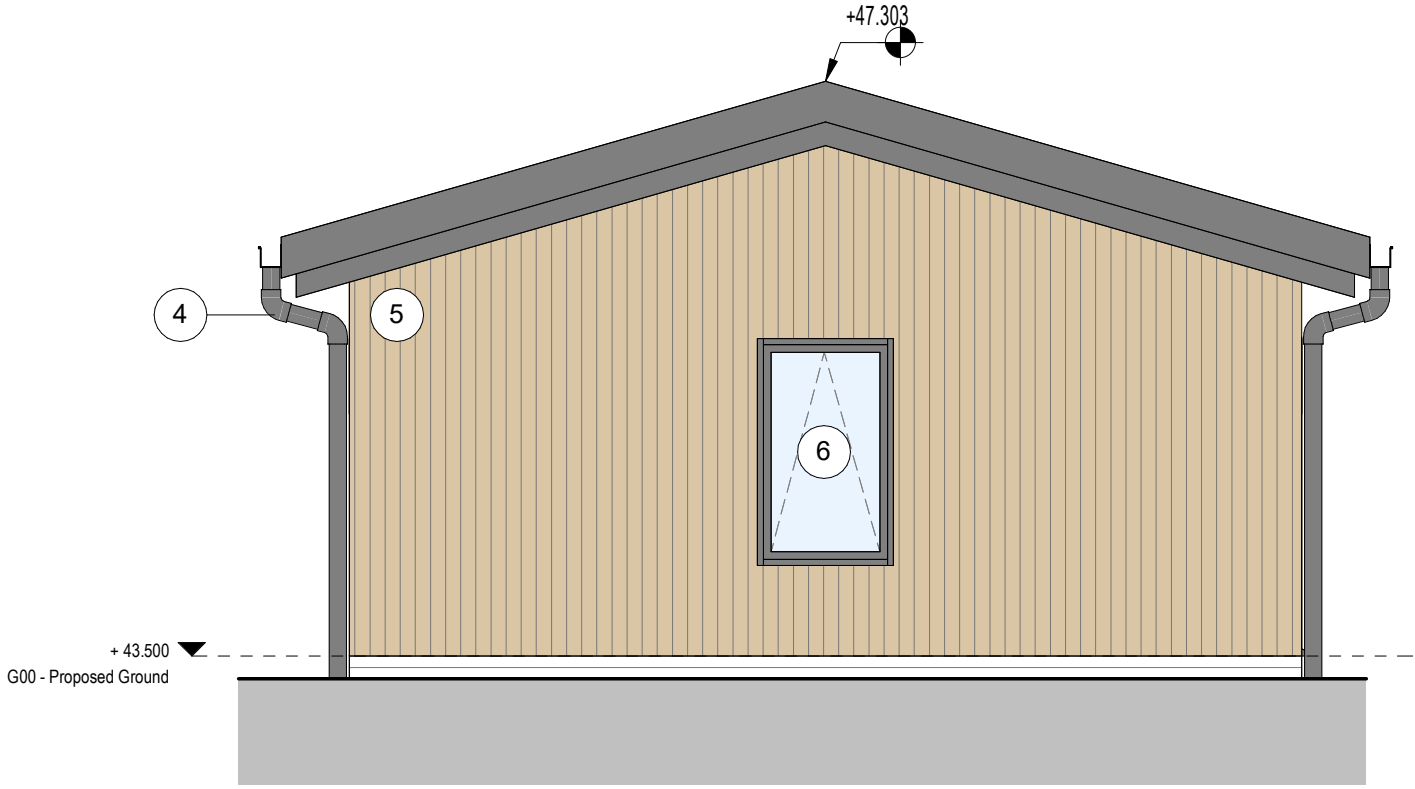

Proposed Side Elevation 1
1 : 50

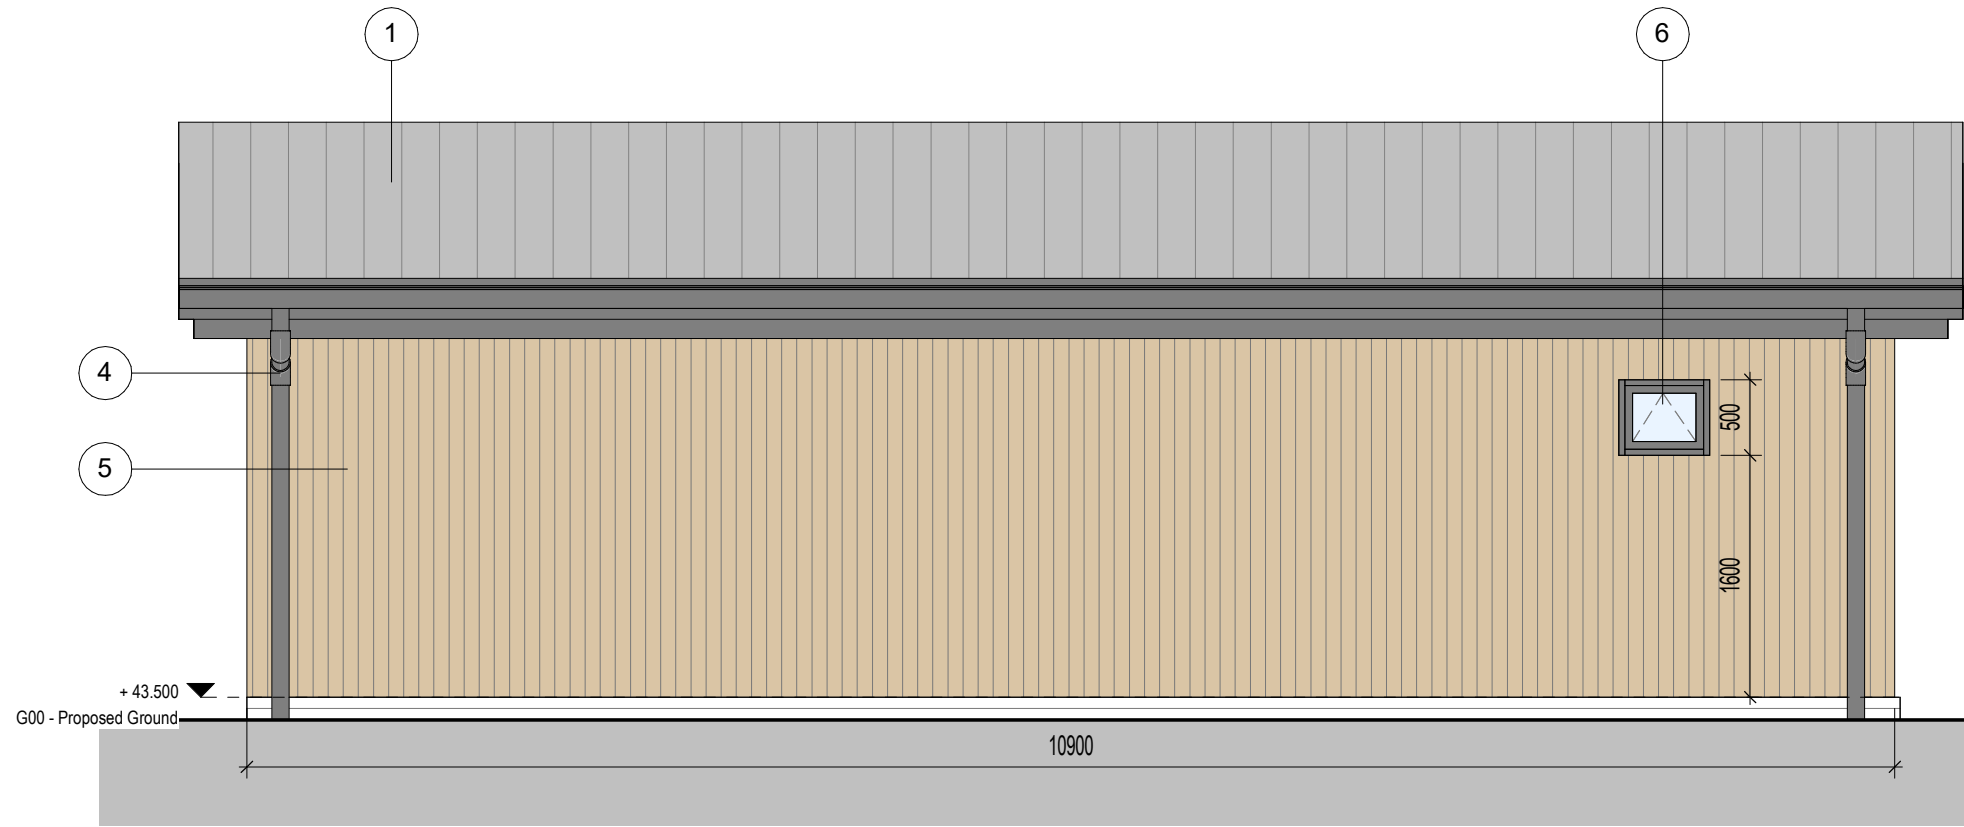

Proposed Rear Elevation
1 : 50

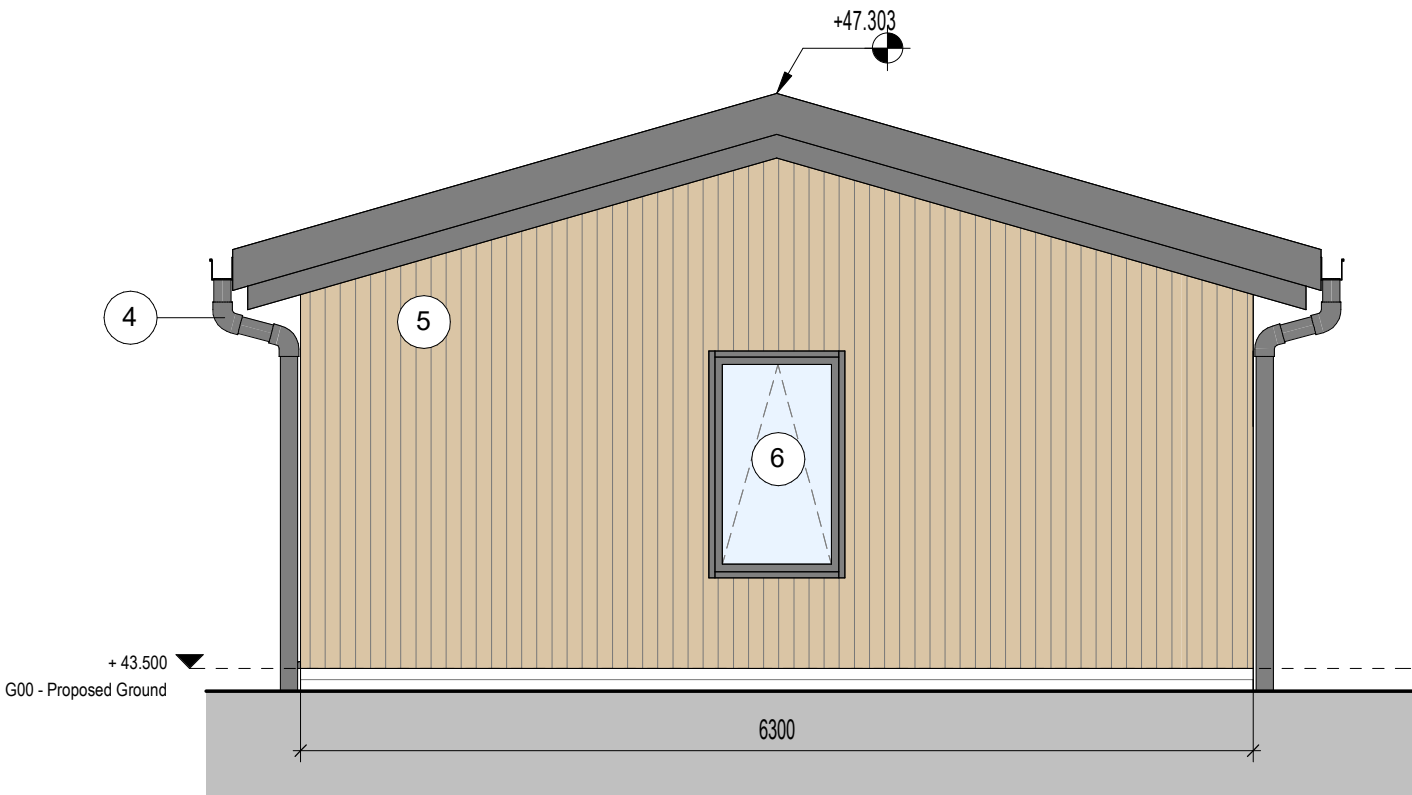

Proposed Side Elevation 2
1 : 50

lawrayarchitects
penseiri

CARDIFF 029 2052 8140
LONDON 0207 138 3560
WREXHAM 01978 357 887
www.lawray.co.uk
CLIENT
Robinwood Activity Centre

PROJECT TITLE
Robinwood Activity Centre, Maes-y-Nant, Cross
Lanes, Wrexham

DRAWING TITLE
SHOWER BLOCK - PROPOSED ELEVATIONS

PROJECT No 19689	SCALE @ A2 1 : 50
DRAWING No BS1192:2007 +A2(2016) & BS EN ISO19650	REVISION P4
RAC-LAW-S-X-DR-A-062101	
DO NOT SCALE	
Any discrepancy or query concerning this drawing should be referred to the Architect Copyright © LAWRAY LIMITED Registered Office: Greenmeadow Springs, 1 Cae Gwyrdd, Tongwynlais, CARDIFF CF15 7AB Reg. Co. No. 2724178. VAT Reg. No. 134 2146 06	

