

[illegible]

1. ALL DIMENSIONS IN MM UNLESS OTHERWISE NOTED.

A	Issued for Planning	AK	GBC	10.03.23
REV	MODIFICATION	BY	CH	DATE

Green Park,
450 Longwater Avenue,
Reading,
RG30 3UR

Design Consultant & Principal Contractor:



Site Name:

BOTTOM ROAD SW

3UK Nominal ID:

WRX25086

Address:

BOTTOM ROAD
AT JCT BETWEEN BOTTOM ROAD
& BRYN COED
SUMMERHILL, WREXHAM
LL11 4QB

Title:

001 DRAWING REGISTER

Project:

UNILATERAL SW

Purpose of Issue:

PLANNING

MBNL/TM/H3G Cell ID:

WRX070/30295/LL0674

Drawing No:

WRX25086 WRX070 30295 LL0674 GA REV A


Issu	
------	--

SITE LOCATION



Reproduced by permission of Ordnance Survey on behalf of the Controller of His Majesty's Stationery Office
All rights reserved. © Crown Copyright licence no. 100022432


SITE AREA PLAN

 

SITE PHOTOGRAPH




SITE LOCATION

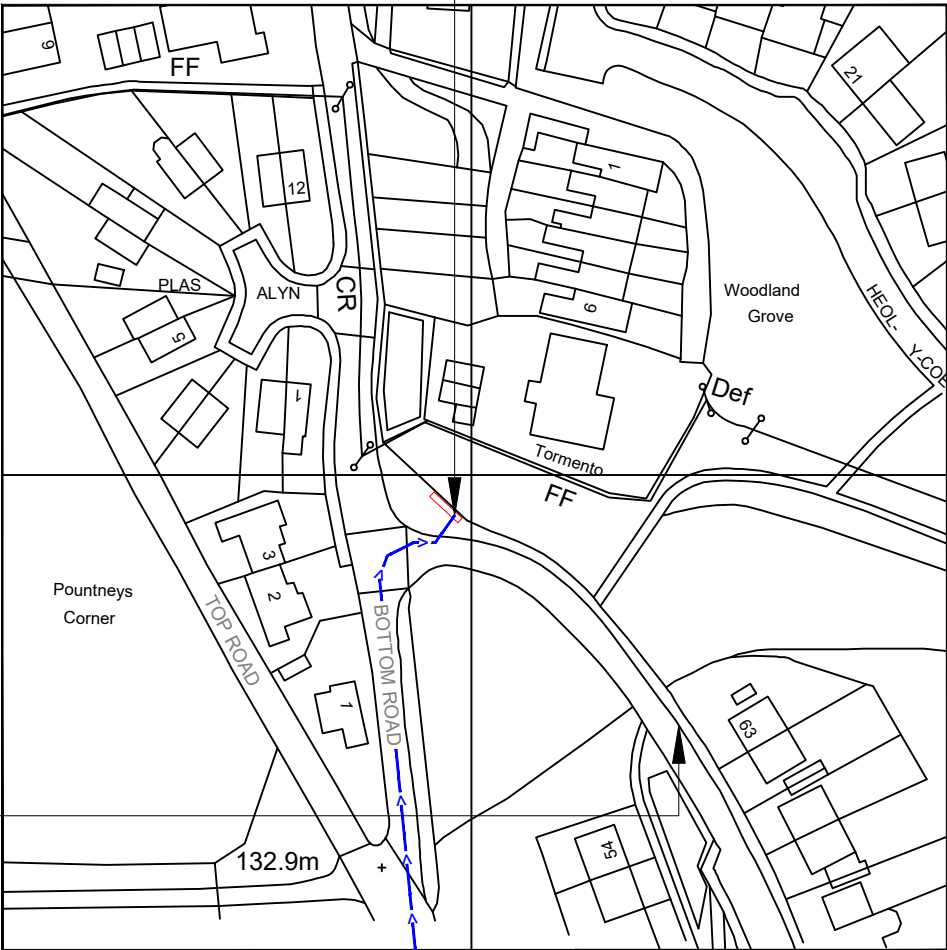

Reproduced by permission of Ordnance Survey on behalf of
the Controller of His Majesty's Stationery Office
All rights reserved. © Crown Copyright licence no. 100022432

NGR E: 331198 N: 353394

SITE LOCATION PLAN

 

GOOGLE MAPS QR CODE

GOOGLE MAPS - <https://goo.gl/maps/UPUQJr523JdpCjnL8>

STREETVIEW - <https://goo.gl/maps/UCmQam8frtEuVS498>

NOTES:

1. ALL DIMENSIONS IN MM UNLESS OTHERWISE NOTED.

Access Route To Site:

Directions To Site: - Head south-west on M56. Take the exit onto M53. Continue onto N Wales Expy/A55. At junction 38, take the A483 exit to Wrexham/Chester. At Post House Roundabout/Wrexham Rd Interchange, take the 1st exit onto A483. At junction 5, take the A541 exit to Wrexham/Wreccsam/Mold/Yr Wyddgrug. At the roundabout, take the 3rd exit onto Summerhill Rd. Continue straight onto Bottom Rd. Turn right onto Woodland Grv

A	Issued for Planning	AK	GBC	10.03.23
REV	MODIFICATION	BY	CH	DATE

CK Hutchison
Networks (UK)
Limited

Green Park,
450 Longwater Avenue,
Reading,
RG30 3UR

Design Consultant & Principal Contractor:



Great British Communications
Lapwing House, Block 3 Forward Point,
Tan House Lane, Widnes, Cheshire, WAB 0SL
t. 44 (0)151 420 4128
www.gbcservices.co.uk

Site Name: BOTTOM ROAD SW

3UK Nominal ID: WRX25086

Address: BOTTOM ROAD
AT JCT BETWEEN BOTTOM ROAD
& BRYN COED
SUMMERHILL, WREXHAM
LL11 4QB

Title: 002 SITE LOCATION PLAN


Project: UNILATERAL SW

Purpose of Issue: PLANNING

MBNL/TM/H3G Cell ID:
WRX070/30295/LL0674

Drawing No: WRX25086_WRX070_30295_LL0674_GA_REV_A

Issue: A

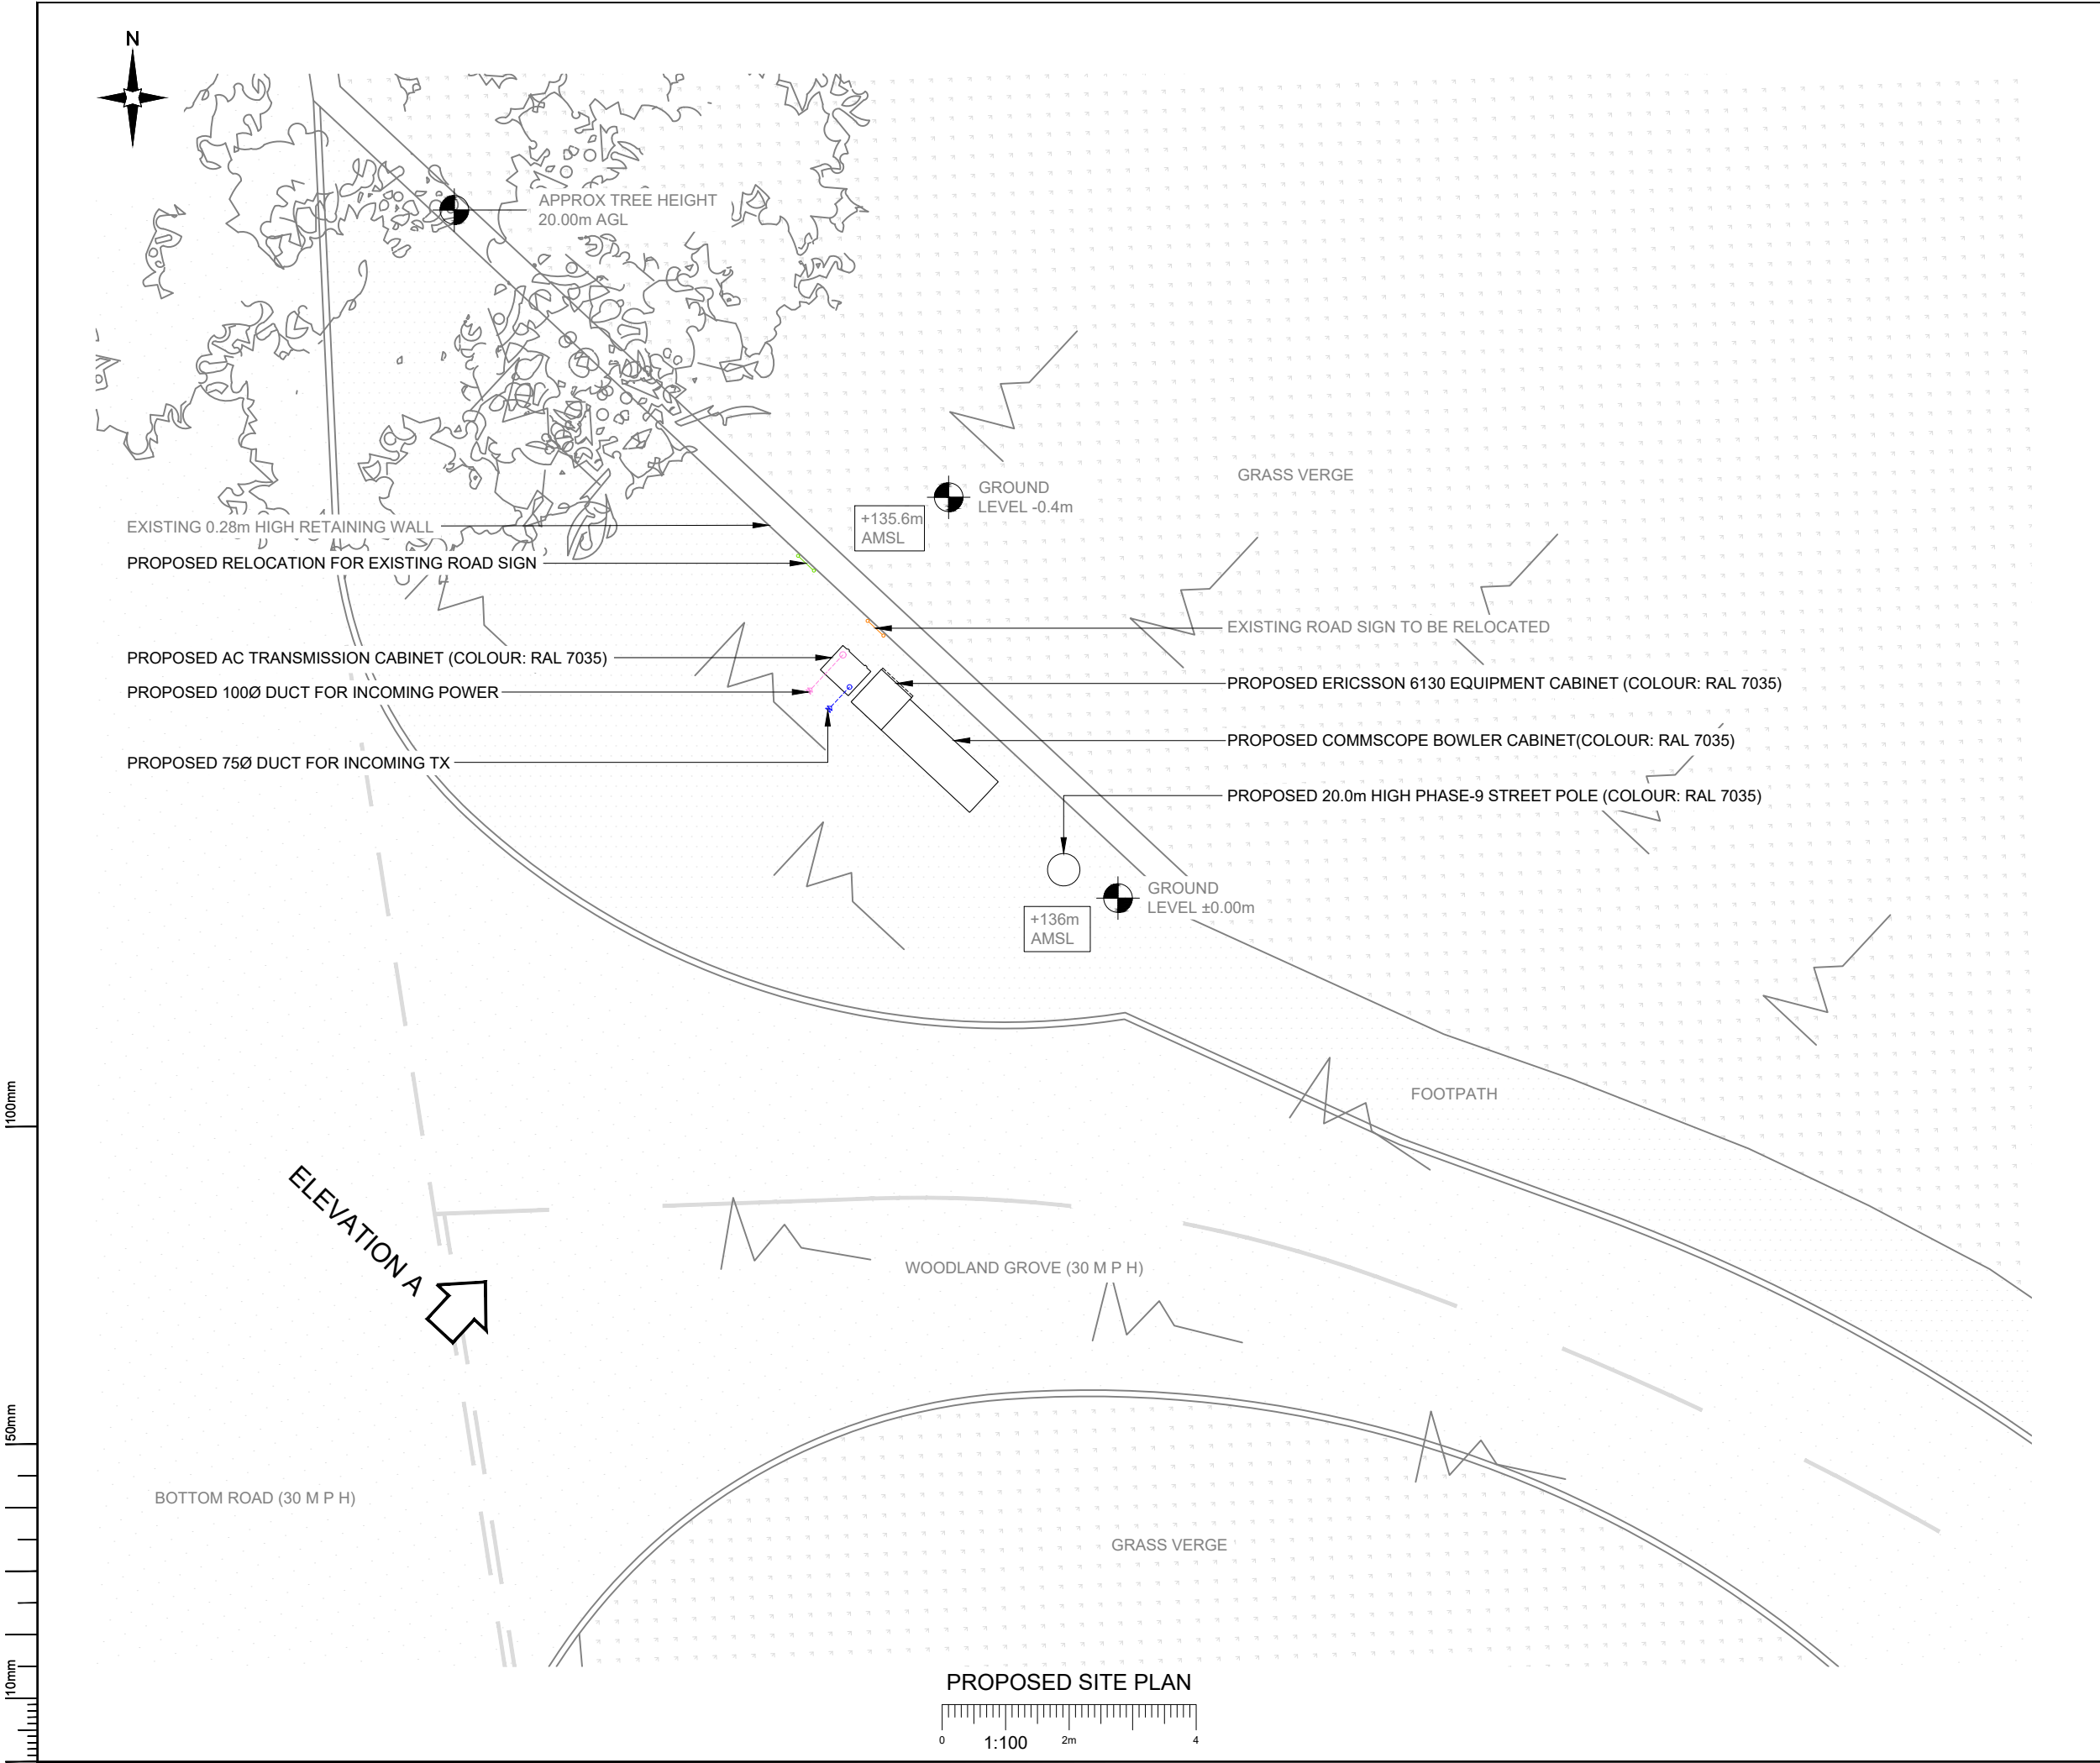

NOTES:
1. ALL DIMENSIONS IN MM UNLESS OTHERWISE NOTED.

A	Issued for Planning	AK	GBC	10.03.23
REV	MODIFICATION	BY	CH	DATE

CK Hutchison Networks (UK) Limited

Green Park,
450 Longwater Avenue,
Reading,
RG30 3UR

Design Consultant & Principal Contractor:

GBC

Great British Communications
Lapwing House, Block 3 Forward Point,
Ton House Lane, Widnes, Cheshire, WAB 0SL
t. 44 (0)151 420 4128
www.gbcservices.co.uk

Site Name:

BOTTOM ROAD SW

3UK Nominal ID:

WRX25086

Address:

BOTTOM ROAD
AT JCT BETWEEN BOTTOM ROAD
& BRYN COED
SUMMERHILL, WREXHAM
LL11 4QB

Title:

215 PROPOSED SITE PLAN

Project:

UNILATERAL SW


Purpose of Issue:

PLANNING

MBNL/TM/H3G Cell ID:
WRX070/30295/LL0674

Drawing No:
WRX25086_WRX070_30295_LL0674_GA_REV_A

Issue:
A

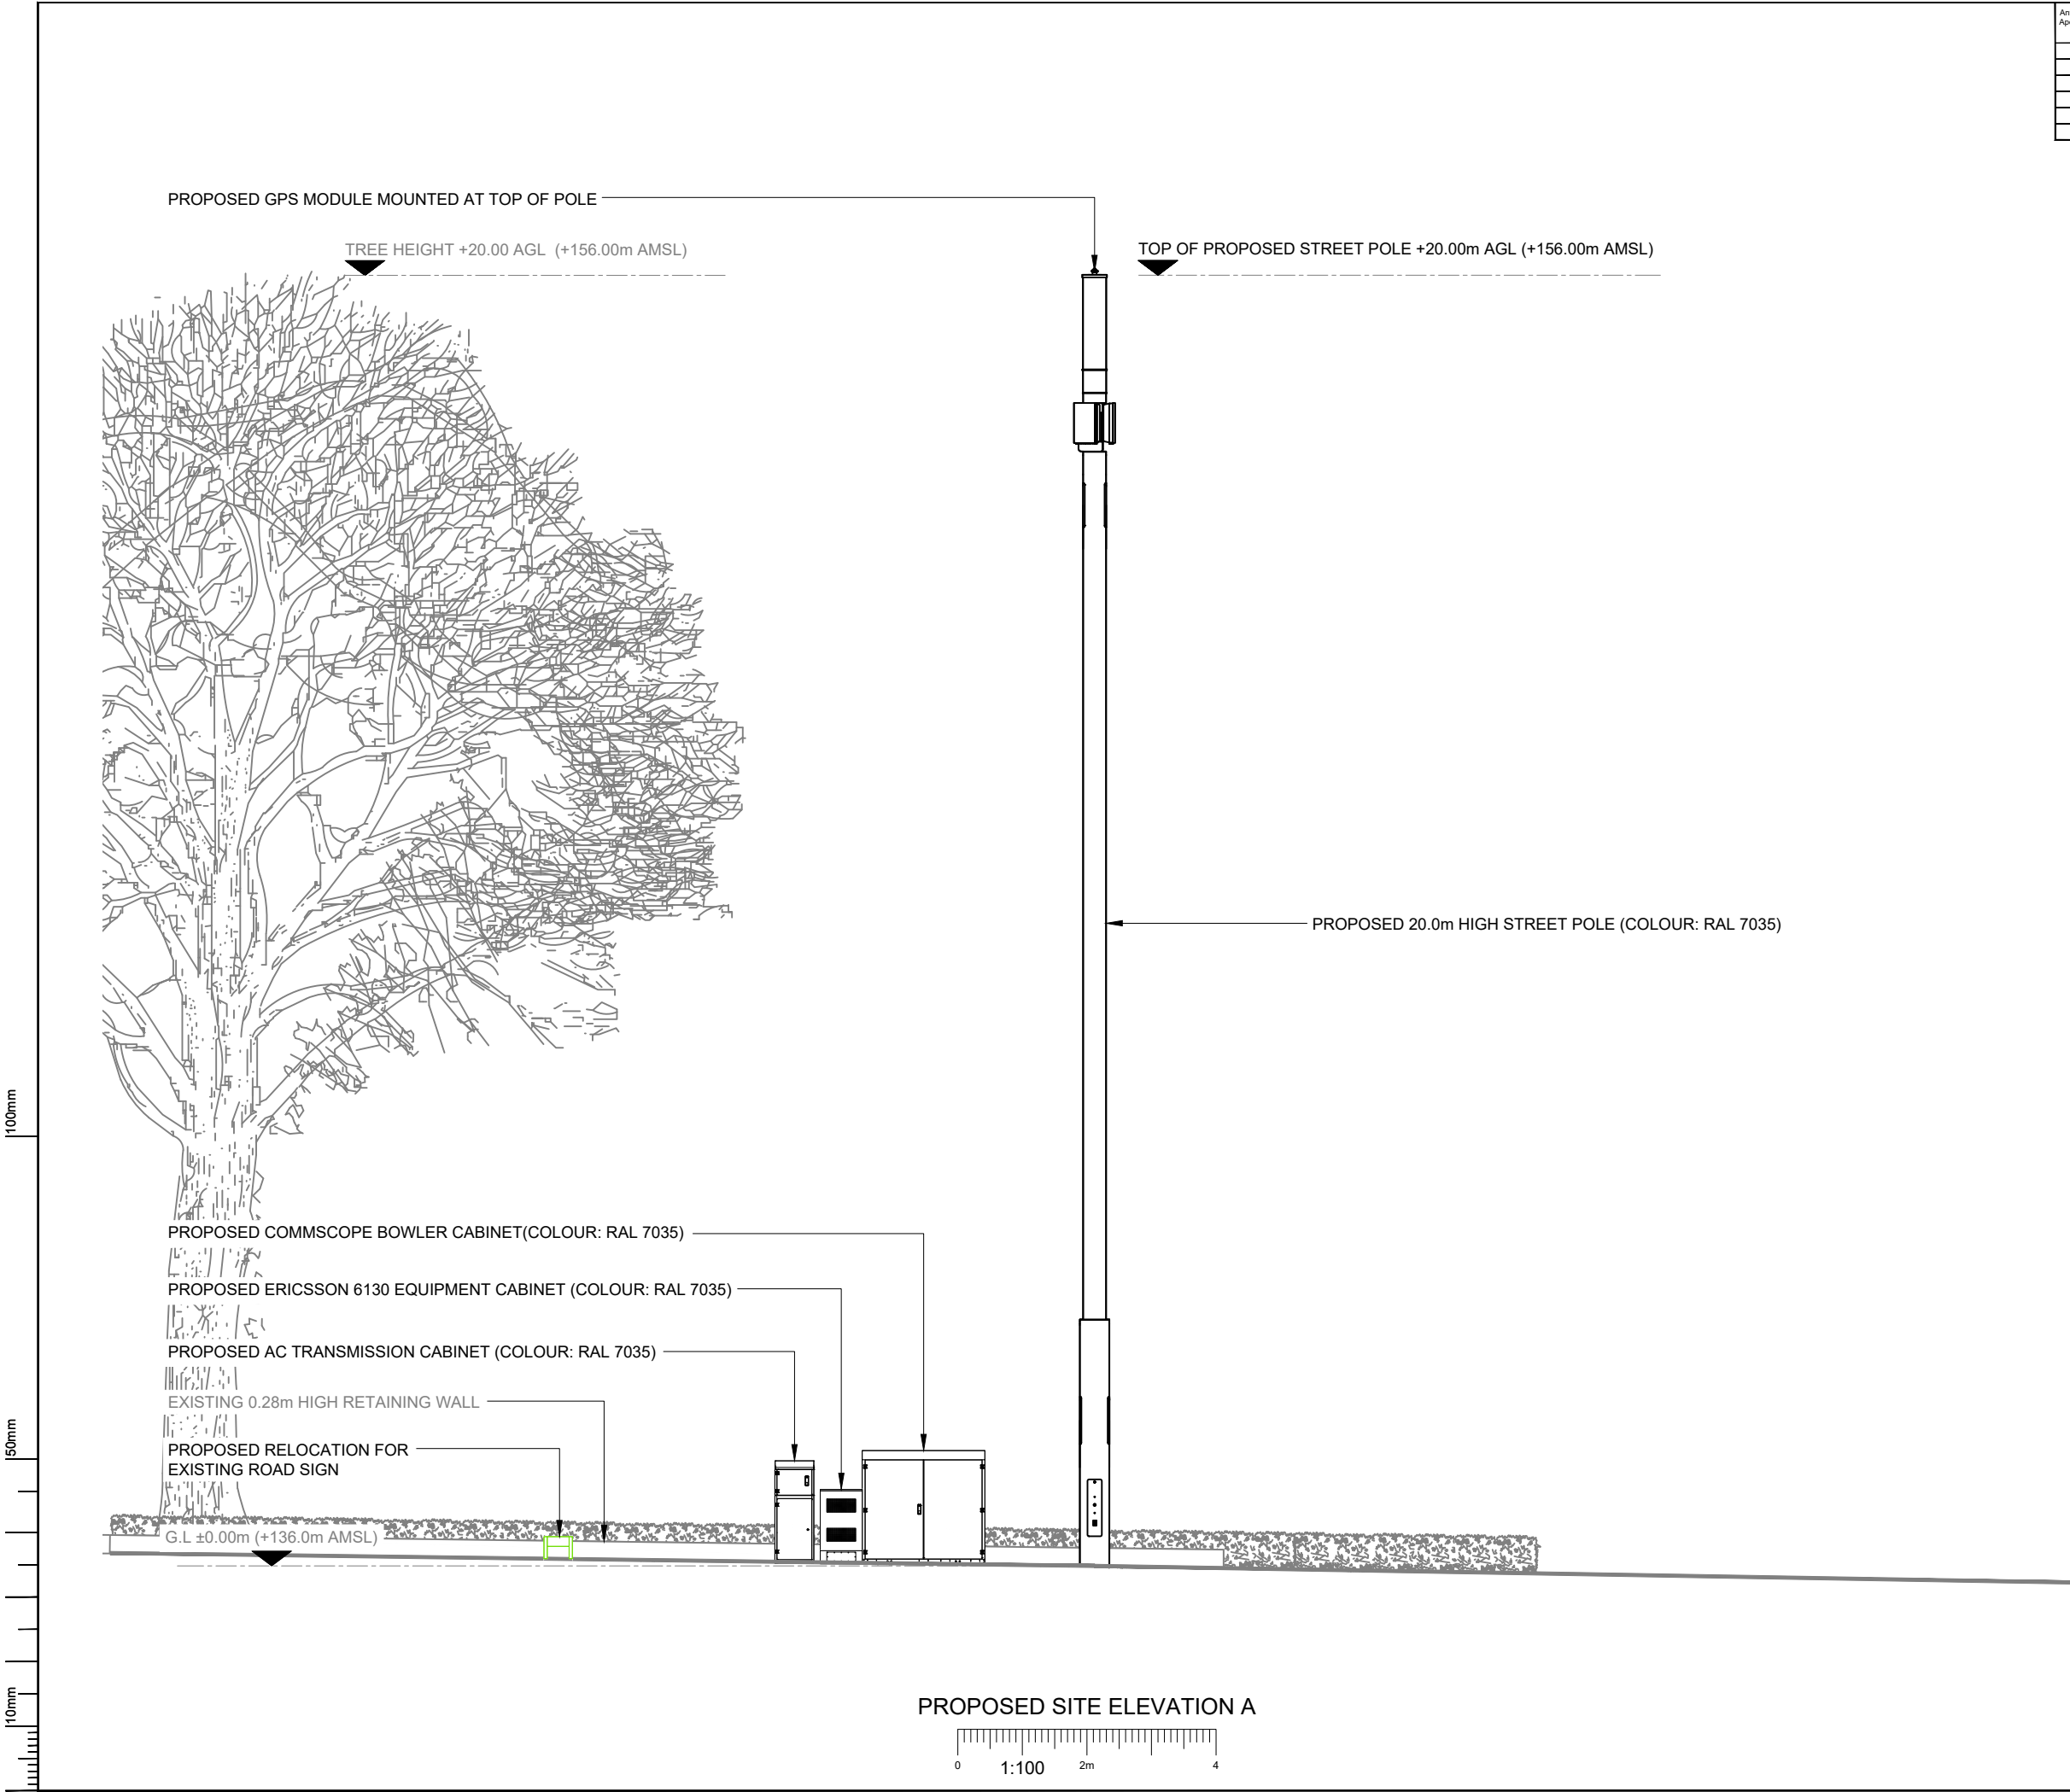

Antenna Aperture ID	Proposed 4G/5G Bearing
A1	10°
A2	10°
B1	130°
B2	130°
C1	
C2	

NOTES:

1. ALL DIMENSIONS IN MM UNLESS OTHERWISE NOTED.

A	Issued for Planning	AK	GBC	10.03.23
REV	MODIFICATION	BY	CH	DATE

**CK Hutchison
Networks (UK)
Limited**
Green Park,
450 Longwater Avenue,
Reading,
RG30 3UR

Design Consultant & Principal Contractor:

GBC
Great British Communications
Lapwing House, Block 3 Forward Point,
Ton House Lane, Widnes, Cheshire, WAB 0SL
t. 44 (0)151 420 4128
www.gbcservices.co.uk

Site Name:

BOTTOM ROAD SW

3UK Nominal ID:

WRX25086

Address:

**BOTTOM ROAD
AT JCT BETWEEN BOTTOM ROAD
& BRYN COED
SUMMERHILL, WREXHAM
LL11 4QB**

Title:

265 PROPOSED SITE ELEVATION

Project:

UNILATERAL SW

Purpose of Issue:

PLANNING

MBNL/TM/H3G Cell ID:

WRX070/30295/LL0674

Drawing No:

WRX25086_WRX070_30295_LL0674_GA_REV_A

Issue:

A