



Contractors responsibility to check all site dimensions & levels prior to commencing works.
Contractor to comply in all respects with current building regulations & guidelines whether specified on this drawing or not.
The drawing must be read & checked against any other specialist drawings provided by the company or by consultants.
This drawing and the works depicted are the copyright of the company & may not be replicated without written permission.

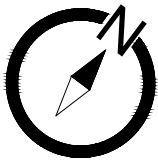

Permission to retain Timber Garden Room

Please refer to Proposed Elevations for more information

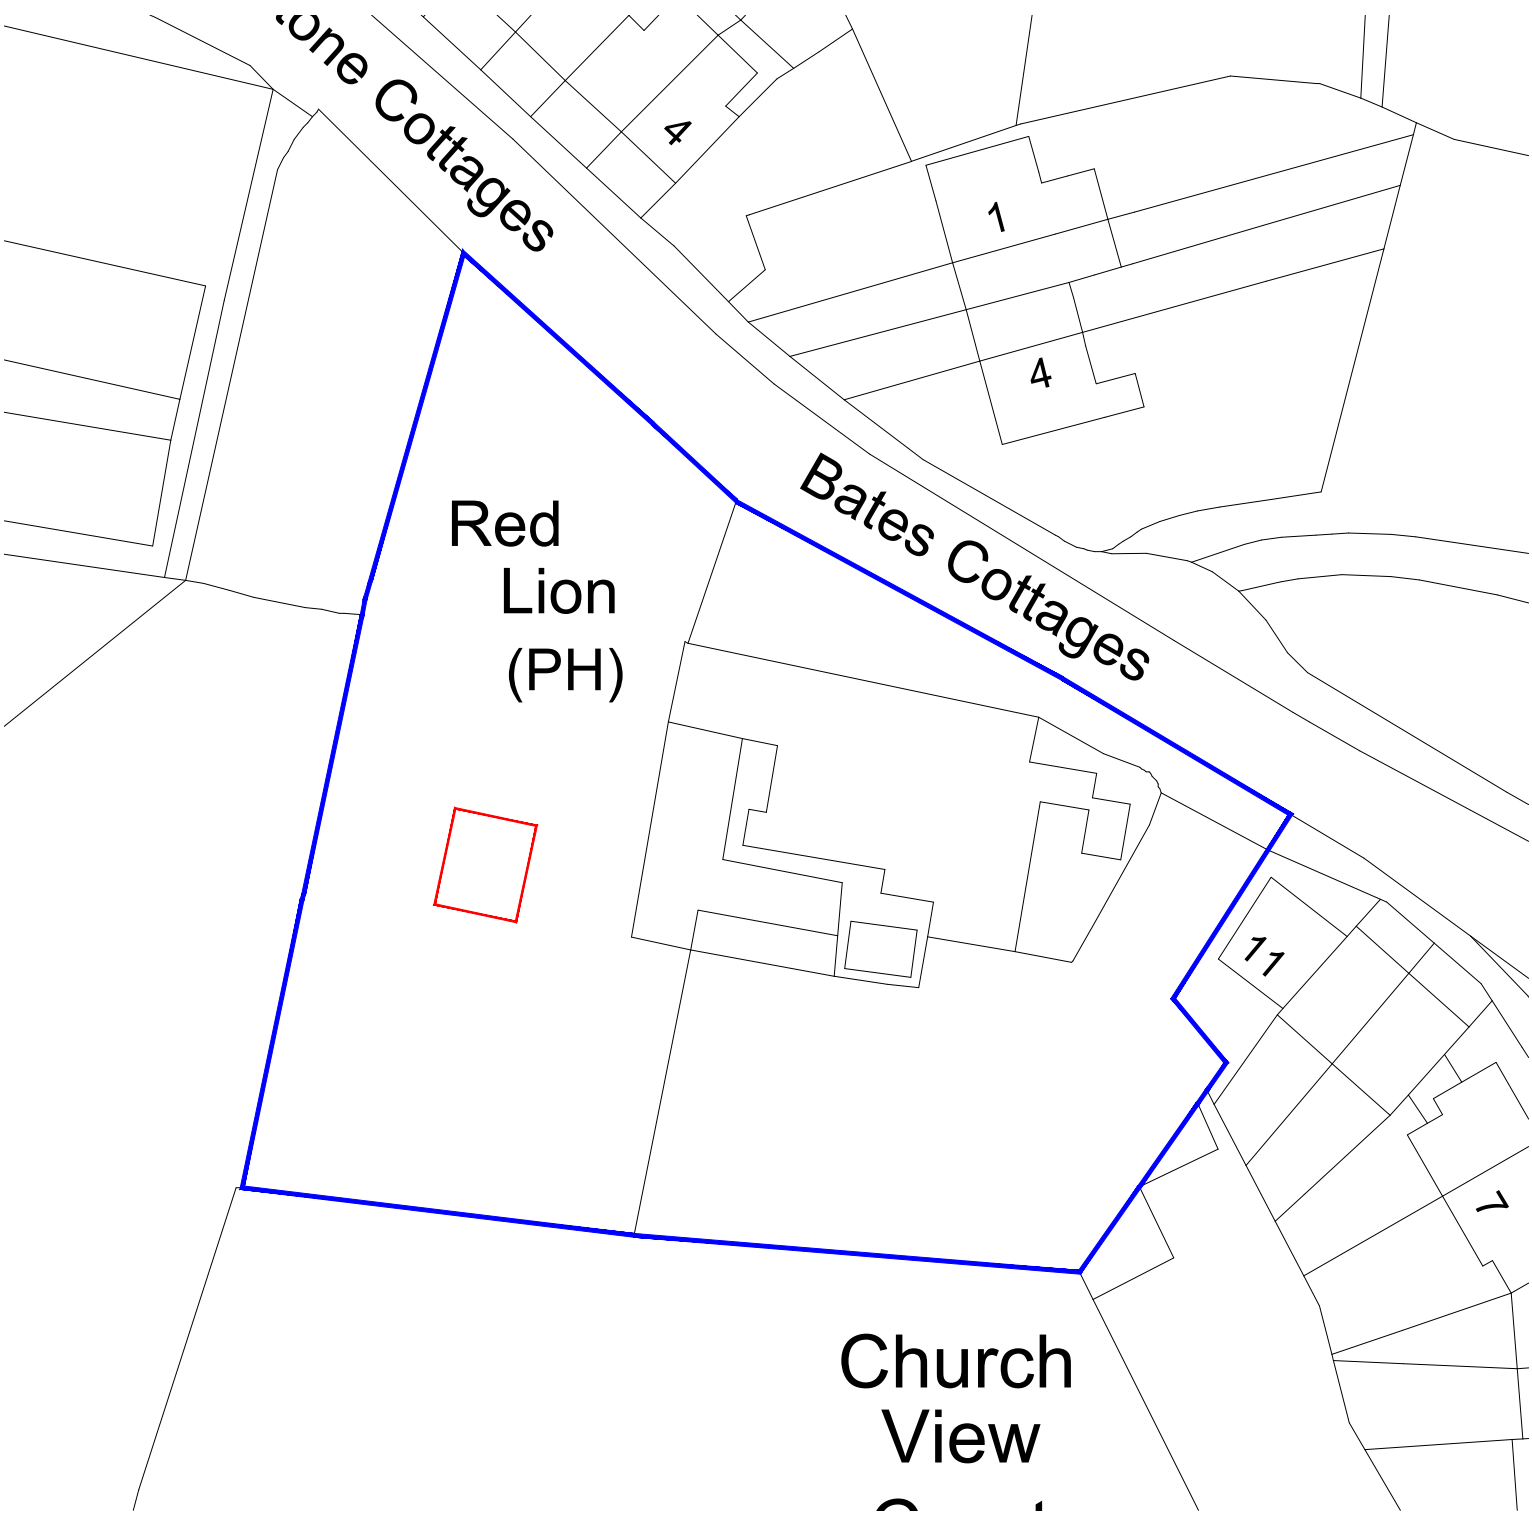

REV	DETAILS	BY
 MARSTON'S		
PROJECT Red Lion Wrexham Road, Marchwiell, Wrexham, LL13 0PH		
TITLE Site Plan		
SCALE 1:500 @ A3		DATE AUG 2022
DRAWN BY AF	CHECKED BY -	DRAWING No. 23/08/90748/SP
REV	-	-
MARSTON'S PLC, MARSTON'S HOUSE, BREWERY ROAD, WOLVERHAMPTON, WV1 4JT. Tel: 01902 711811		