


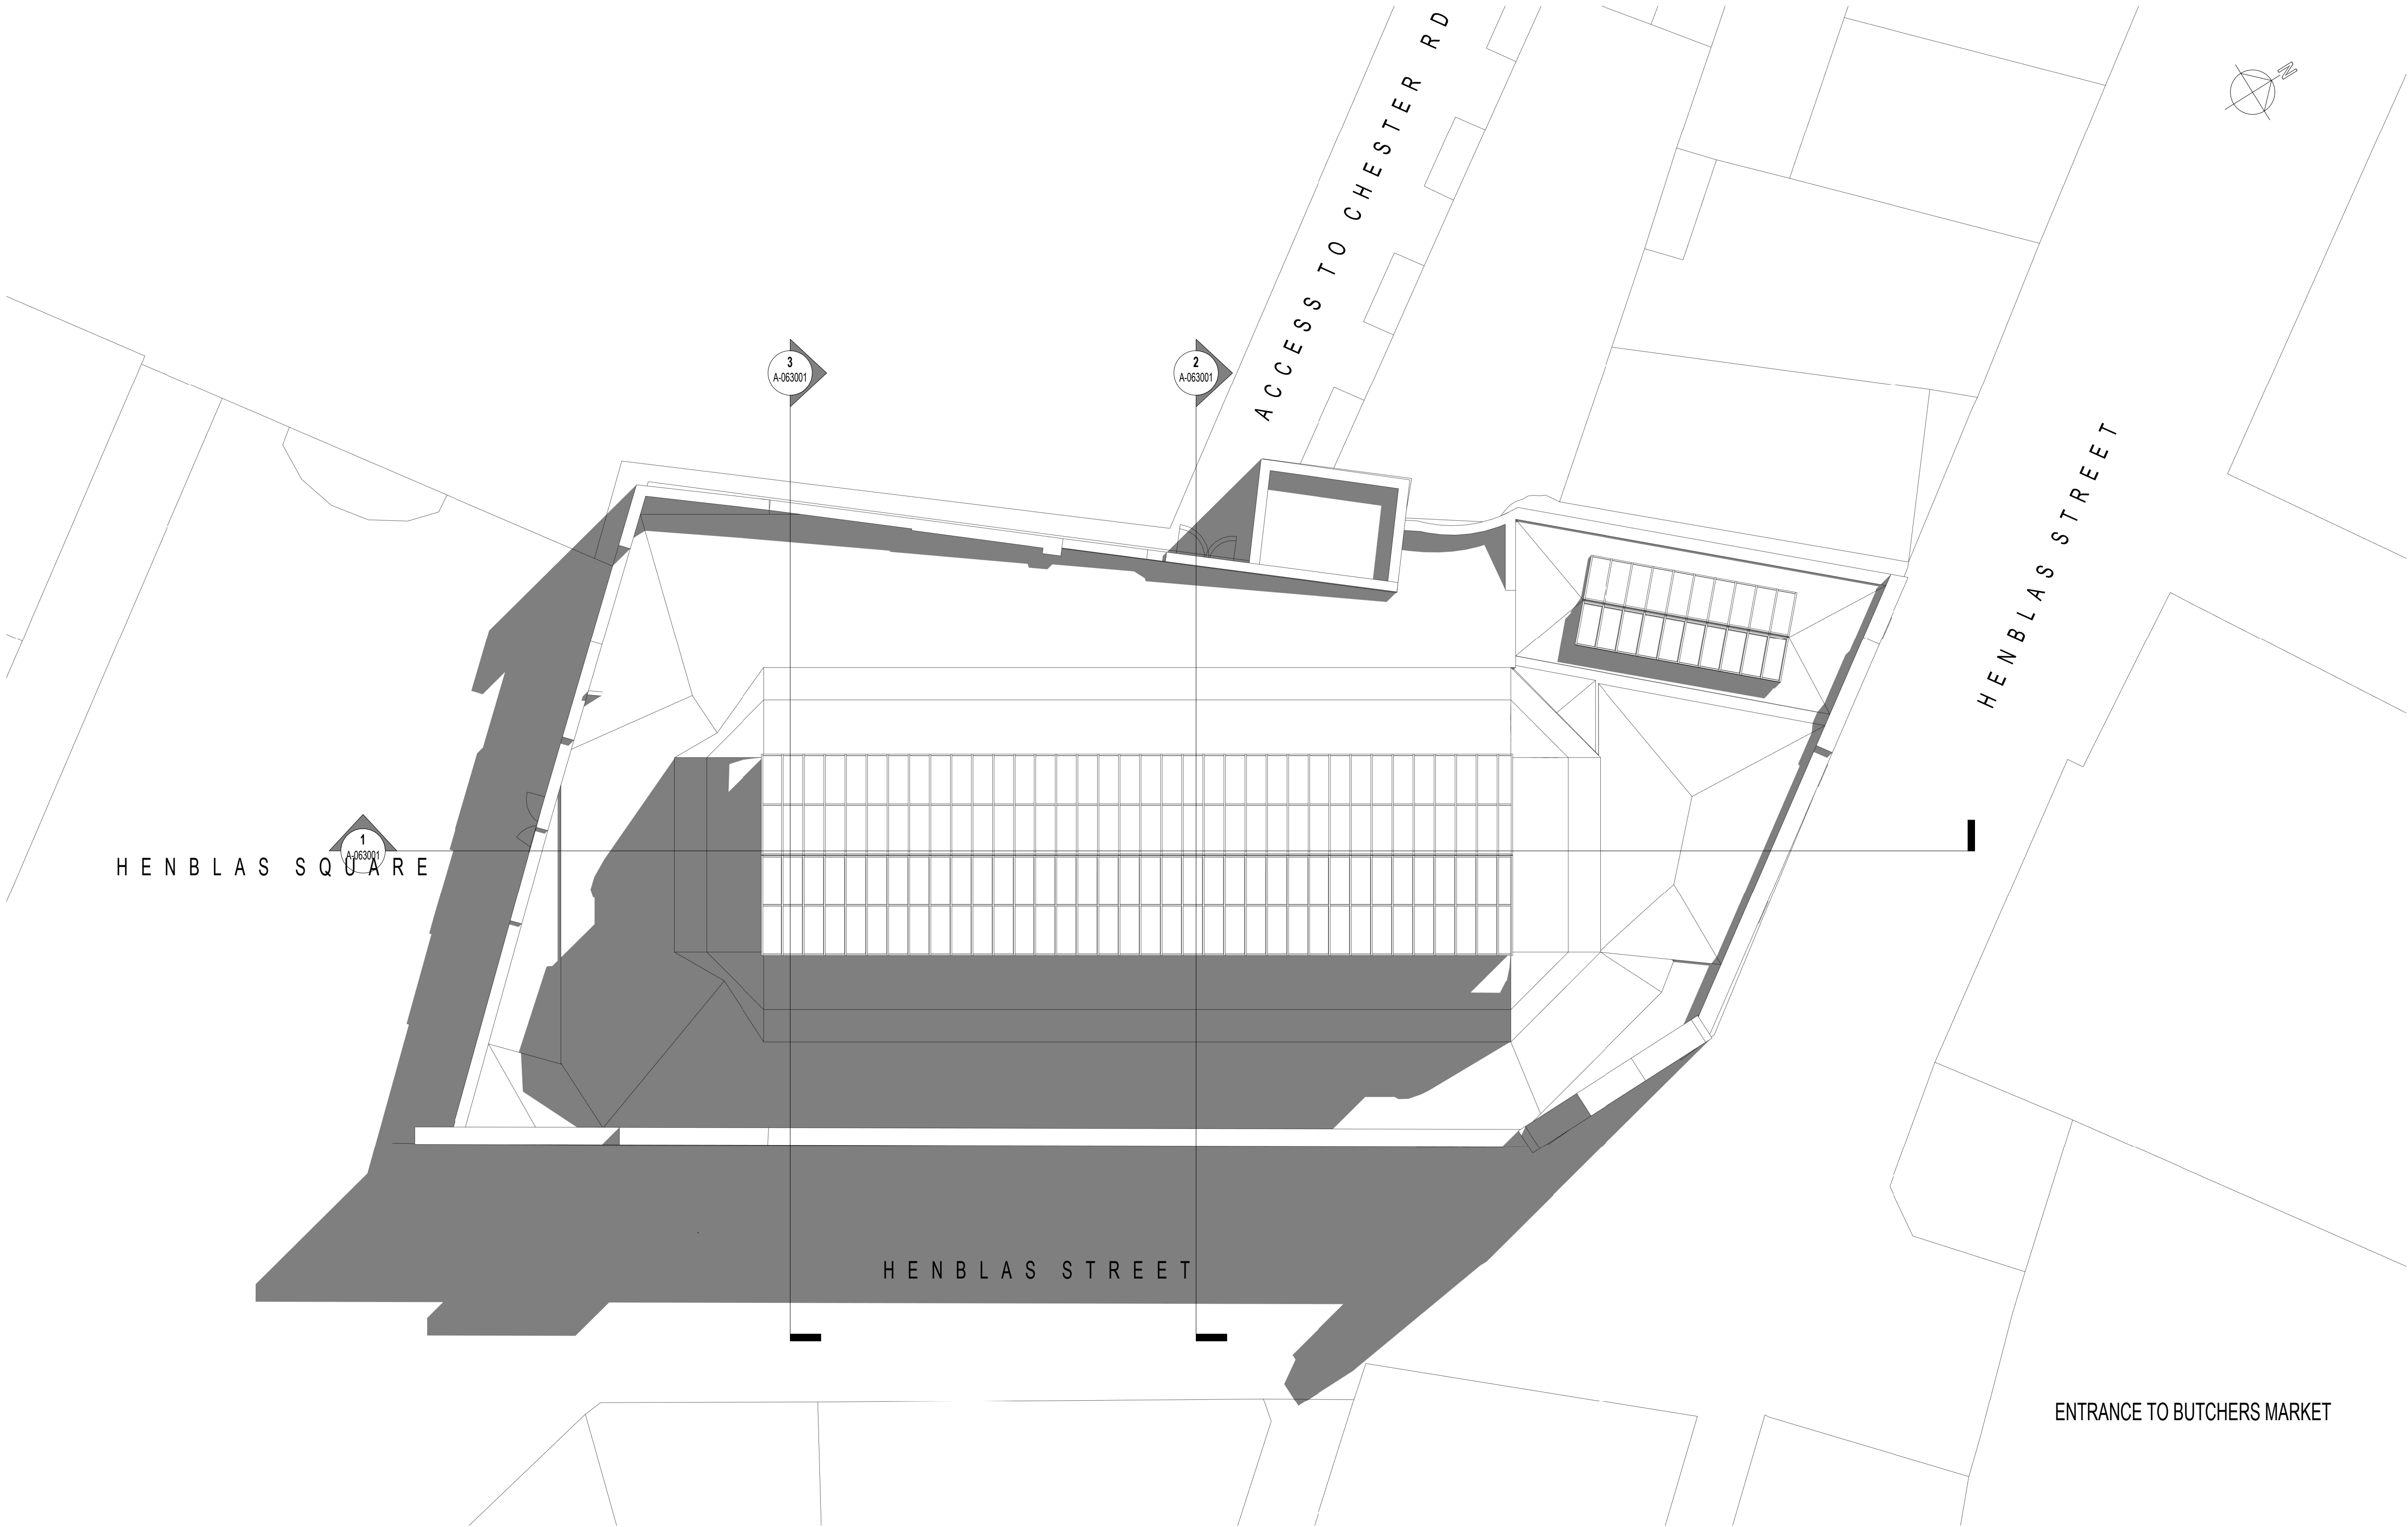

P1	Initial Issue of Stage 3 Drawings CB CB CB	23/12/2021
P0	Initial Issue of Drawing LF CB CB	22/11/2021
REV.	DESCRIPTION DRAWN BY CHECKED BY APPROVED BY	DATE
RIBA PLAN OF WORK 2013 WORKSTAGE	LEVEL OF MODEL DEFINITION (LoD)	
Stage 3 - Spatial Coordination	LoD 3 - Approximate Model	
PURPOSE OF ISSUE - SUITABLE FOR ...	BS1192 STATUS	
Information	Status S0 - Initial Status or WIP	



CARDIFF 029 2052 8140
LONDON 0207 138 3560
WREXHAM 01978 357 887
www.lawray.co.uk
CLIENT
WCBC

PROJECT TITLE
Wrexham General Market

DRAWING TITLE
General Market- Existing Roof Plan

PROJECT No 0001 SCALE @ A1 1:100

DRAWING No 1192	Project- Originator - Volume	Level - Type - Role - Number	REVISION
1851192.001	19920-Project- Originator - Functional - Spatial - Form - Discipline - Number	1851192.001	
1851192.001	WGM-LAW-X-R01-DR-	A-031002	P1

DO NOT SCALE Any discrepancy or query concerning this drawing should be referred to the Architect
Copyright © LAWRA Y LIMITED
Registered Office: Greenmeadow Springs, 1 Oak Gwyddel, Tonypandy, Cardiff CF15 7AB
Reg. Co. No. 2724178, VAT Reg. No. 134 2148 06

Existing Roof Plan
1:100

