



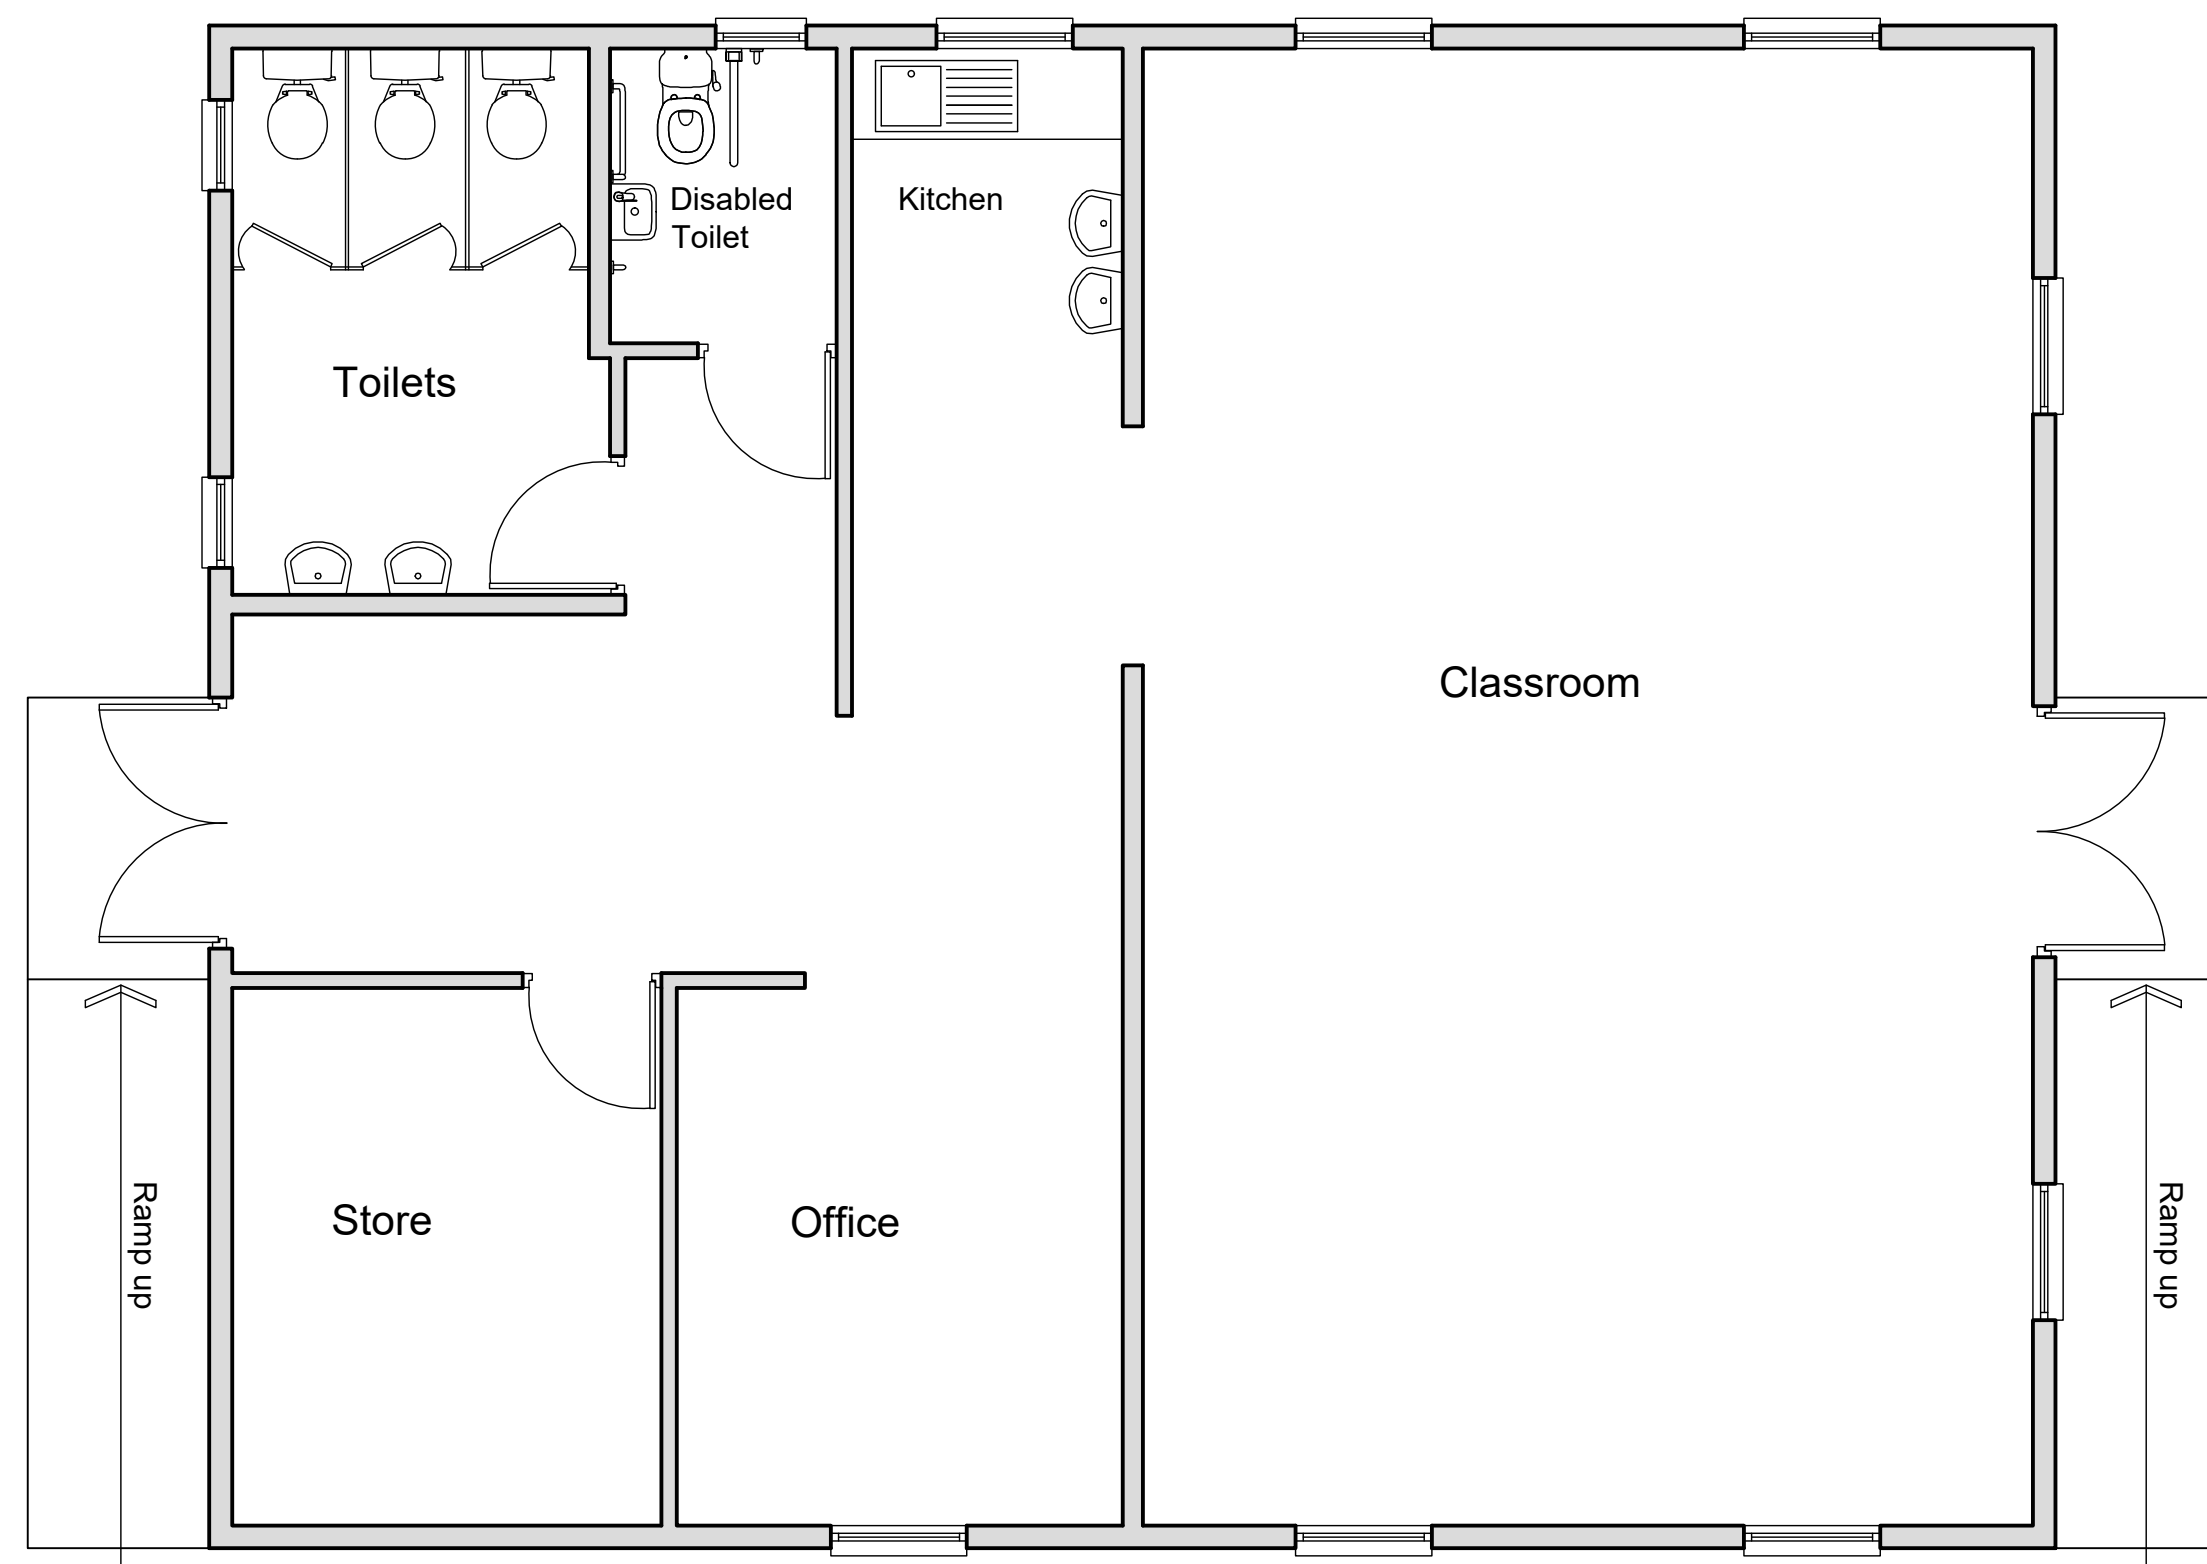

FLOOR PLAN 1:50

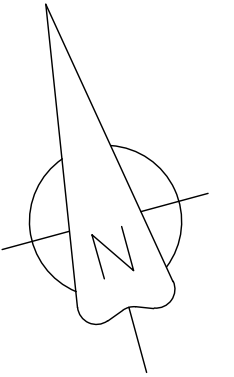

Project. ROFFT SCHOOL, MARFORD TEMPORARY CLASSROOM UNIT			
Detail. EXISTING / PROPOSED FLOOR PLAN			
Drawn. FB	Date. 8/22	Print Issue Date.	
Checked.	Section.		
Scale. 1:50	Drawing No. RFT 02	Rev.	

DO NOT SCALE THIS DRAWING