



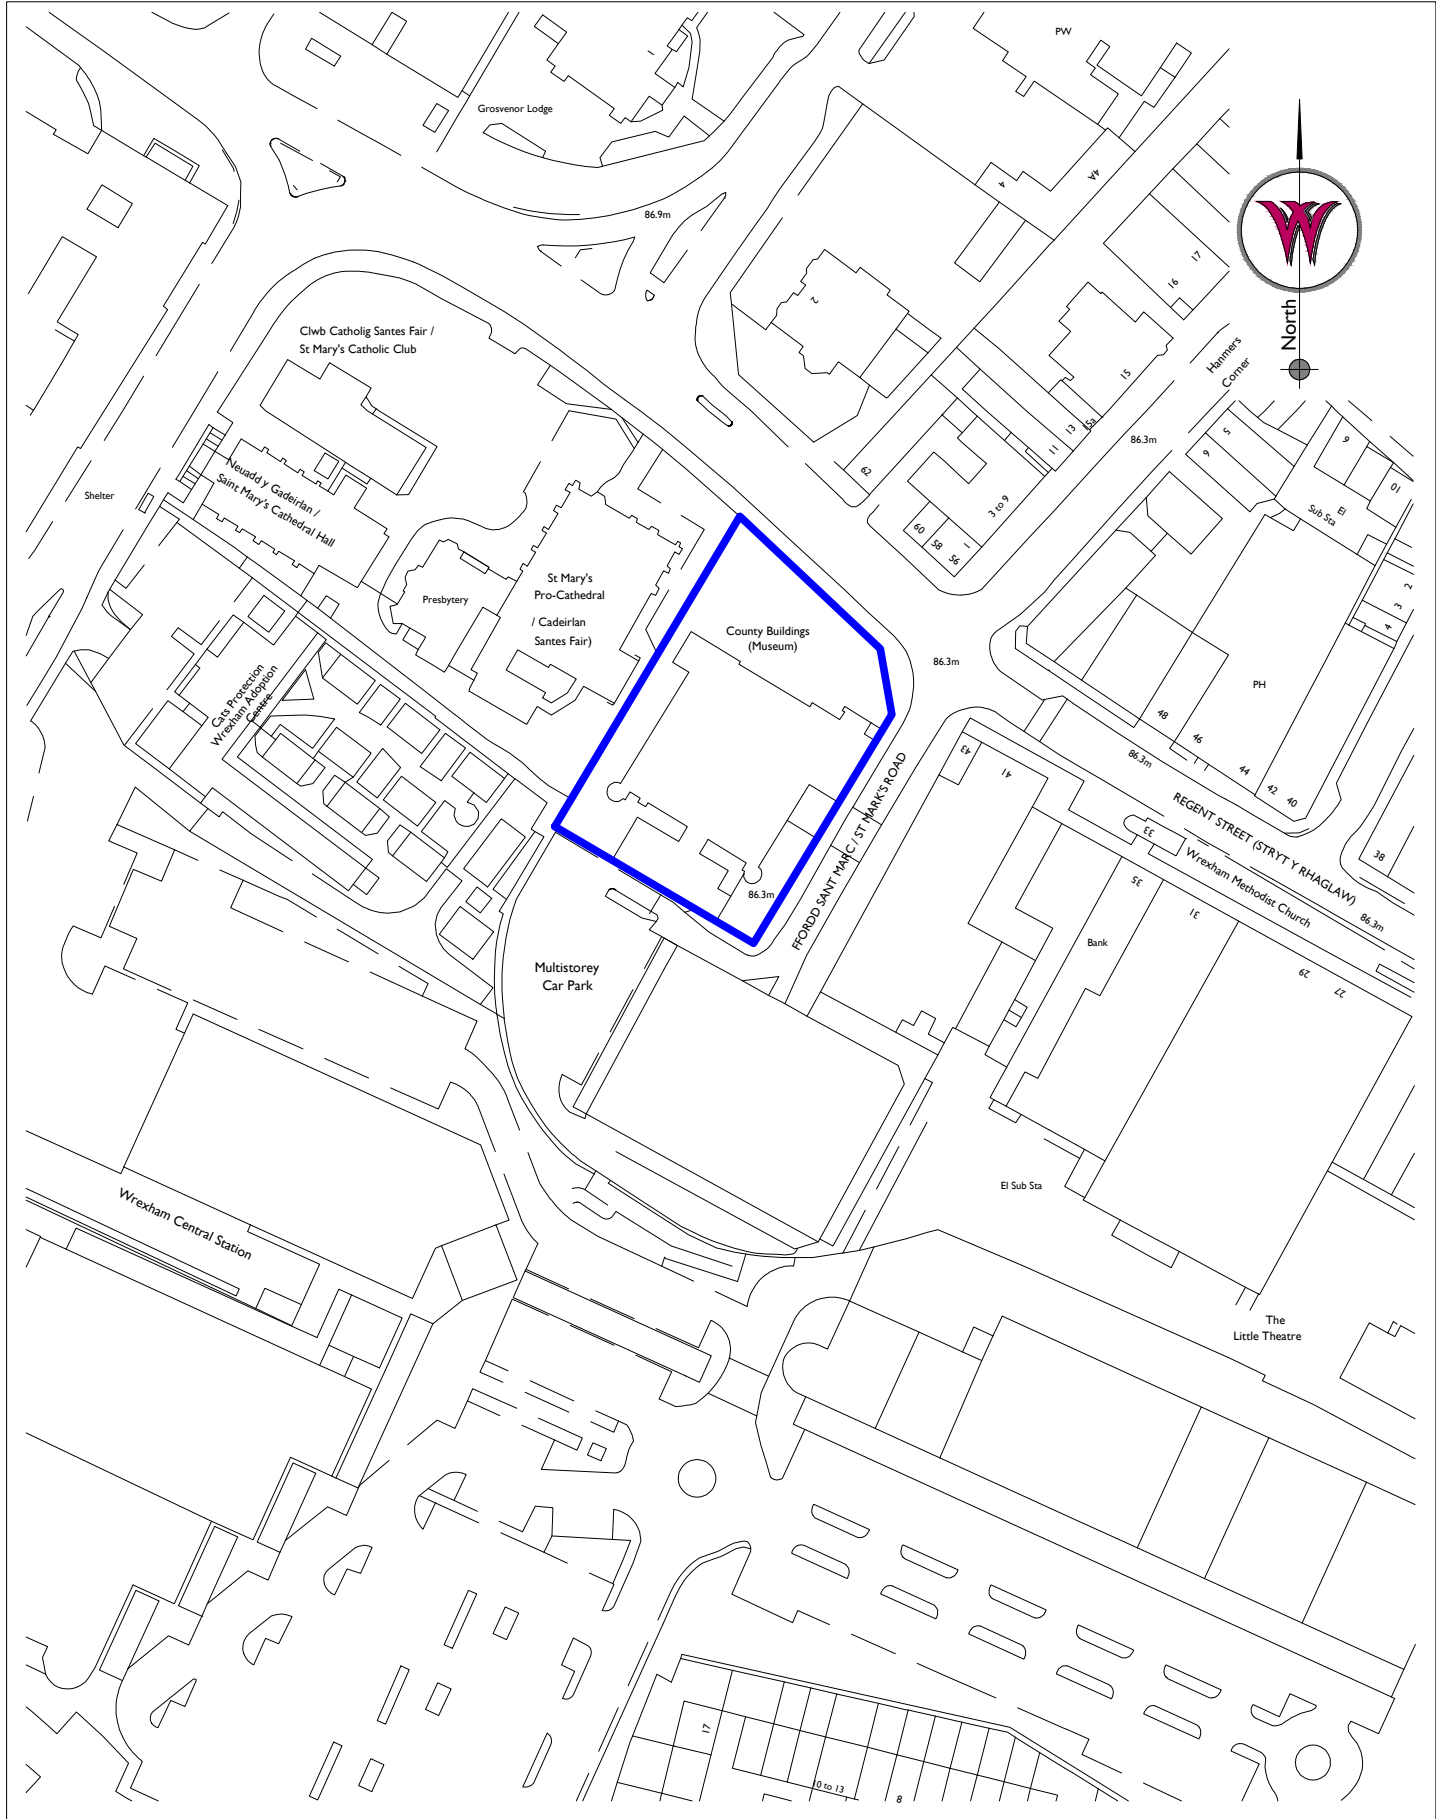

I
1100 **Location Plan**
1:1250

Ownership Boundary

Site Boundary

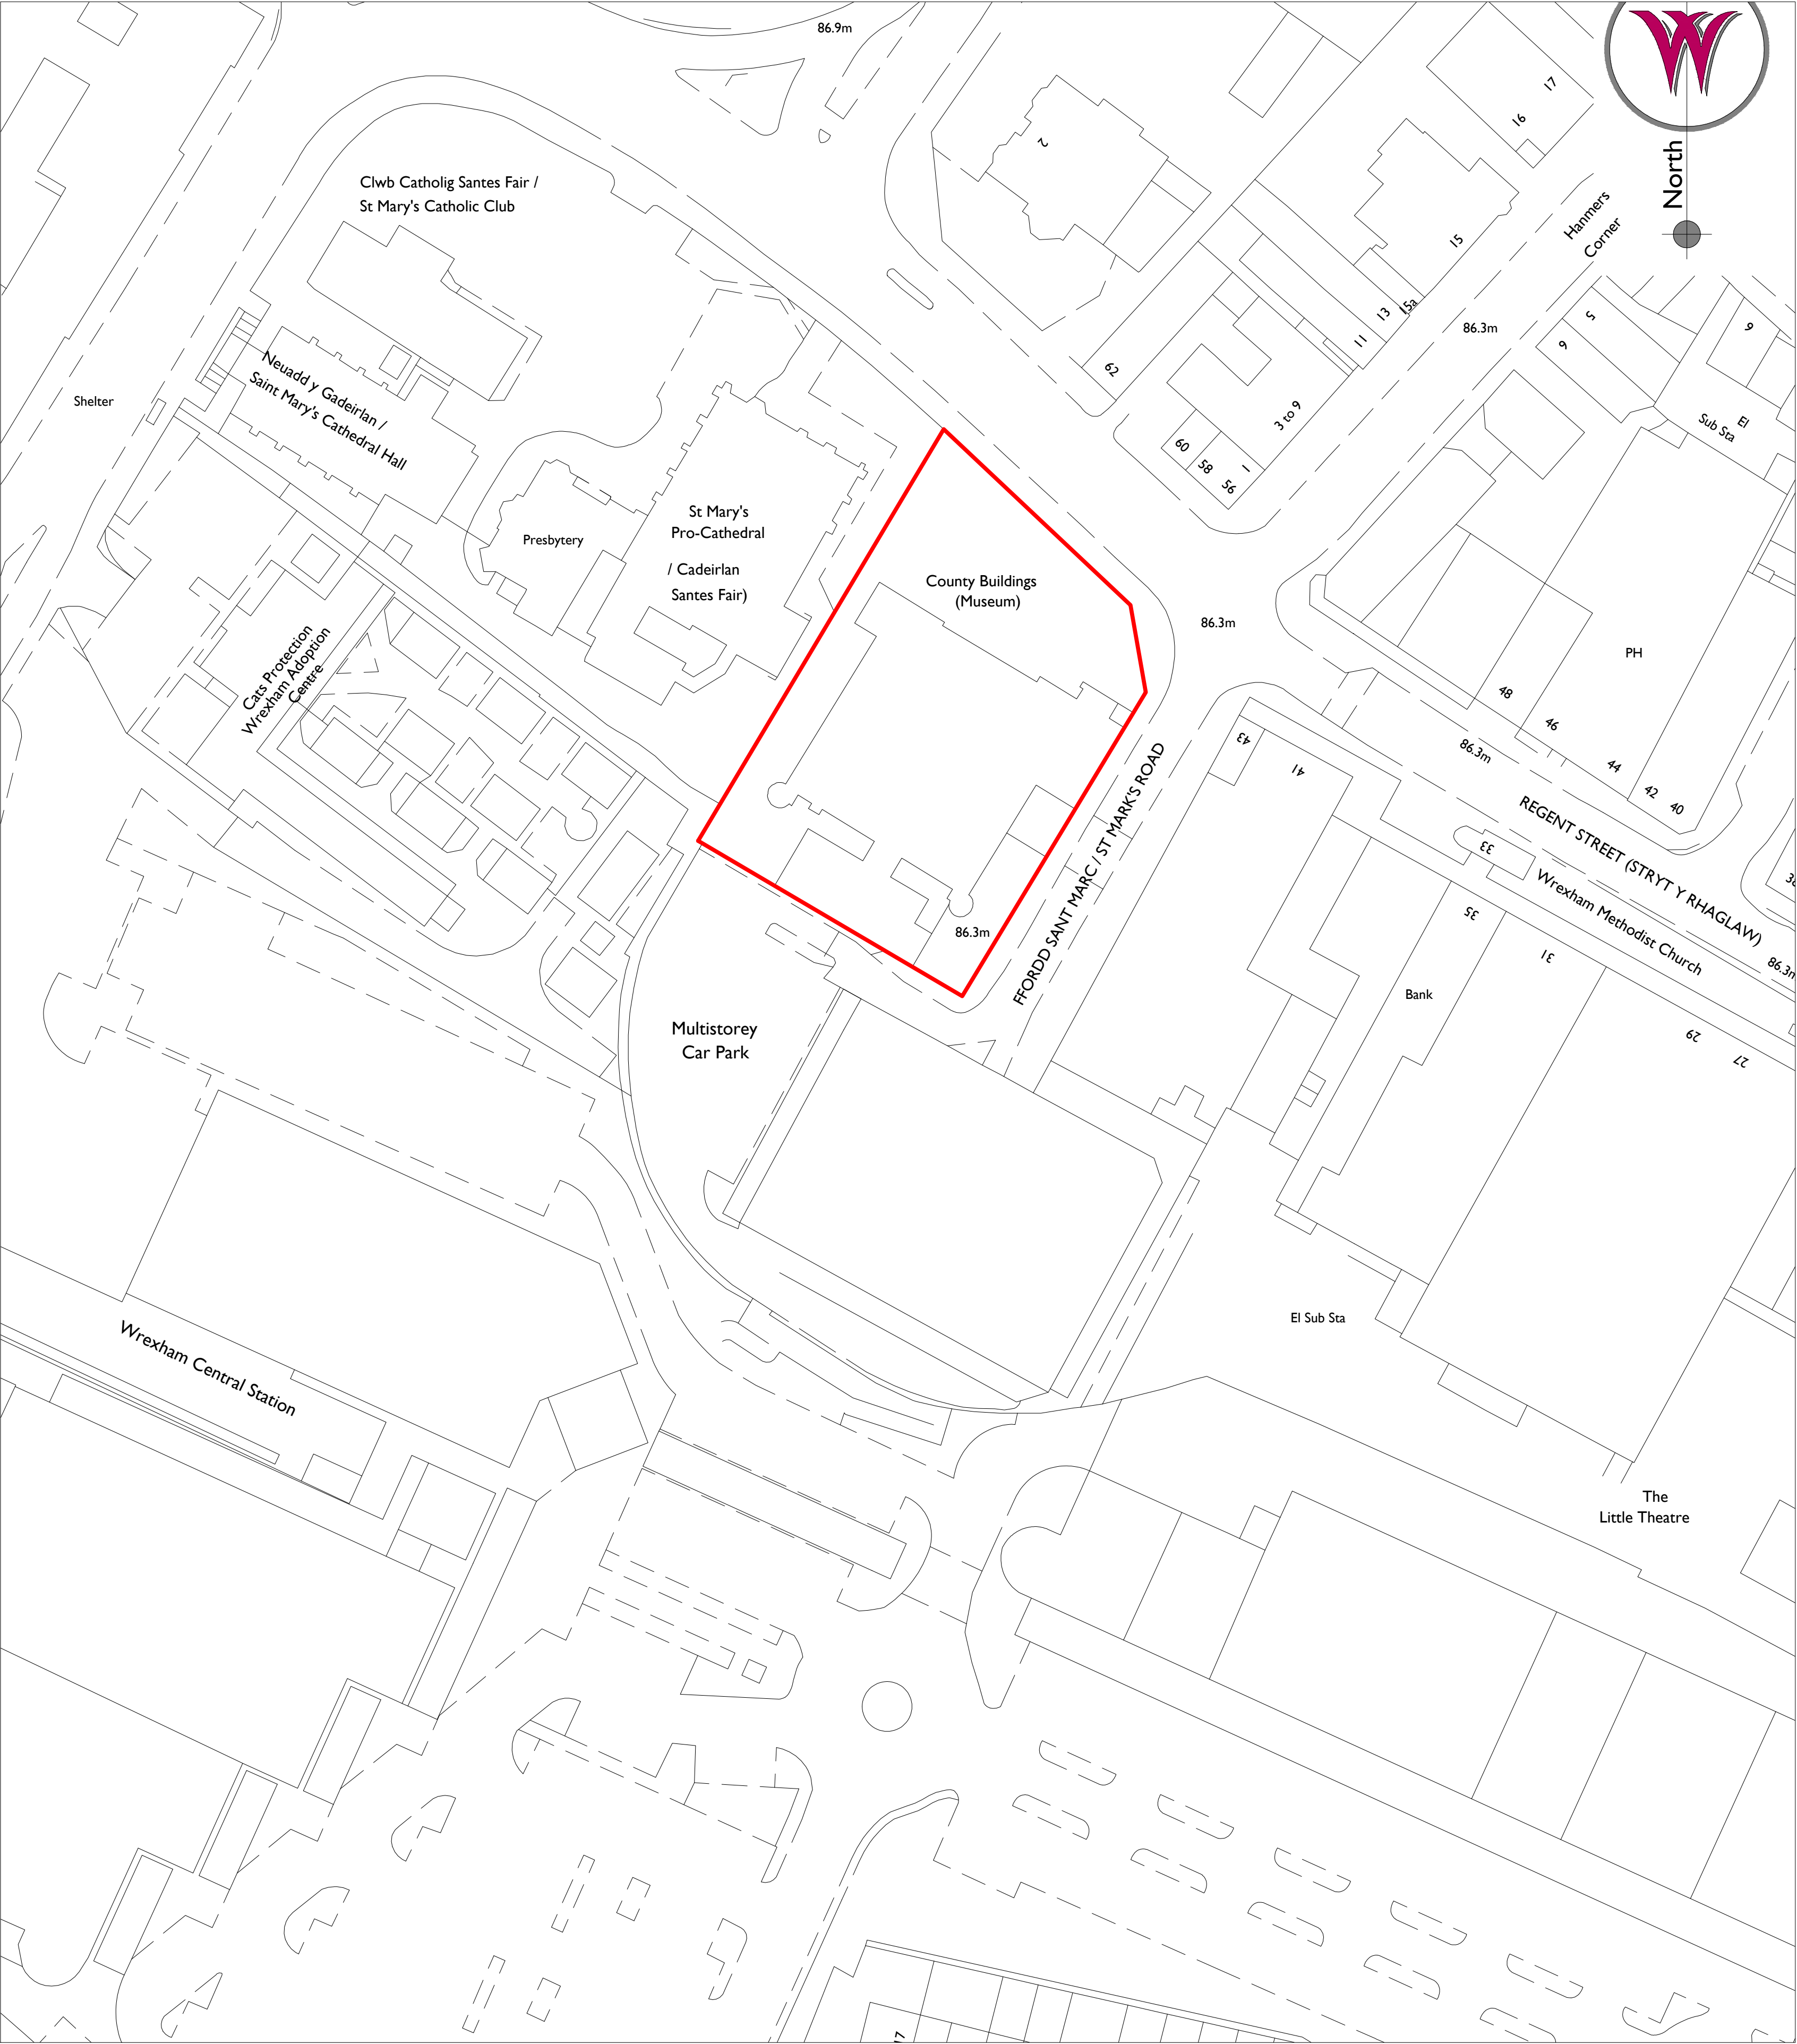

I
1100 **Site Plan**
1:500

Notes: 27/01/2023 17:23:21

Drawings are based on survey data and may not accurately represent what is physically present.

Do not scale from this drawing. All dimensions are to be verified on site before proceeding with the work.

All dimensions are in millimeters unless noted otherwise.

Purcell shall be notified in writing of any discrepancies.

Key Plan
not to scale

REV	DATE	BY	CHK	DESCRIPTION
P01	25/04/2022	MP	JR	As Indicated
P01	28/04/2022	MP	JR	As Indicated
P02	27/01/2023	MP	ZB	As Indicated

CLIENT
Haley Sharpe Design Ltd

PROJECT
Wrexham Museum Redevelopment

JOB NUMBER
241084



TITLE
Wrexham Museum
Location Plan & Site Plan

SIZE	SCALE	LAST REVISED	DRAWN	CHECKED
AIL	As Indicated	27/01/2023	MP	ZB

REV
P02

SUITABILITY/REASON FOR ISSUE
S4 - Planning

DRAWING NAME
241084-PUR-00-ZZ-DR-A-1100