



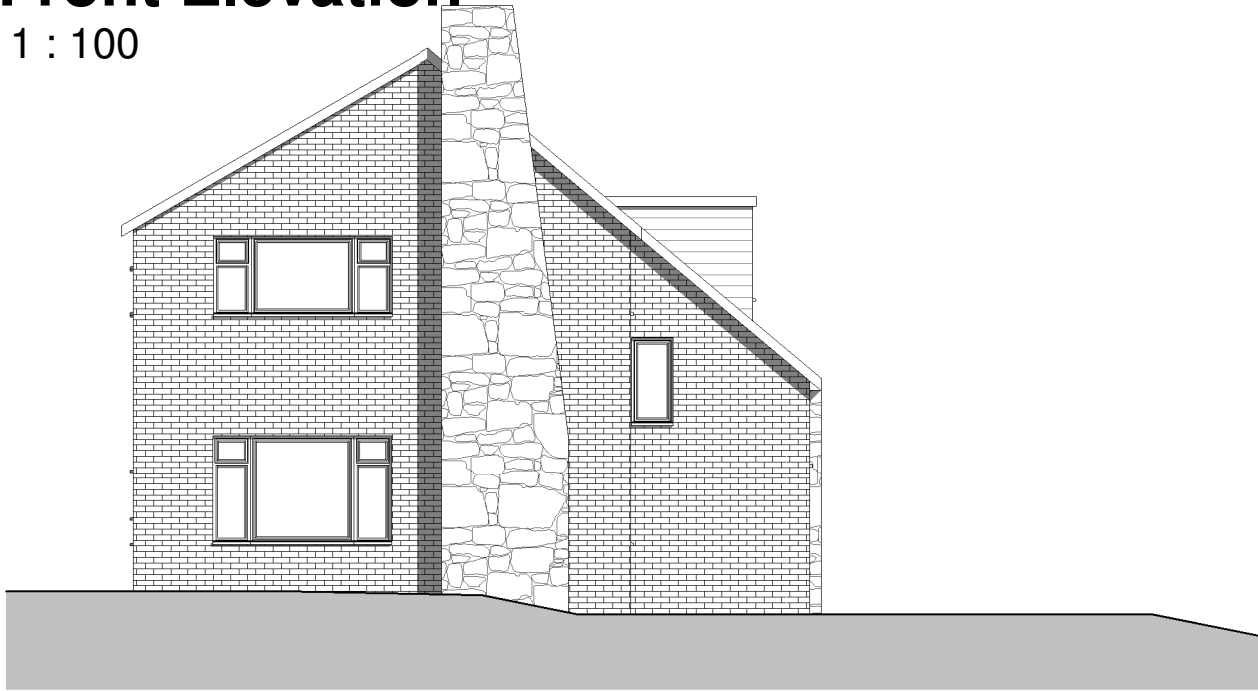


Front Elevation
1 : 100

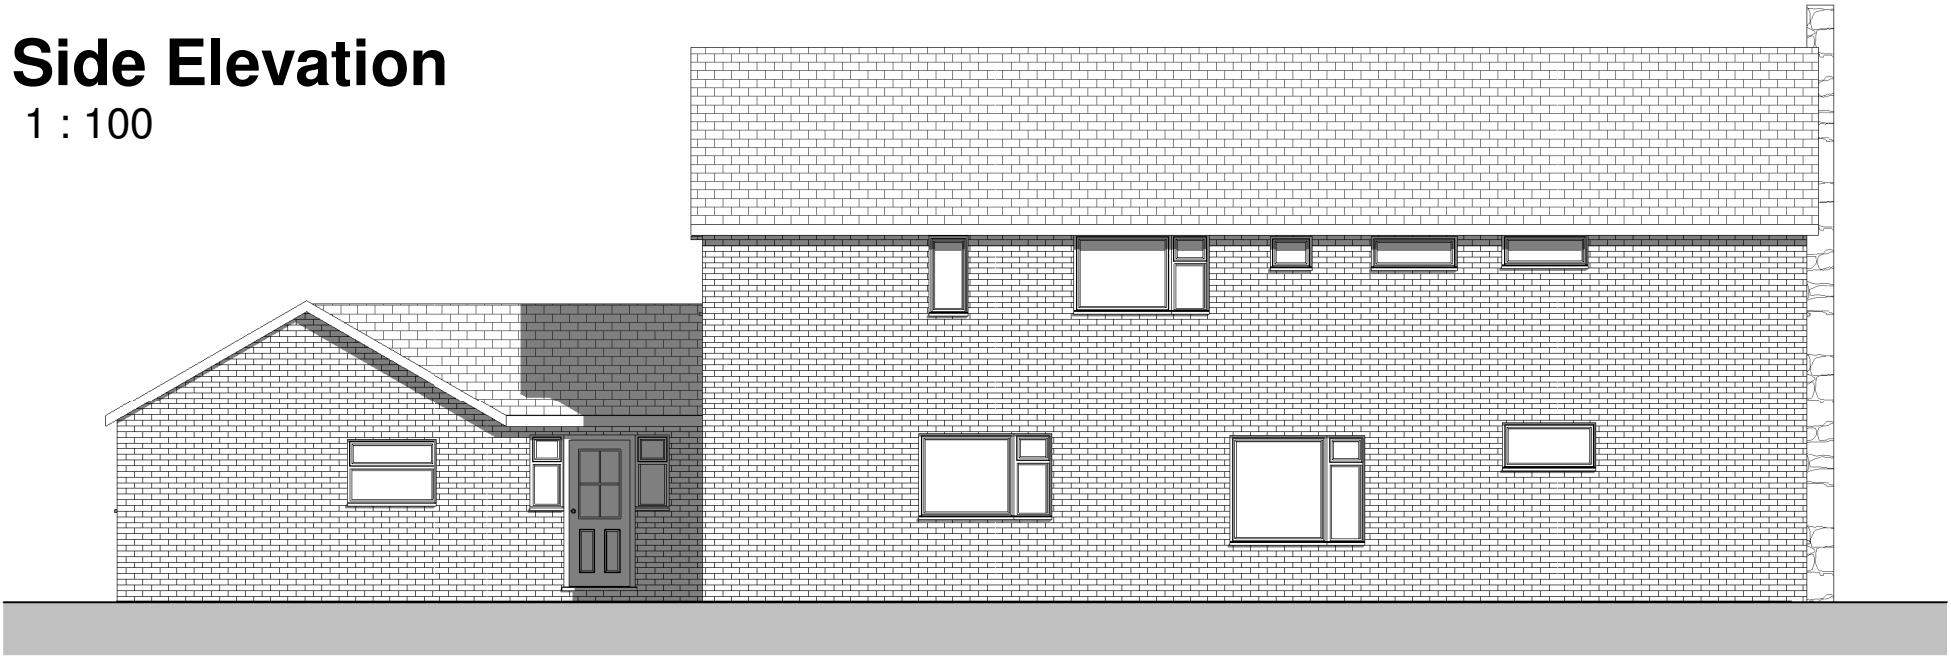

Side Elevation
1 : 100



Rear Elevation
1 : 100

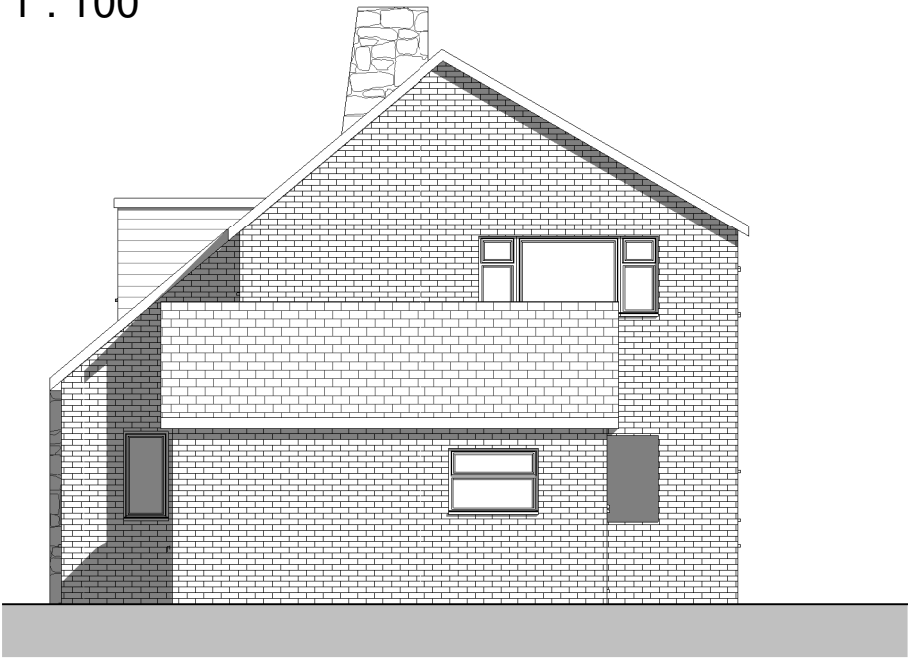

Side Elevation
1 : 100

REV	DESCRIPTION	BY	DATE
OFF THE WALL ARCHITECTURAL SERVICES OFF THE WALL - Architectural Services 1 The Woodlands, Chester Road, Gresford, Wrexham LL12 8NU @ offthewall_architectural 07772 113 971 cathy@offthewallarchitectural.com Partnered with LABC Registered			
CLIENT: Mr & Mrs Blackham			
ADDRESS: Tintern, Marford			
STAGE: Planning Application			
TITLE: Existing Elevations			
SCALE AT A3: 1 : 100	DATE: 30/11/22	DRAWN: LJ	CHECKED: CO
PROJECT NO: OTW1259	DRAWING NO: EX02	REVISION:	