



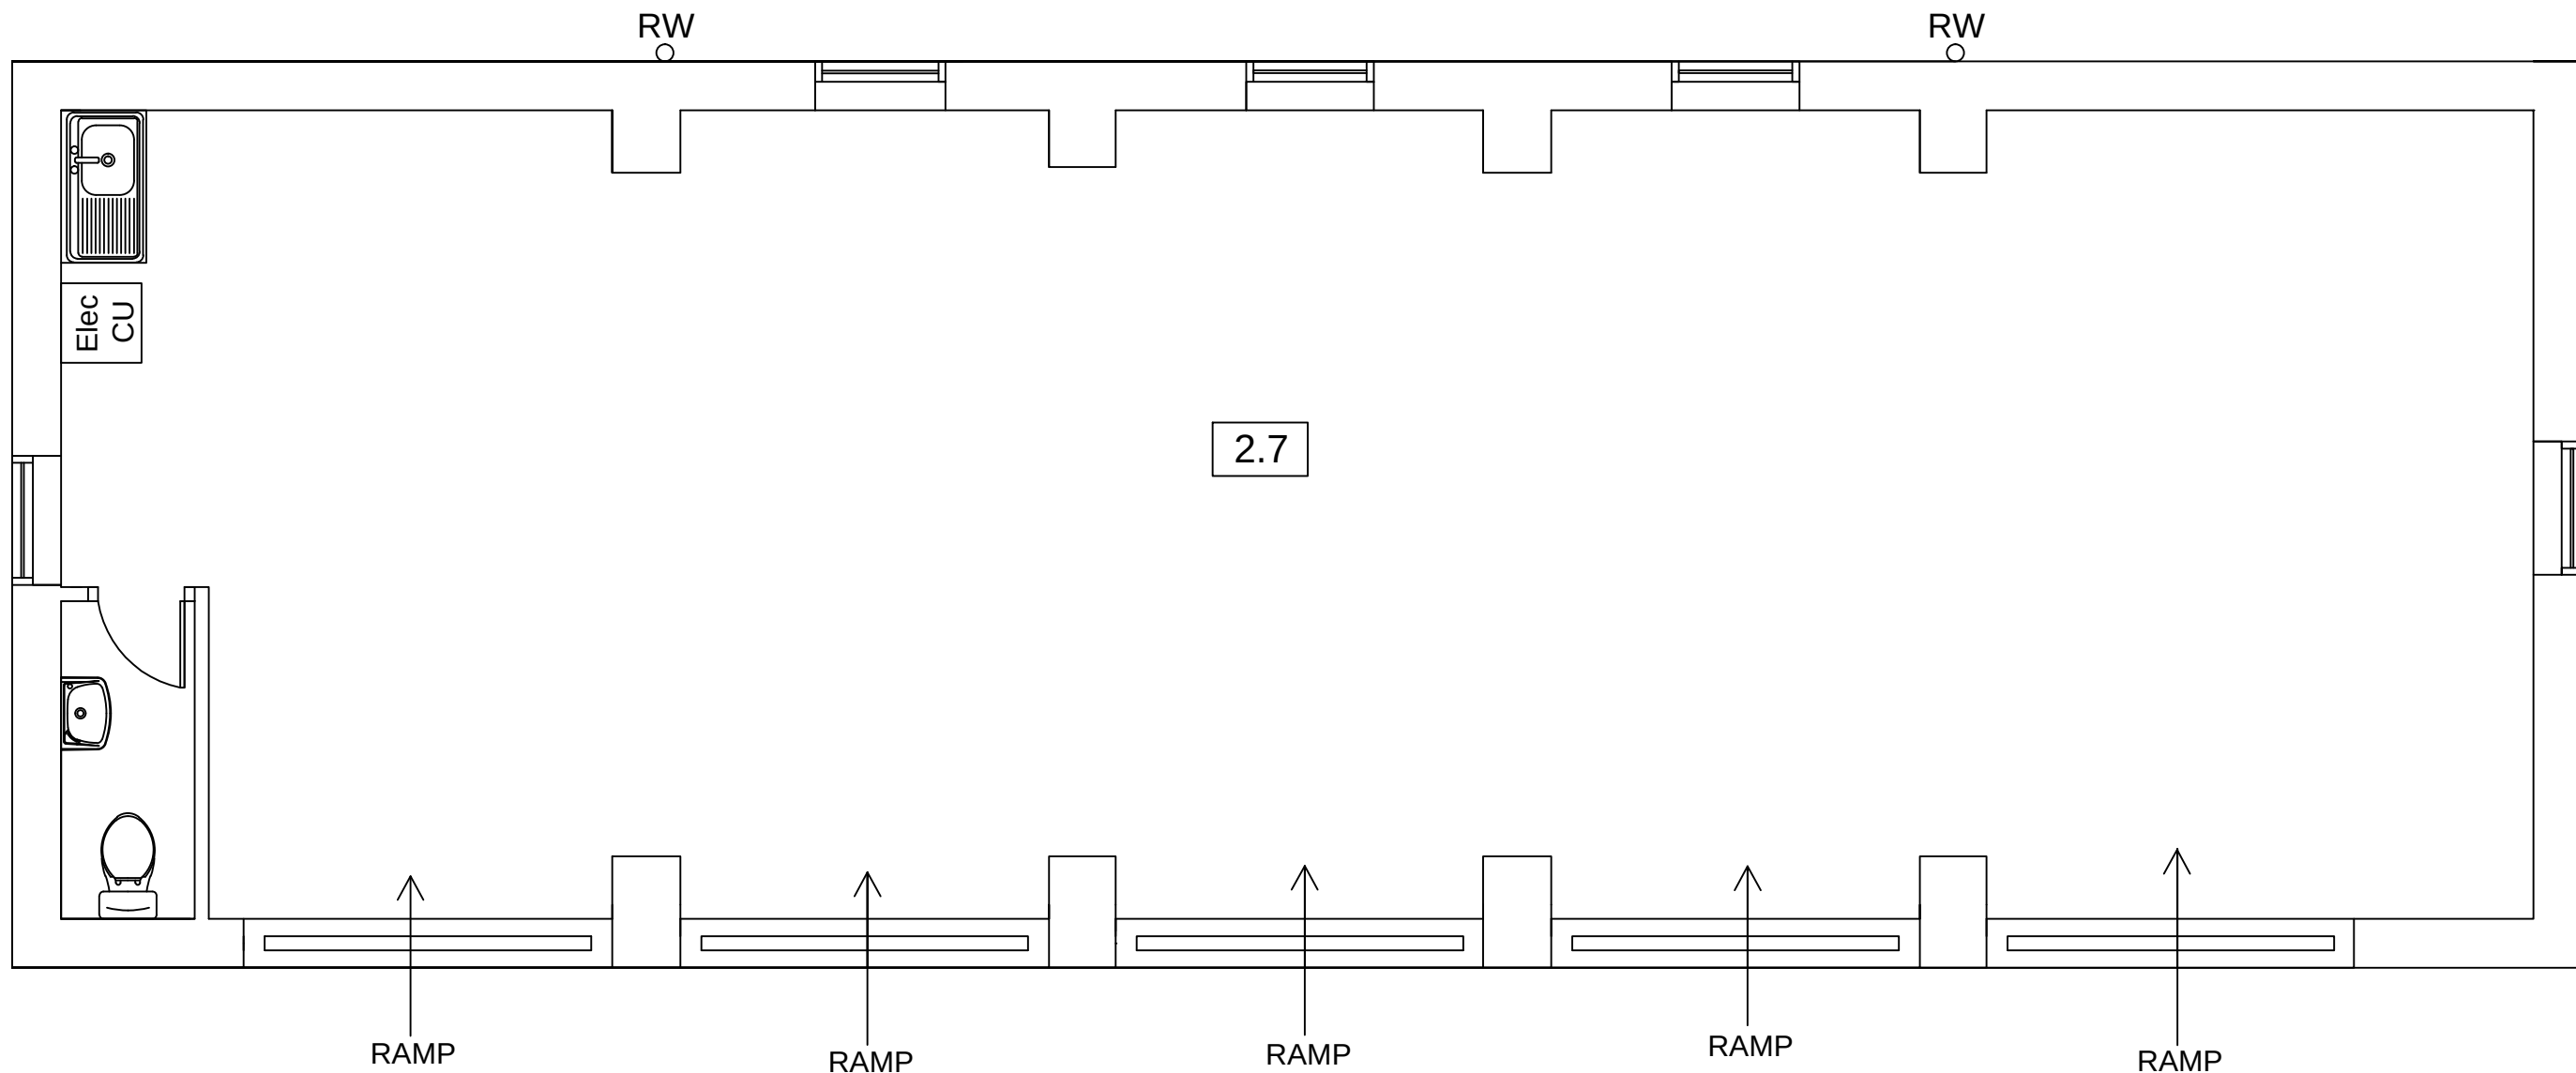

Existing Floor Plan

@ 1:50

SCALE BAR 1:50

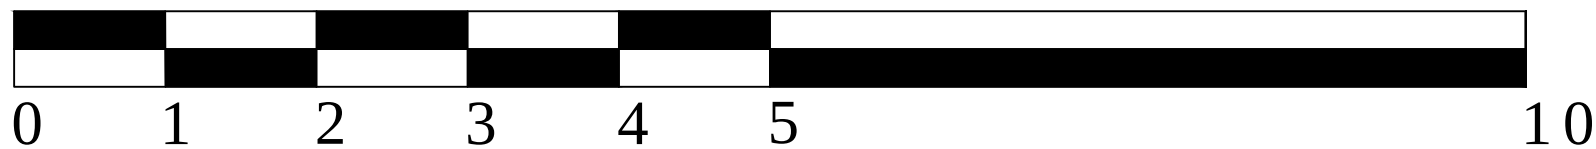

Grantley Lowe
 chartered surveyors

34 St Anne Street
 Liverpool
 L3 3DS

t:0151 298 9669
 f:0151 298 9670

www.grantleylowe.co.uk

Rev	Date	Revisions

Client: Fairpark Care Limited

Job Title: Hullah Farm

Drawing Title: Ty Newydd - Existing Floor Plan

Draft / initial / schematic plan ☐

Planning ☒

Building Regulations ☐

Structural ☐

Construction ☐

As Built ☐

Scale: 1:50 @ A3

Date: Aug 2022 Drawn By: WJJ

Drawing No.	Rev
3513-41	