




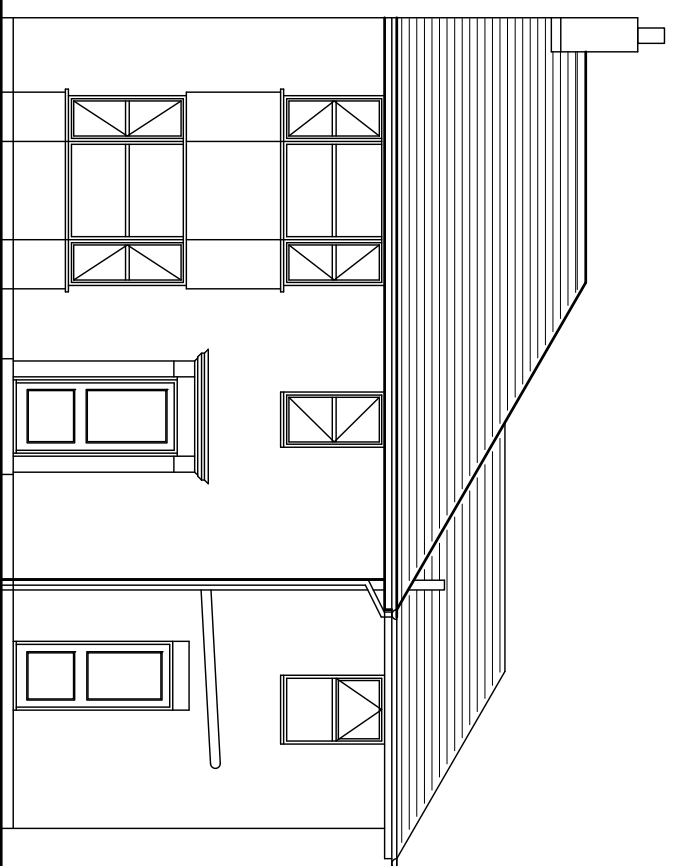


PROPOSED  
FRONT ELEVATION  
SCALE 1:100

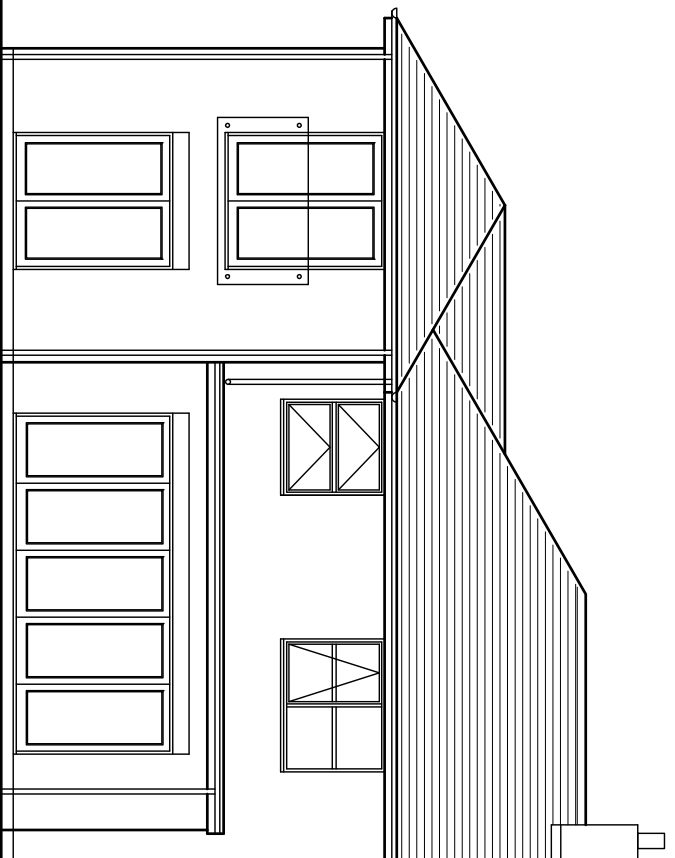


PROPOSED  
REAR ELEVATION

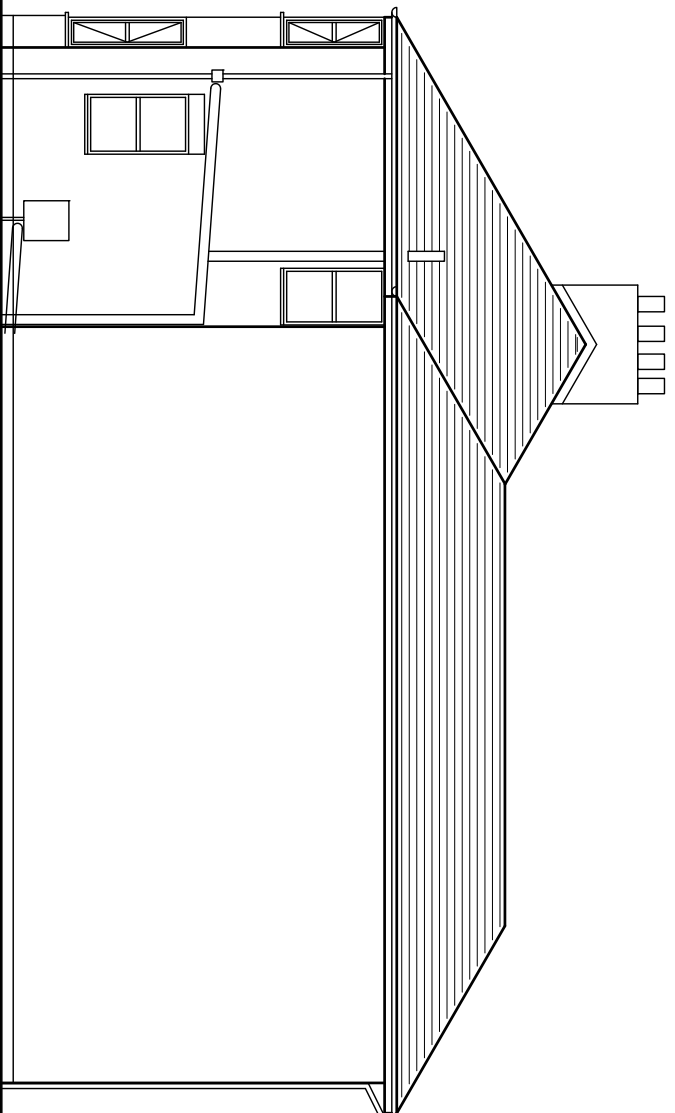


PROPOSED  
SIDE ELEVATION

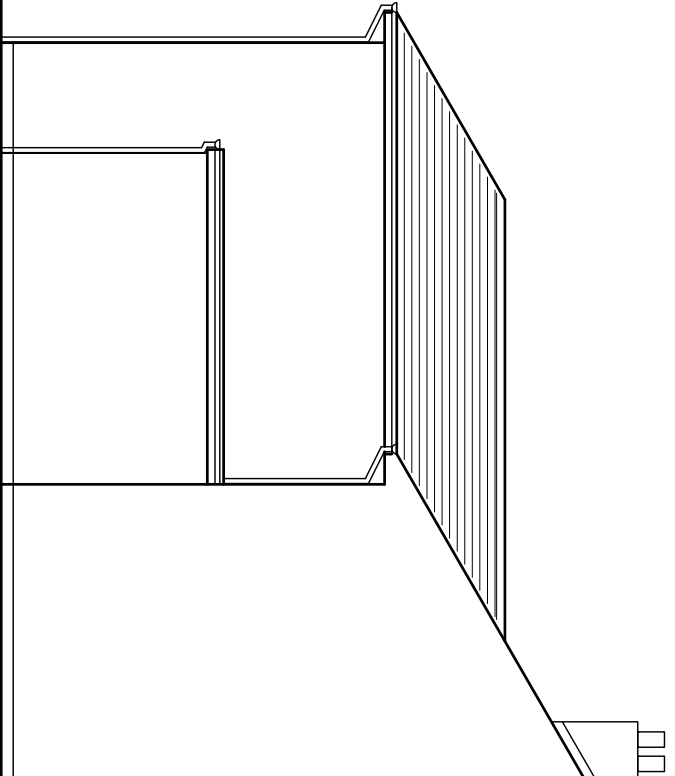

PROPOSED  
SIDE ELEVATION

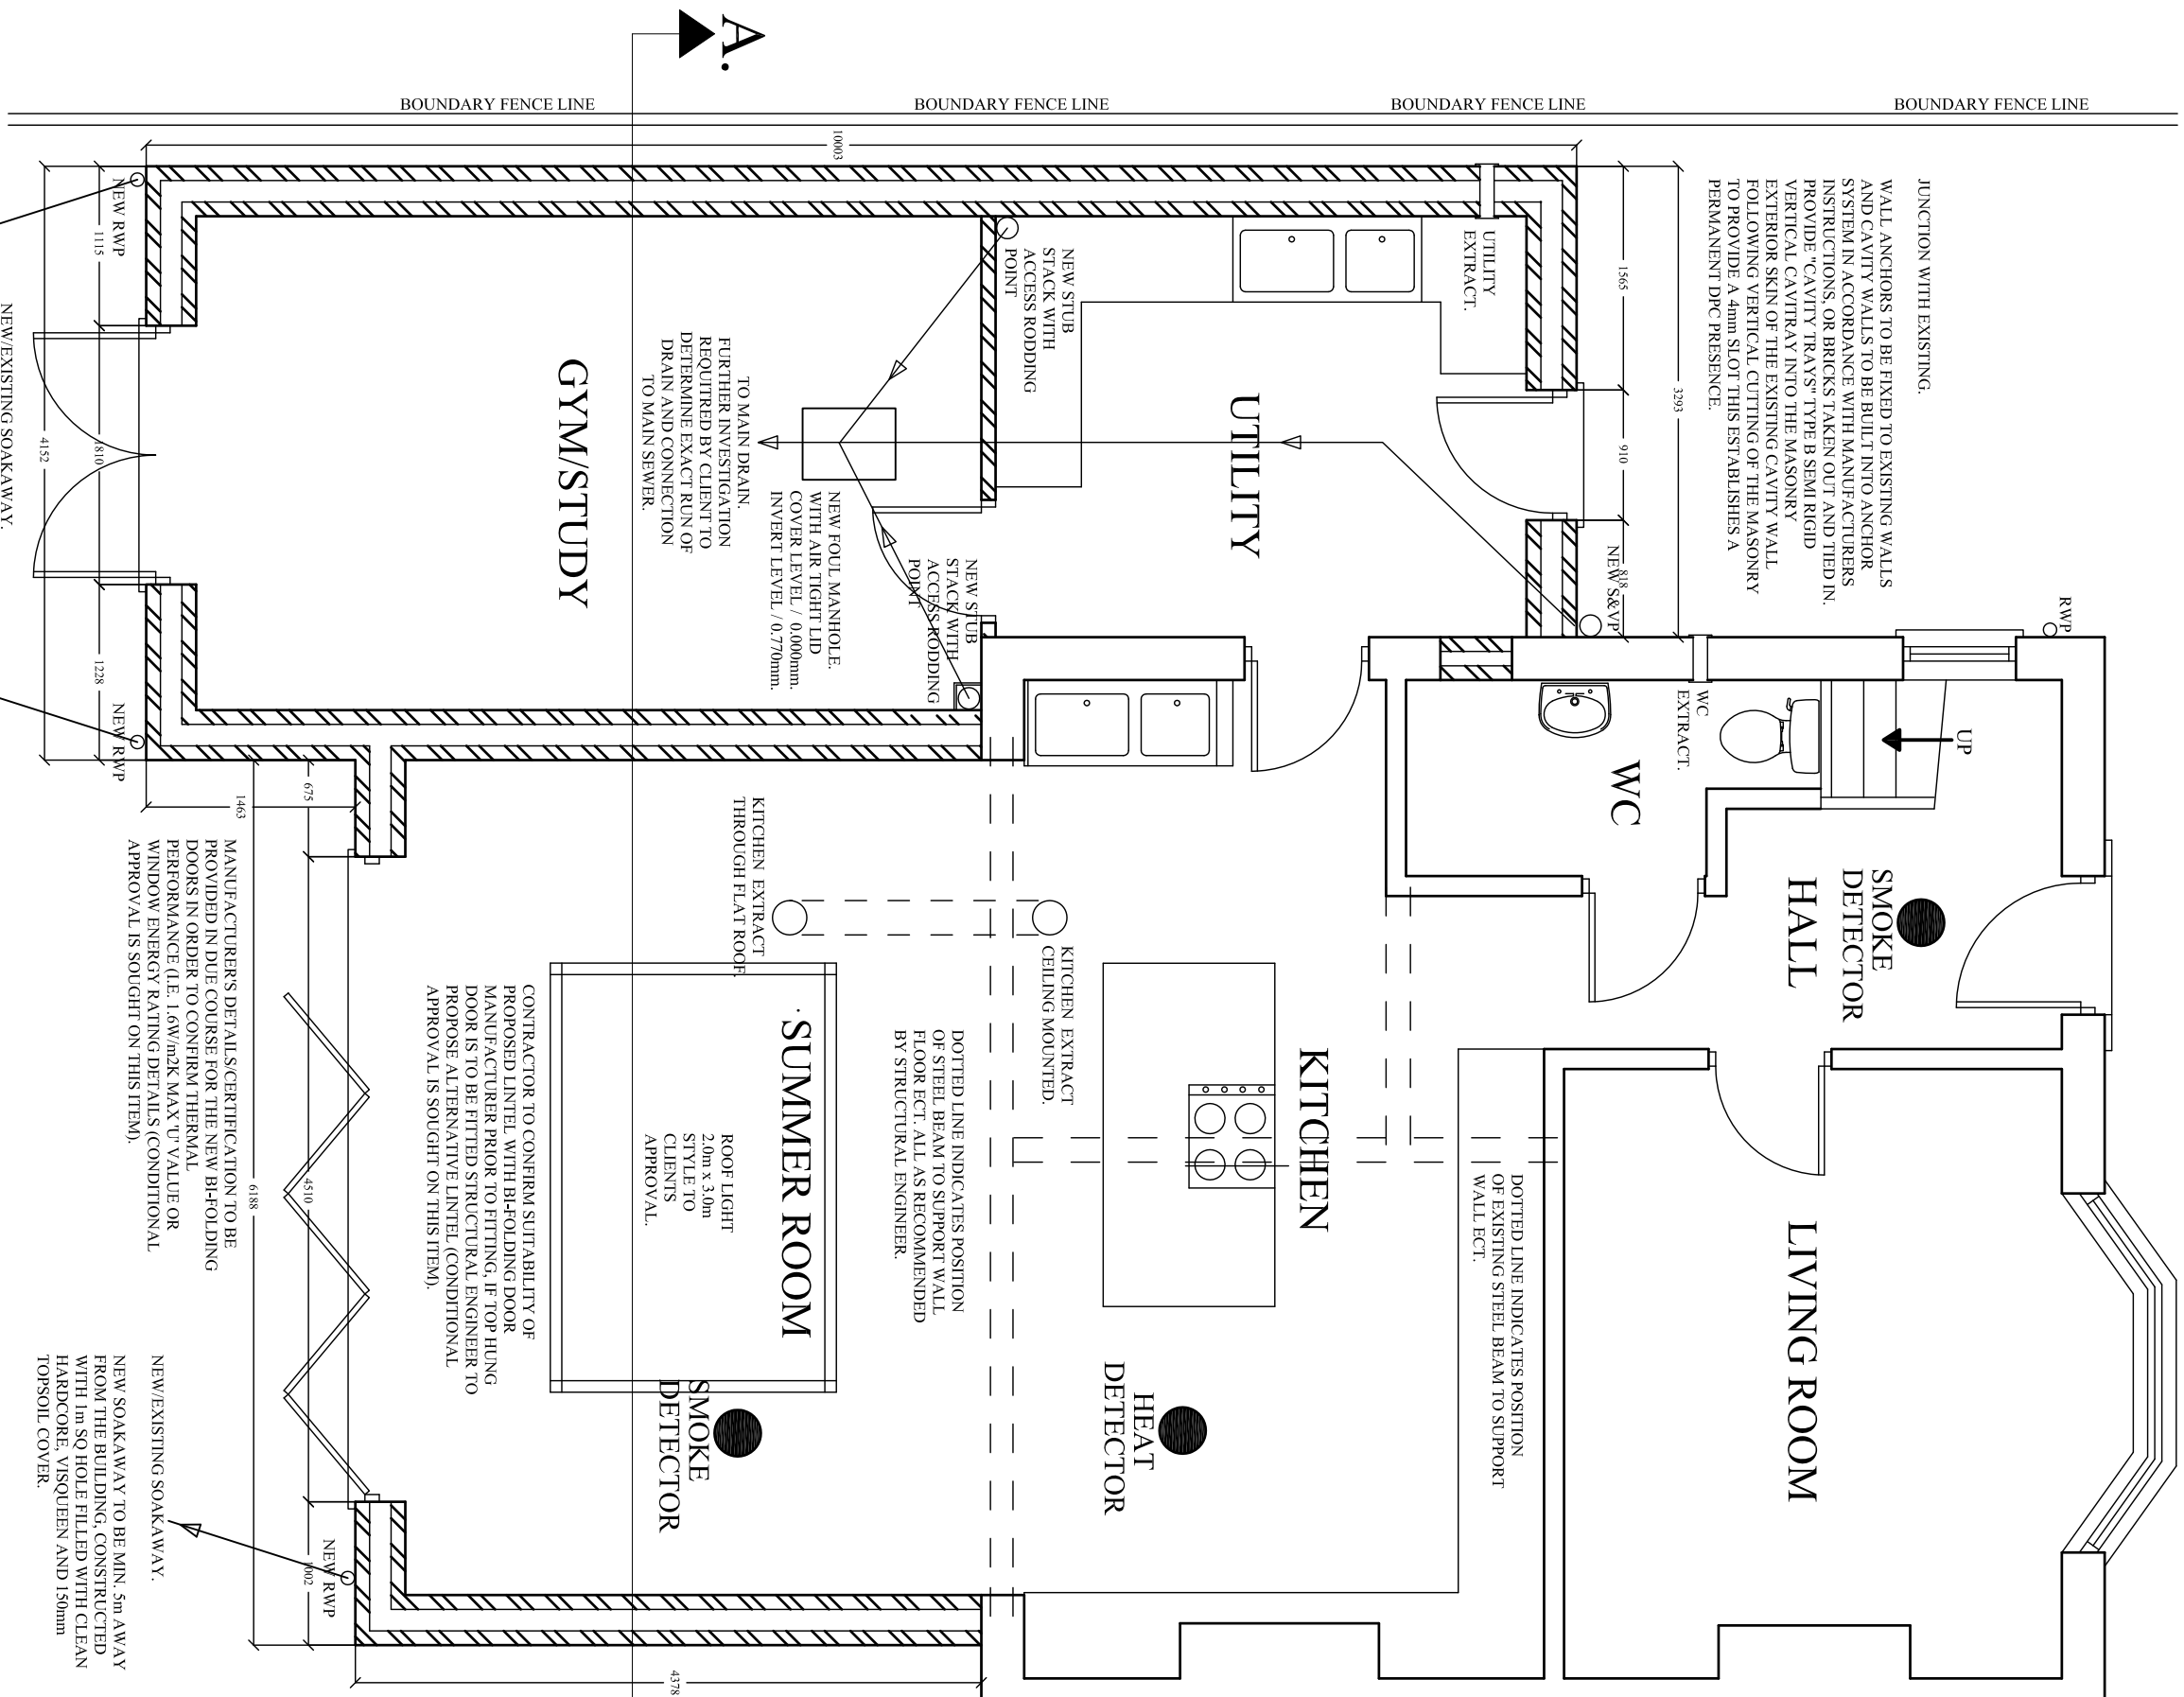

PROPOSED  
GROUND FLOOR PLAN  
SCALE 1:50.

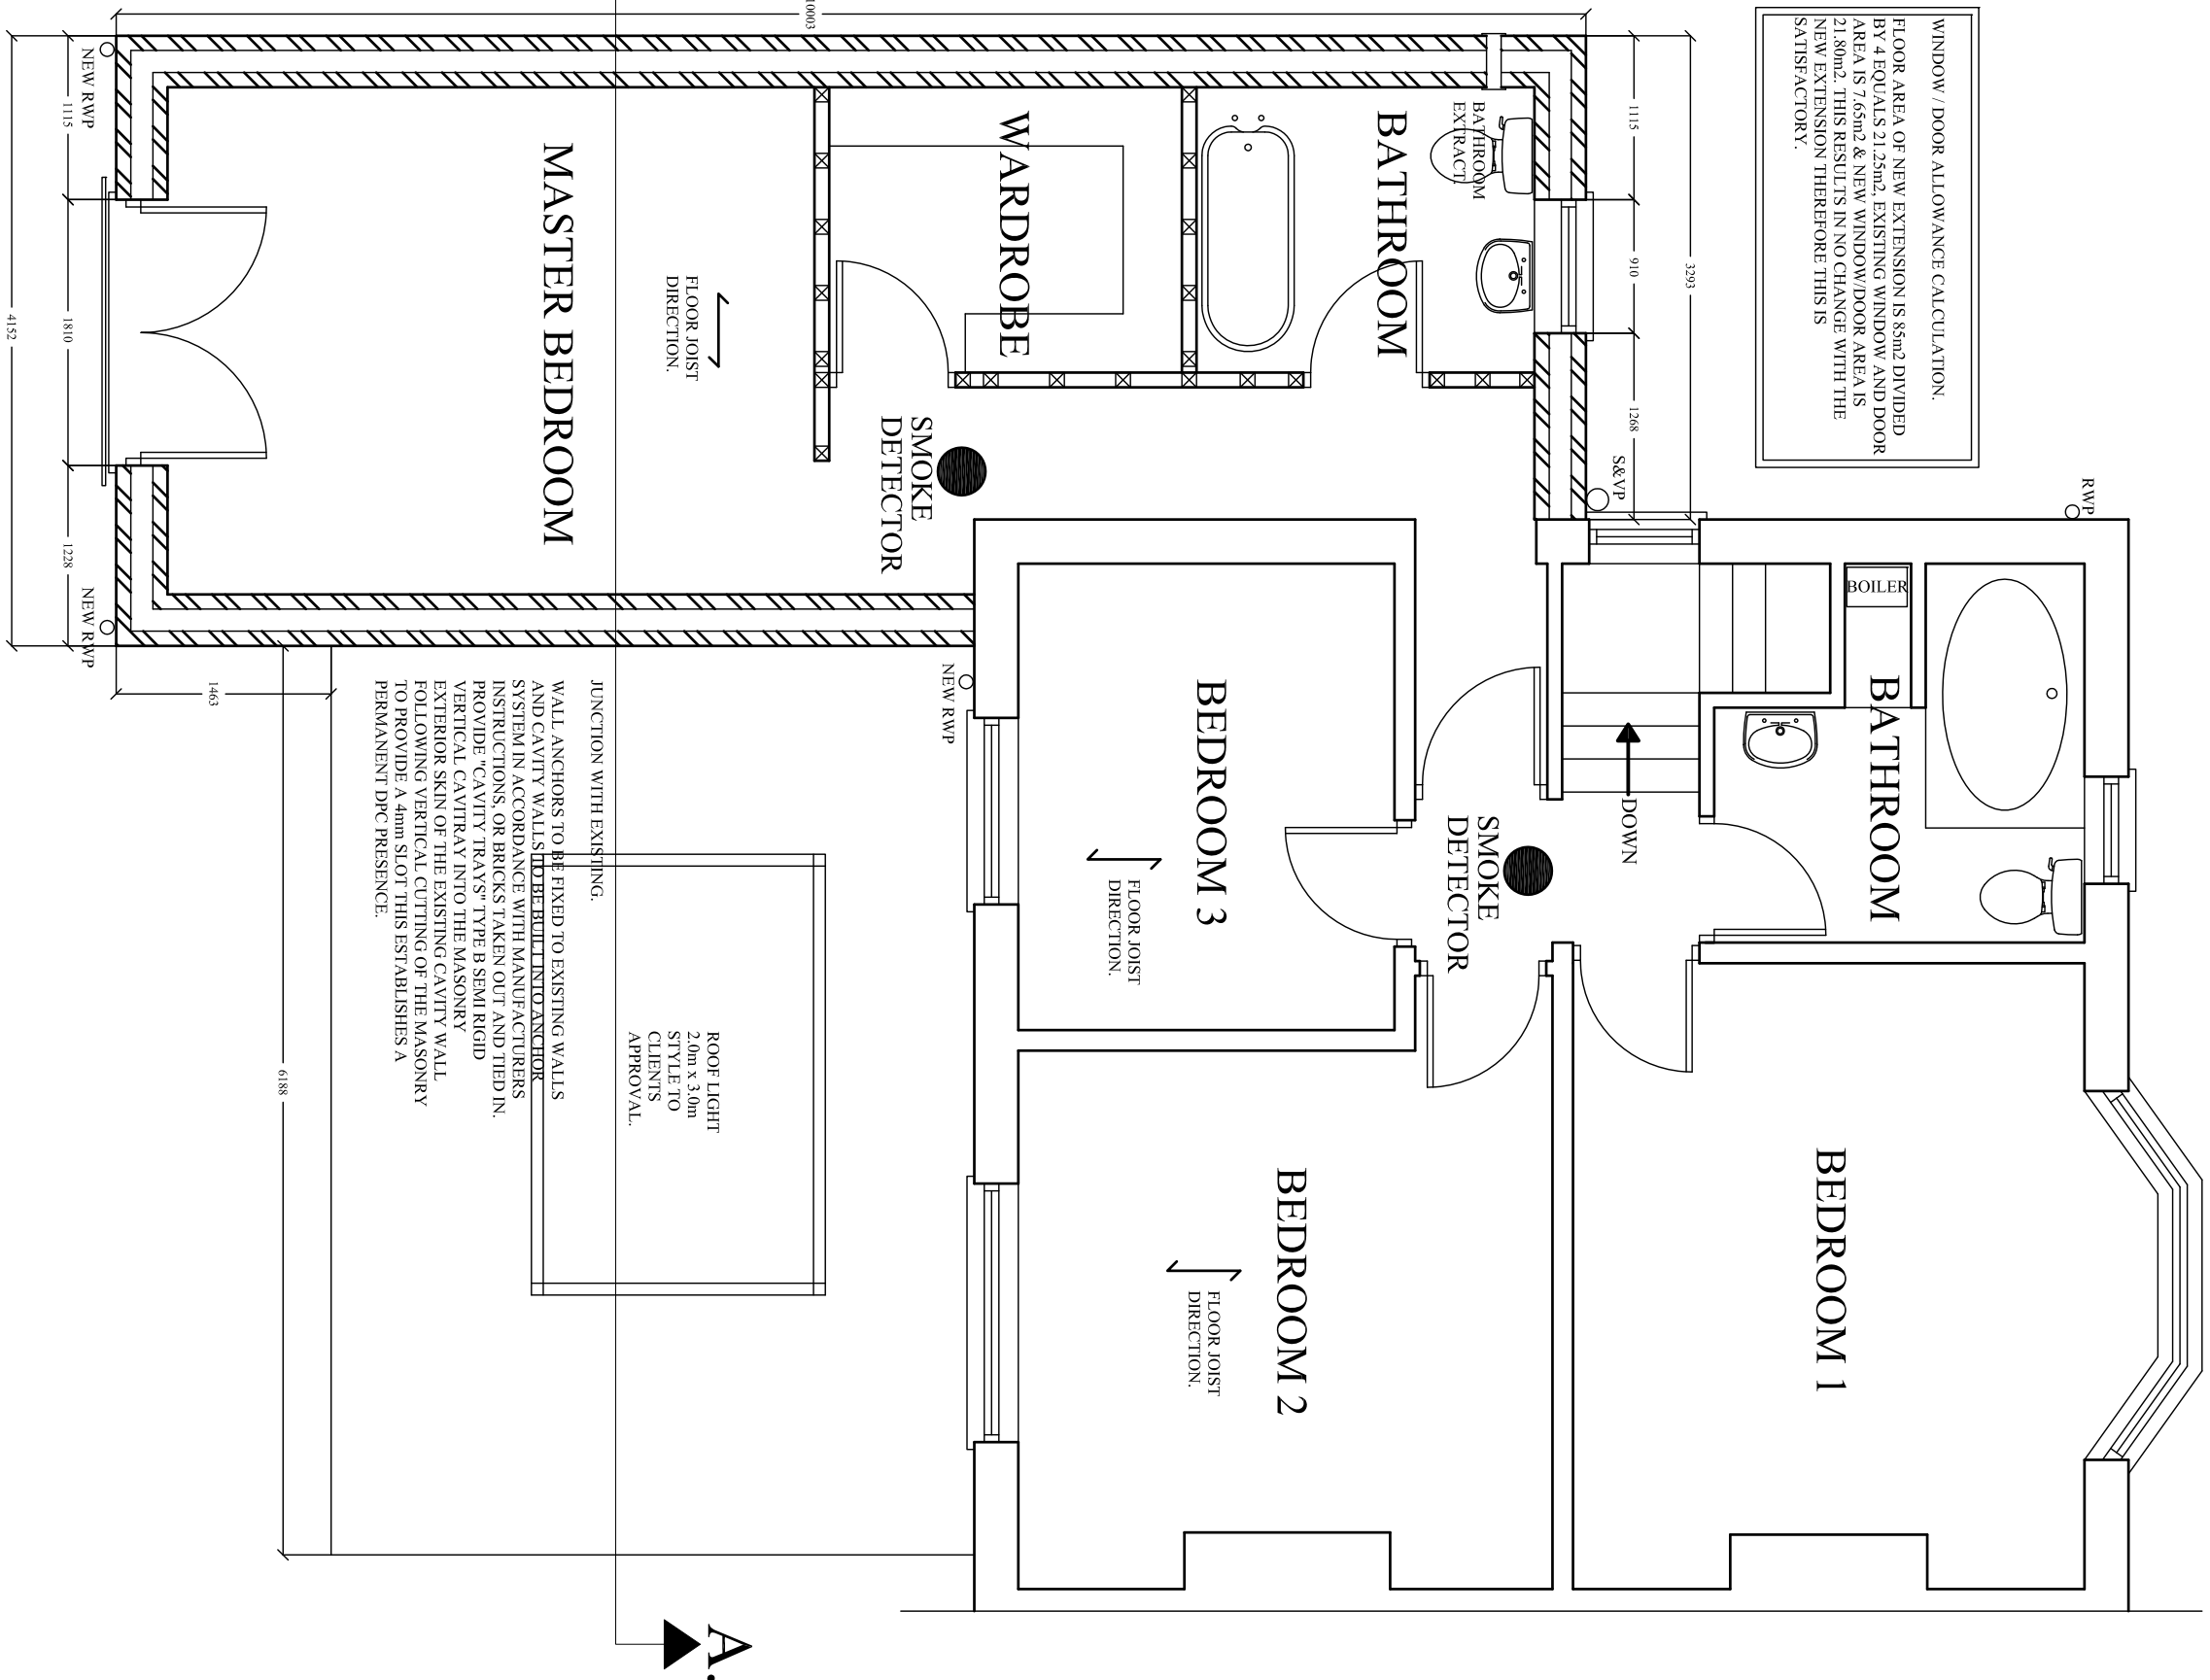

PROPOSED  
FIRST FLOOR PLAN  
SCALE 1:50.

**BRIEF EXTENSION SPECIFICATION**  
NEW EXTENSION TO BE CONSTRUCTED WITH MATERIALS TO MATCH EXISTING HOUSE AS CLOSELY AS POSSIBLE.  
WALLS TO BE RENDERED BLOCK OUTER SKIN WITH GREY SLATES TO PITCHED ROOF AND UPVC WINDOWS / DOORS IN STYLES TO MATCH EXISTING.  
RAINWATER GOODS TO MATCH THOUGHTS ON EXISTING HOUSE AND TO BE DISPOSED OF IN TO EXISTING/NEW SOAKAWAYS.

| Rev. | Revision Details | Rev. by | Chk. by | Date |
|------|------------------|---------|---------|------|
|      |                  |         |         |      |

**andrew harnett limited**  
civil | structural | architectural

Office 14, Redwither Business Centre, Wrexham, LL13 9XR.  
Tel. 01978 664256 Mobile 07761 346542 e-mail [ah.14id@talktalk.net](mailto:ah.14id@talktalk.net)

Mrs. A. Arendacz.

Proposed Ground & First Floor Side & Rear  
Extension At No 2, Kenyon Avenue,  
Wrexham.  
Proposed Plans & Elevations,



|           |               |             |            |            |        |
|-----------|---------------|-------------|------------|------------|--------|
| Drawn by: | A Harnett     | Date:       | Jan 2023   | Sheet      | 2 of 3 |
| Scales:   | As shown @ A1 | Drawing No: | 2023/01/02 | Phase/Rev: | -      |