




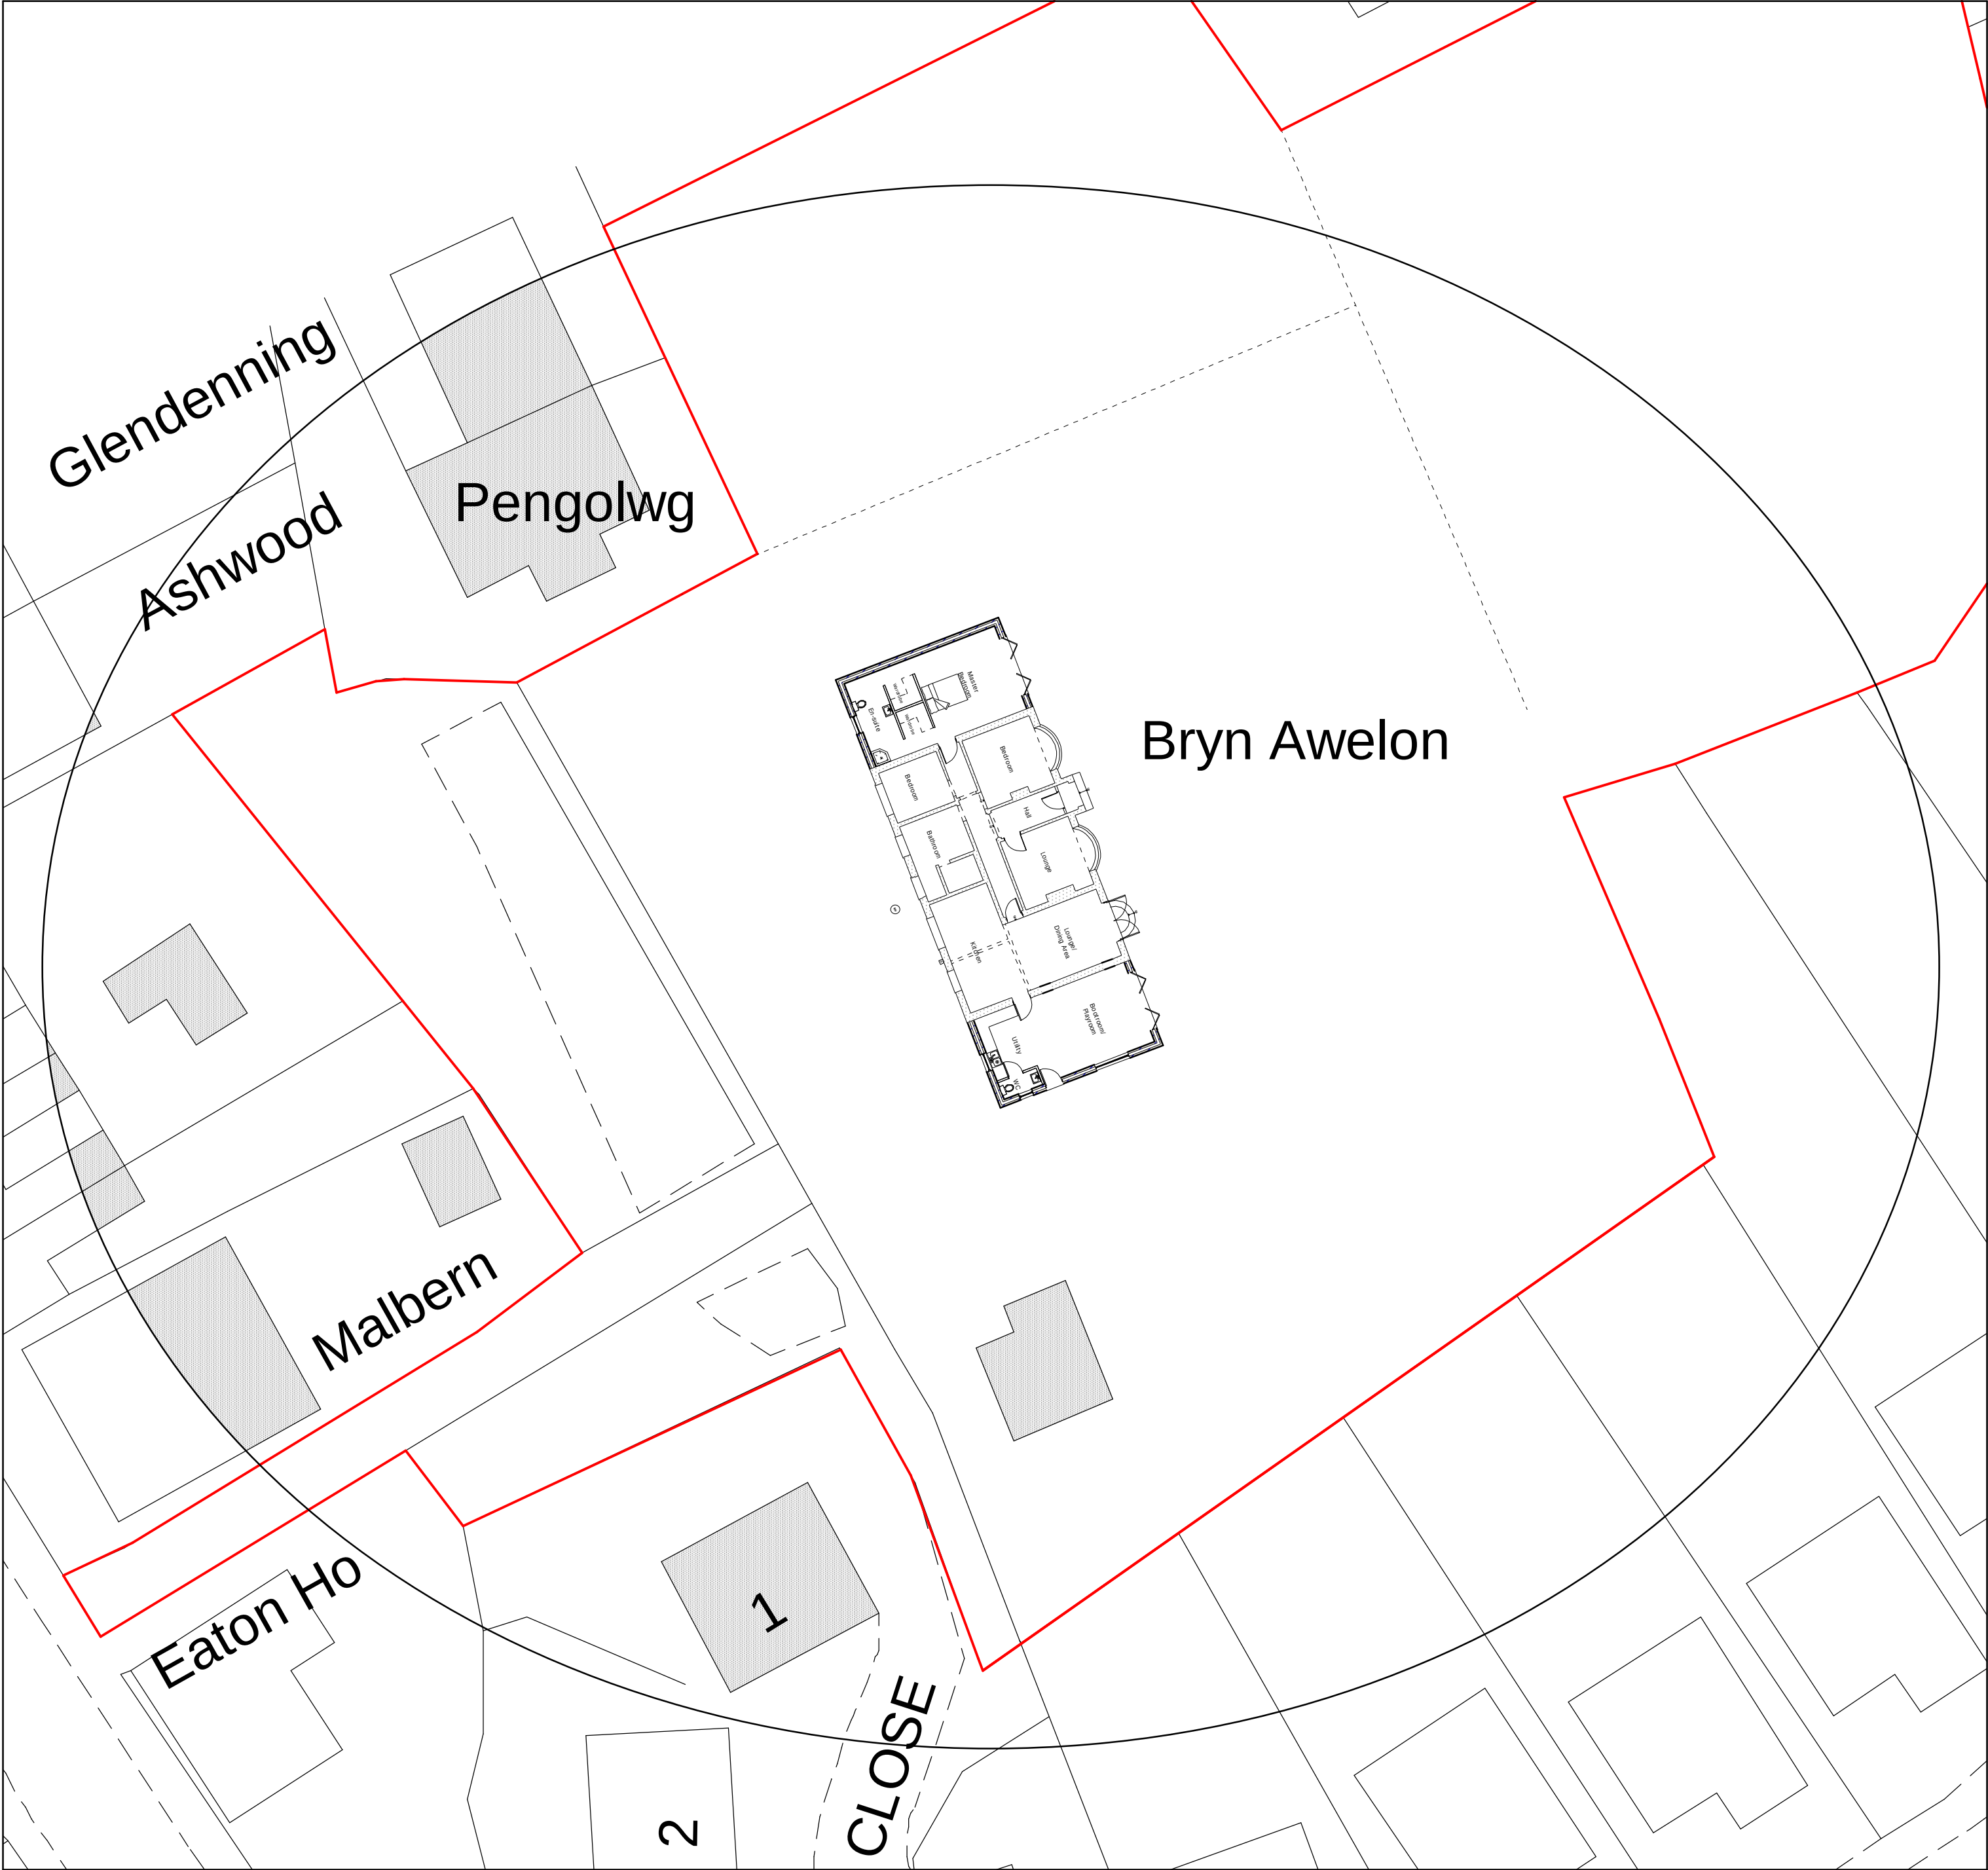

Site Plan 1:250

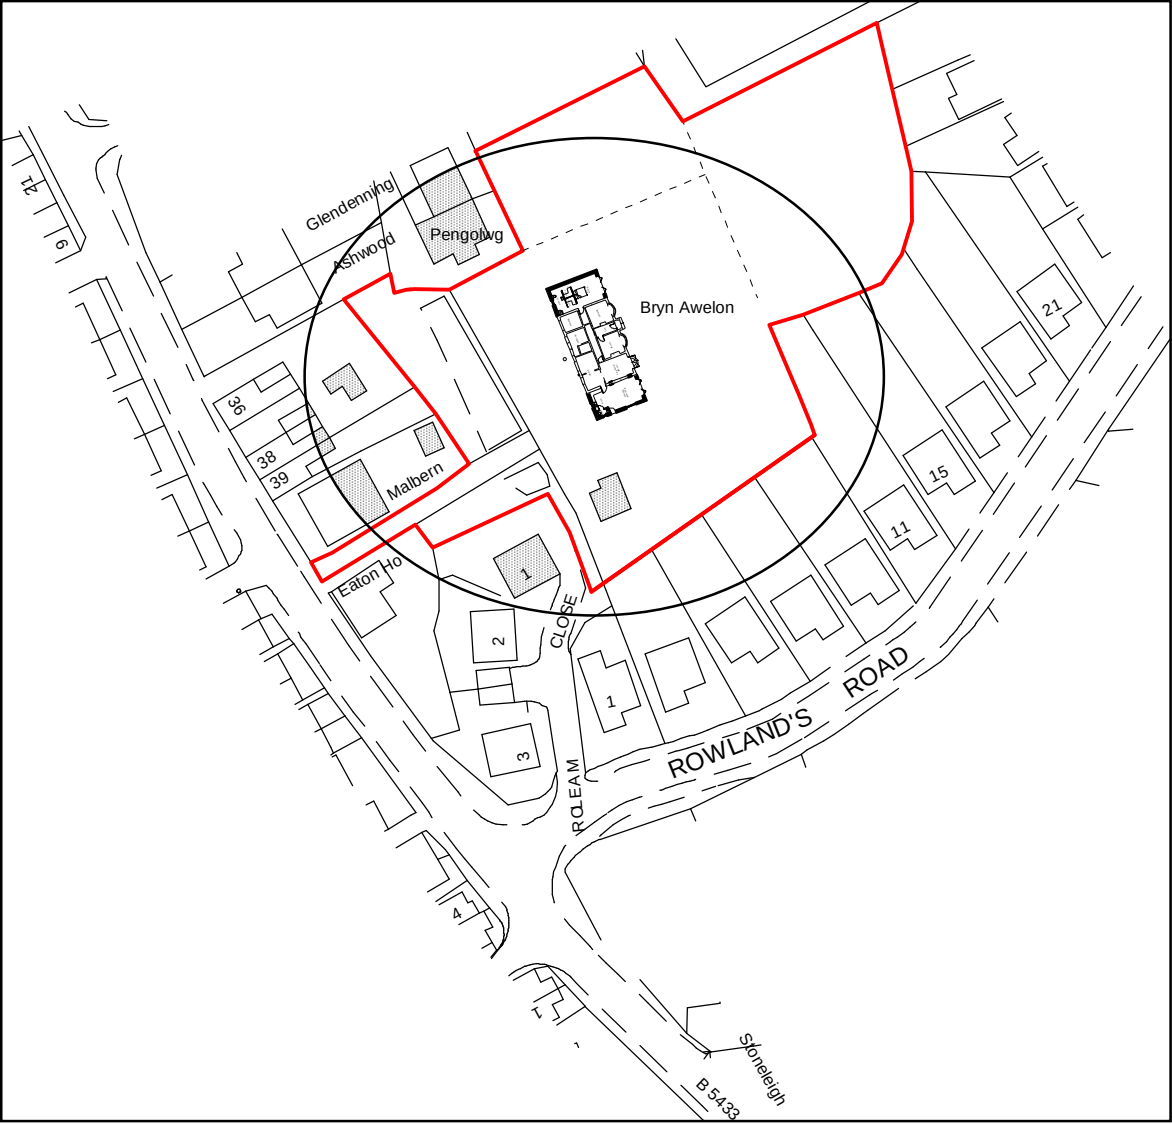

Location Plan 1:1250

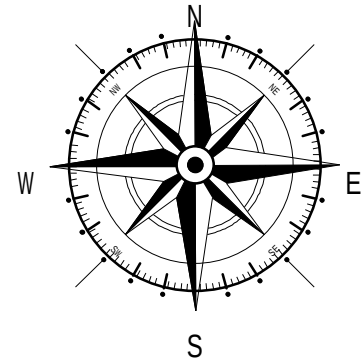

Key	
	Surrounding Buildings
	Application Site

Rev	Date	Detail	Initial

Project: Proposed alterations at: Bryn Awelon, High Street, Pentre Broughton, Wrexham, LL11 6AG	
Title: Existing: Site & Location Plan	Scale: (A2) 1:250 & 1:1250

Drawn By: J Felgate	Date: July 2020
Drawing No: U010/001	Sheet: 1 of 1



Office 3K4,
Redwither Business Tower,
Wrexham. LL13 9XT
Tel: 01978 356500
www.blueprintarchitectural.com
© copyright all rights reserved