




Front elevation 1:100



Side-01 elevation 1:100

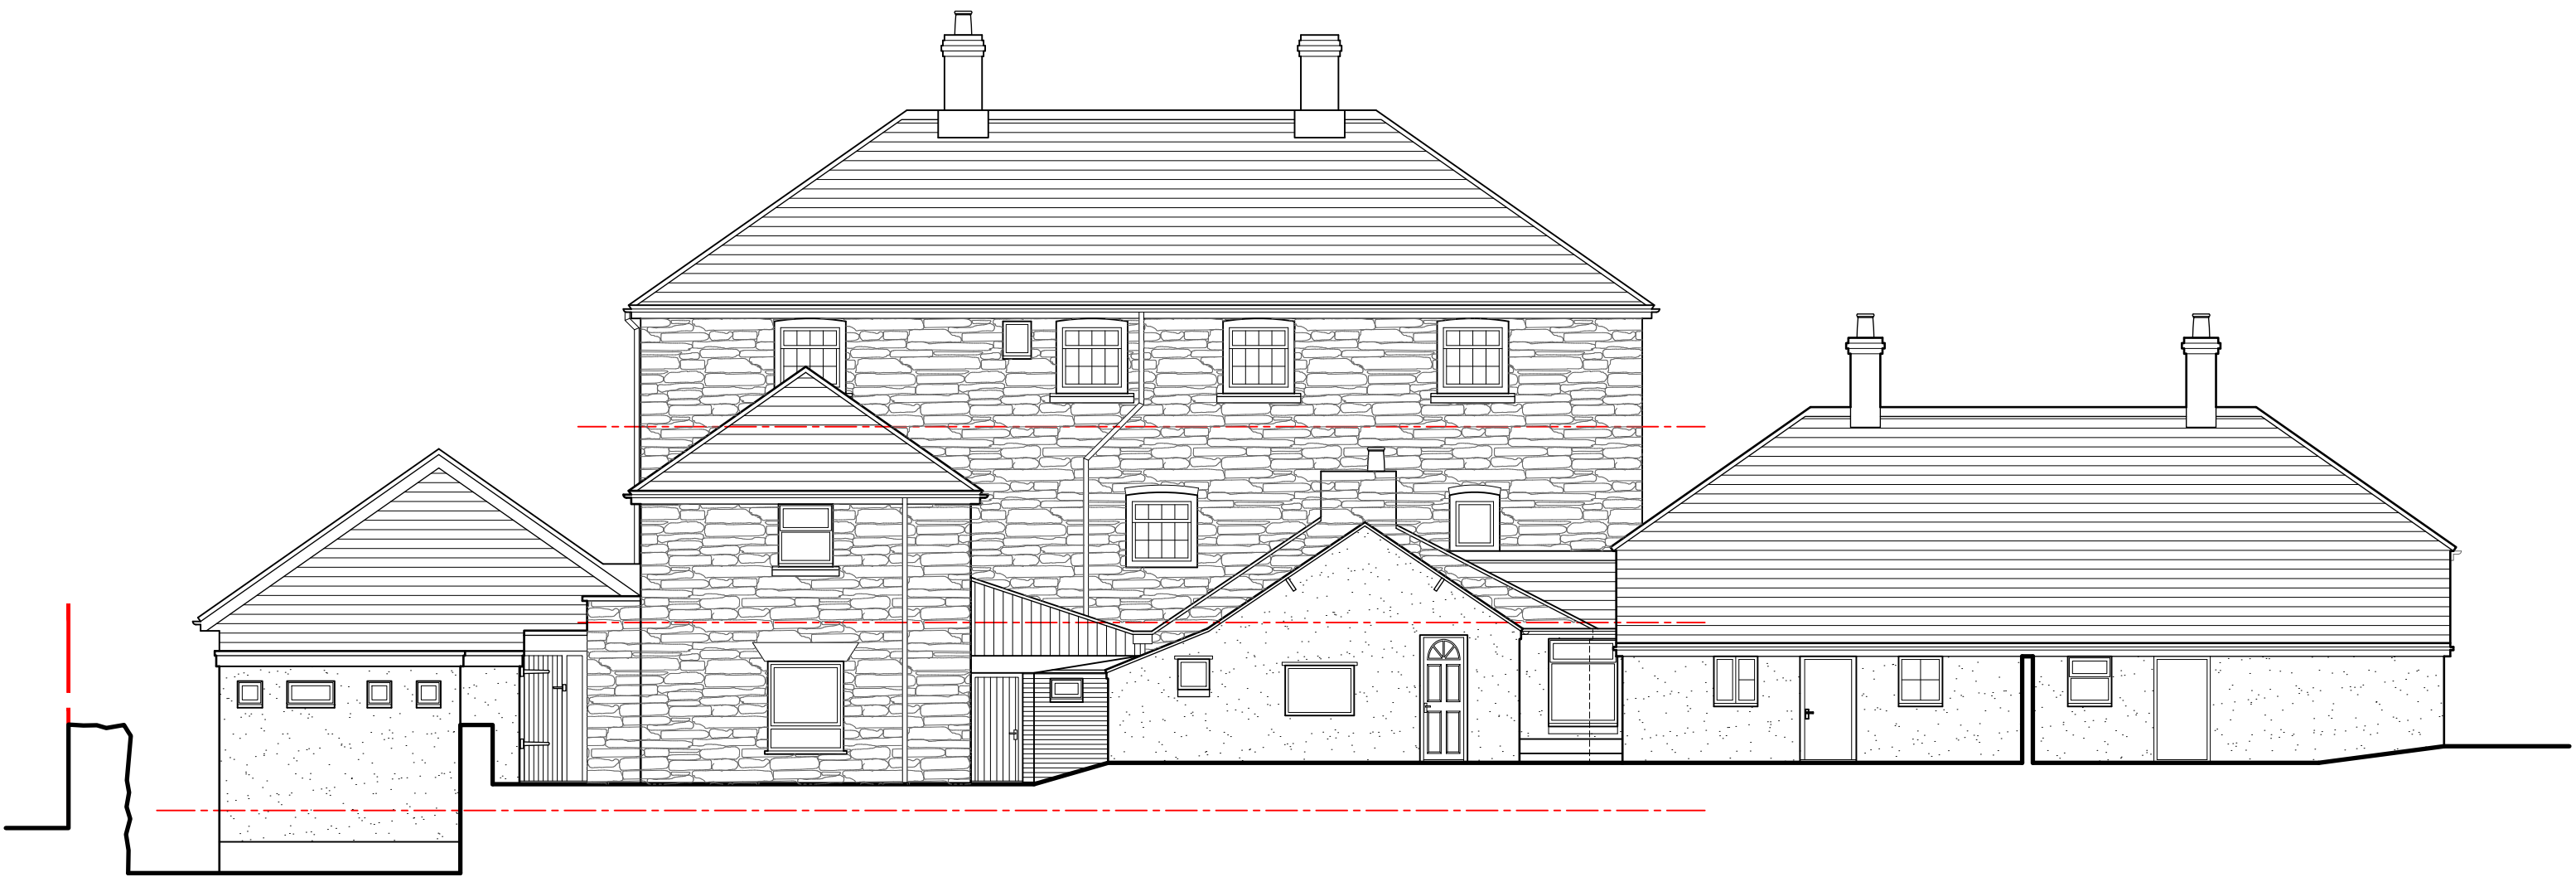

Rear elevation 1:100



Side-02 elevation 1:100

As Existing



HDS ARCHITECTURAL SERVICES

HDS Architectural Services, The Foundry,
15 Yorke Street, Wrexham
LL13 8LW
Tel: 01978 345250
www.hdsarchitectural.co.uk

Project; The Glyn Valley Hotel, Llanarmon Road, Glyn Ceiriog, Llangollen, LL207EU	
Title; 03-As Existing Elevations	Scale (A1); 1:50
Dwg No.; GV/PI/03	Date; 14.12.22
Revision;	