


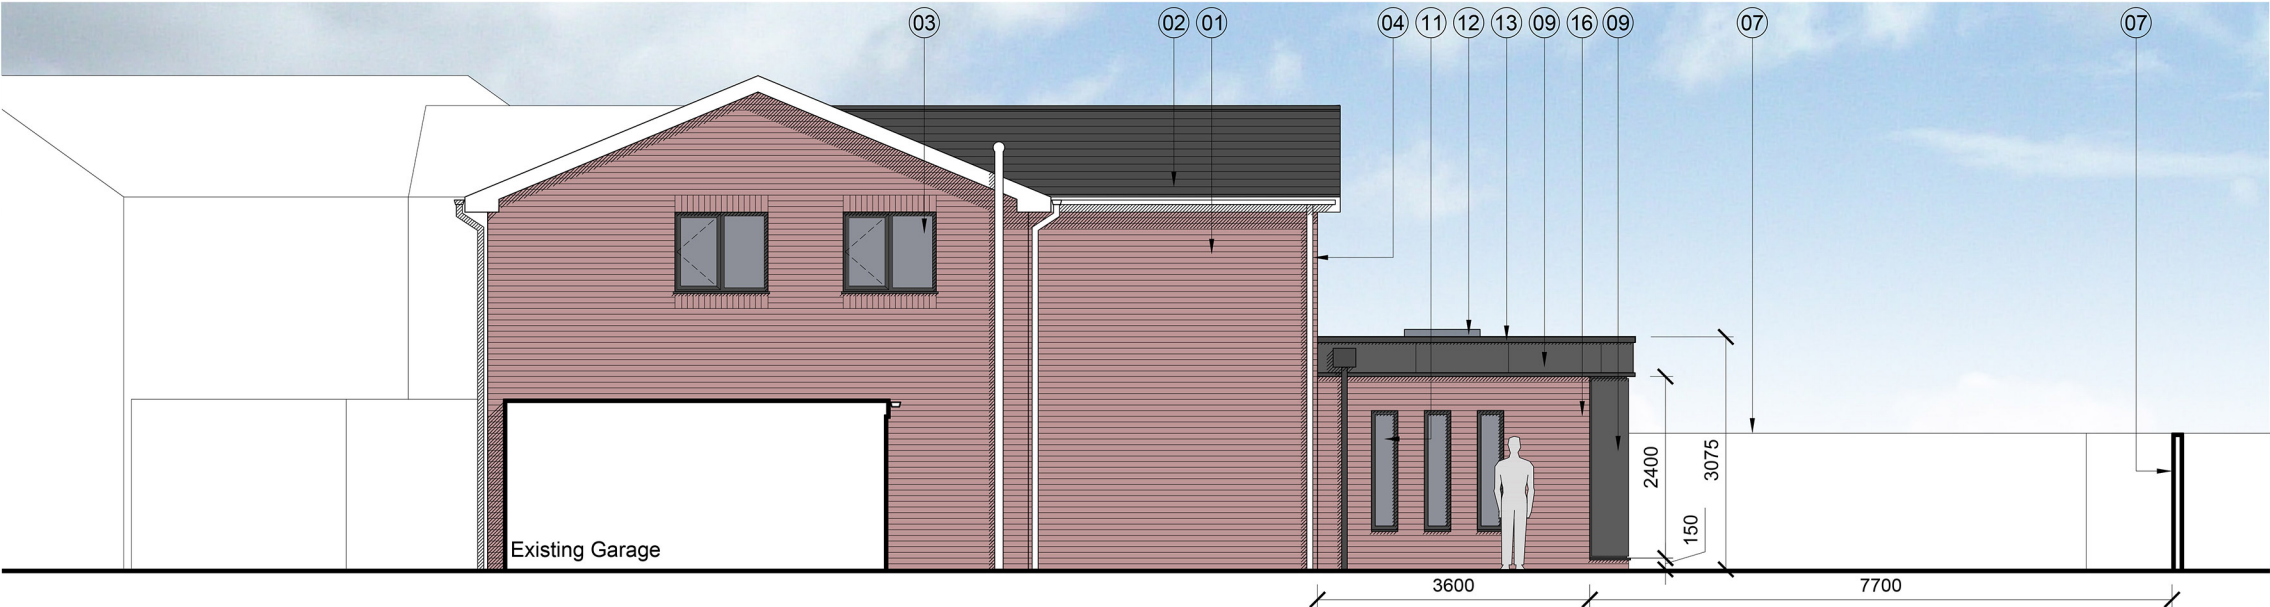

PROPOSED GABLE END ELEVATION



PROPOSED REAR ELEVATION



PROPOSED SIDE

KEY

- 01 Existing brickwork.
- 02 Existing roof tiles.
- 03 Existing windows to be replaced with new.
- 04 Existing ran water goods.
- 05 Omitted.
- 06 Existing patio doors to be replace with new.
- 07 Existing boundary fence.
- 08 Existing garage door.
- 09 Proposed Cladding. Exterior cladding; Colour Grey
- 10 Proposed bi-fold doors.
- 11 Proposed windows. (opaque glass)
- 12 Proposed roof light.
- 13 Proposed PPC capping.
- 14 Proposed soffit cladding.
- 15 Proposed PPC corner flashing, Grey
- 16 Proposed brickwork to match existing.

studio@crusoearchitects.com

© CRUSOE ARCHITECTS LTD 2022 - This design and drawing is the copyright of Crusoe Architects and may not be reproduced in any form whatsoever without prior consent. Issue of the drawing does not impart any real or implied copyright licence. This drawing must be read in conjunction with all architects, consultants, subcontractors and specialists drawings.

Do not scale from this drawing

REV	DATE	DESCRIPTION	SIG
P 1	01.08.2022	Issued for Information	DR
P 2	07.11.2022	Issued for Information	DR

PLANNING APPLICATION

CA
CRUSOE ARCHITECTS

16 GROSVENOR CRESCENT
GARDEN ROOM EXTENSION
PROPOSED ELEVATIONS

DATE	JULY 2022
DRAWING NO.	0056 SK05-P2
SCALE	1:100@A3