


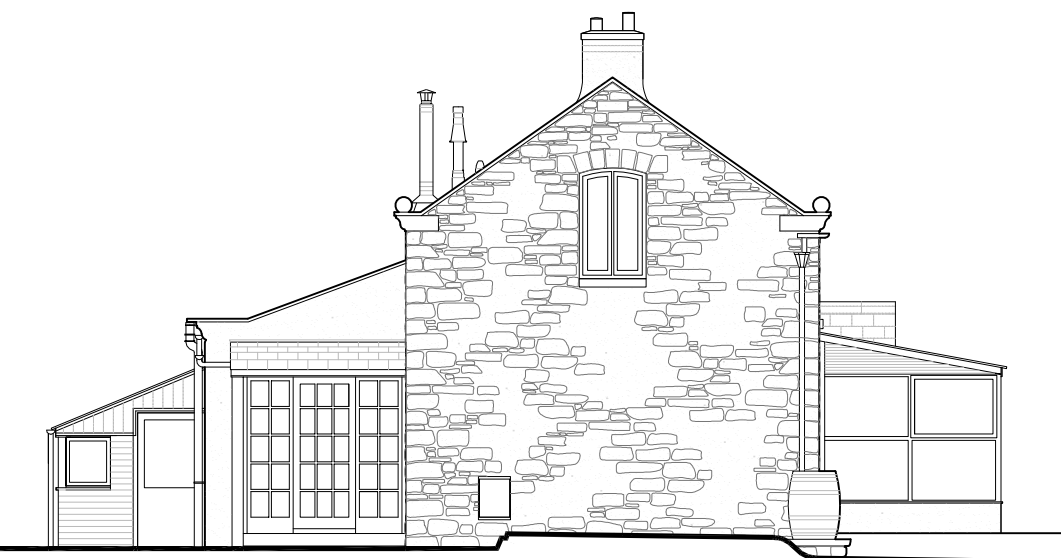


WEST ELEVATION



EAST ELEVATION



SOUTH ELEVATION

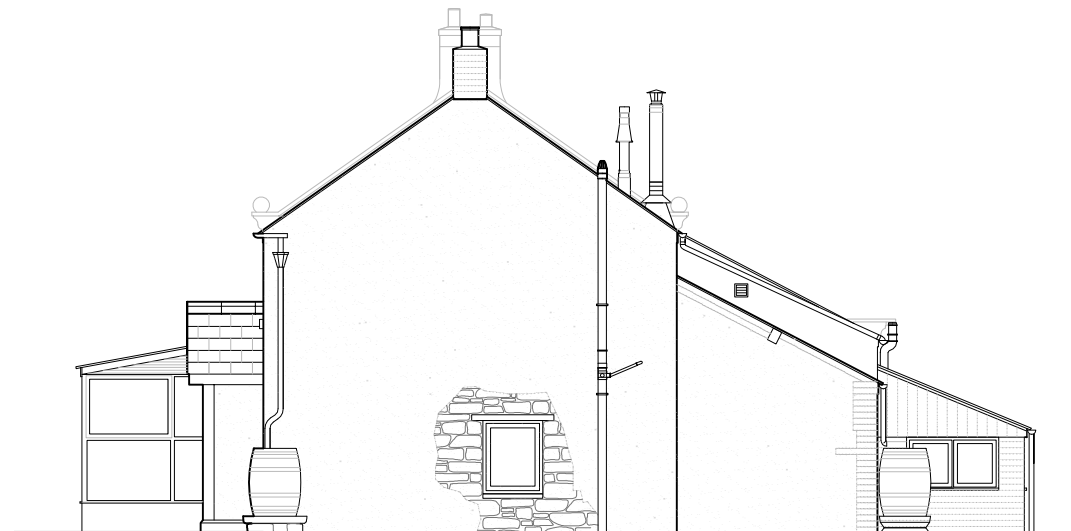

NORTH ELEVATION

CHRIS HARDAKER ARCHITECTS

Bryngwilla Lodge Gledrid Oswestry
Shropshire SY10 7AY Tel: (01691) 671000

Drawing No: 307/03

Job: Alterations to Rhosdir Farm
New Brighton for Ms J. Lomax

Date: Dec' 2021

Title: Elevations as Existing

Scale: 1:75 & 1: 100 @ A3