




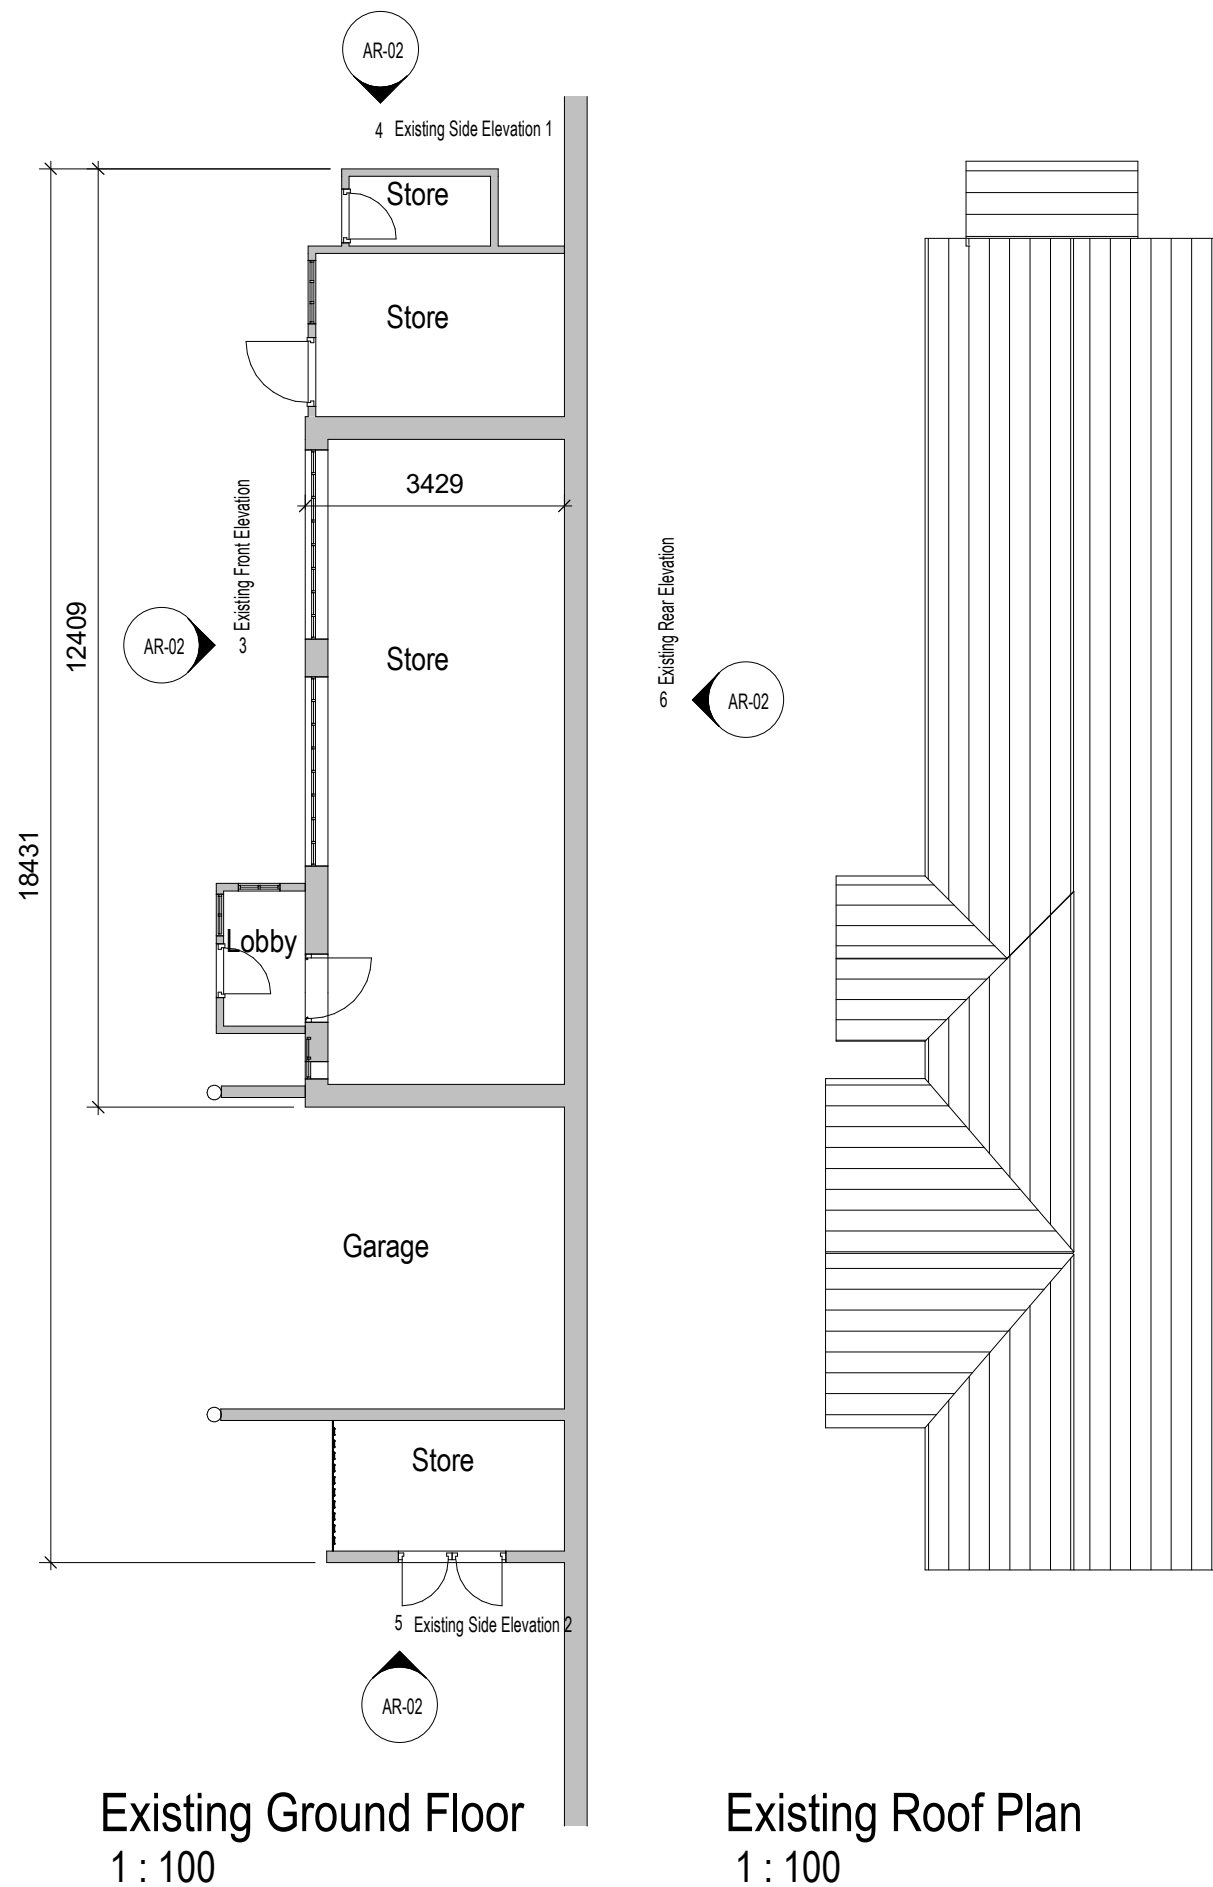


Existing Finishes:
Walls - Brickwork and timber panel cladding
Roof - Welsh slate
Windows - Single glazed timber painted white
Doors - Timber panel painted white

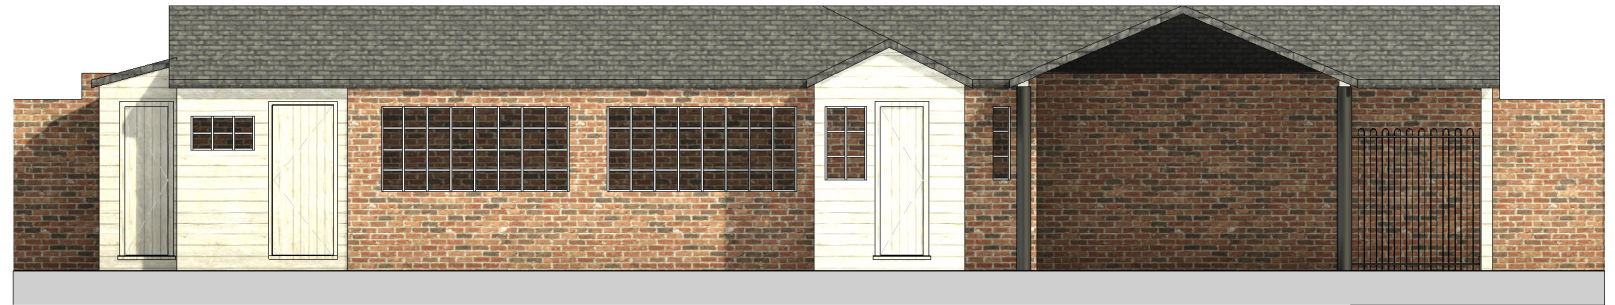


Existing Front Elevation
1 : 100

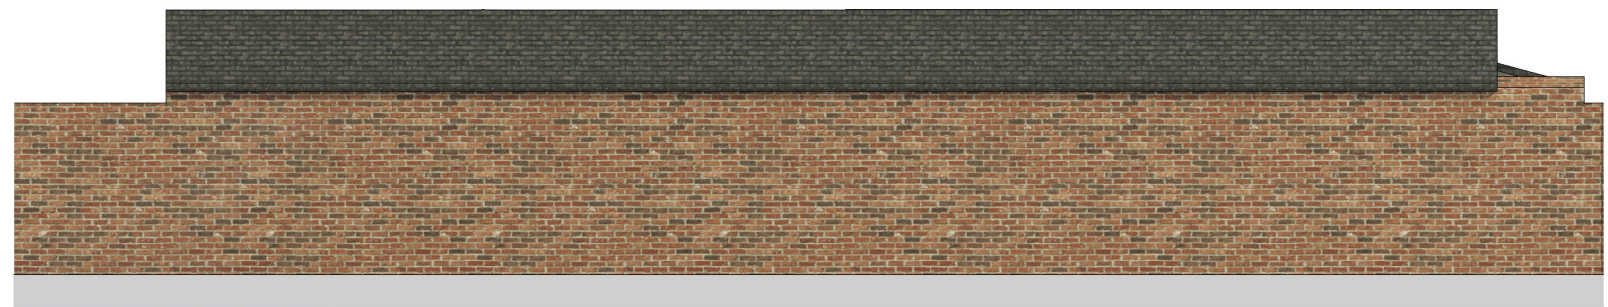

Existing Rear Elevation
1 : 100

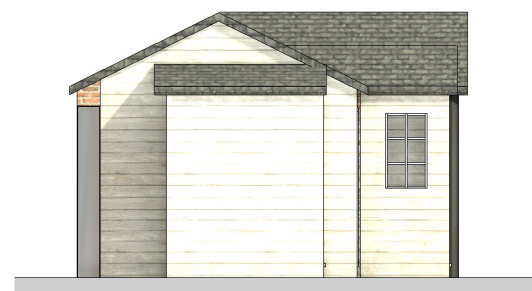


Existing Side Elevation 1
1 : 100

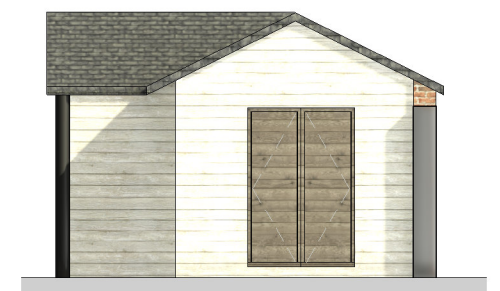

Existing Side Elevation 2
1 : 100



VISUAL SCALE 1:100 @ A3

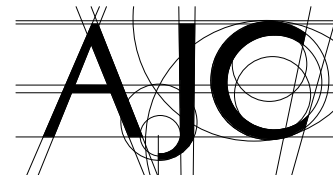

DRAWING No	AR-02	REVISION
DRAWING TITLE	Existing Plans & Elevations	
SCALE @ A3	1 : 100	
PROJECT TITLE	Proposed Extension Conversion of Outbuilding to Summer House at Mulberry House, Burton, Wrexham, LL120HU	
CLIENT	Dr & Mrs Salmoraghi	