



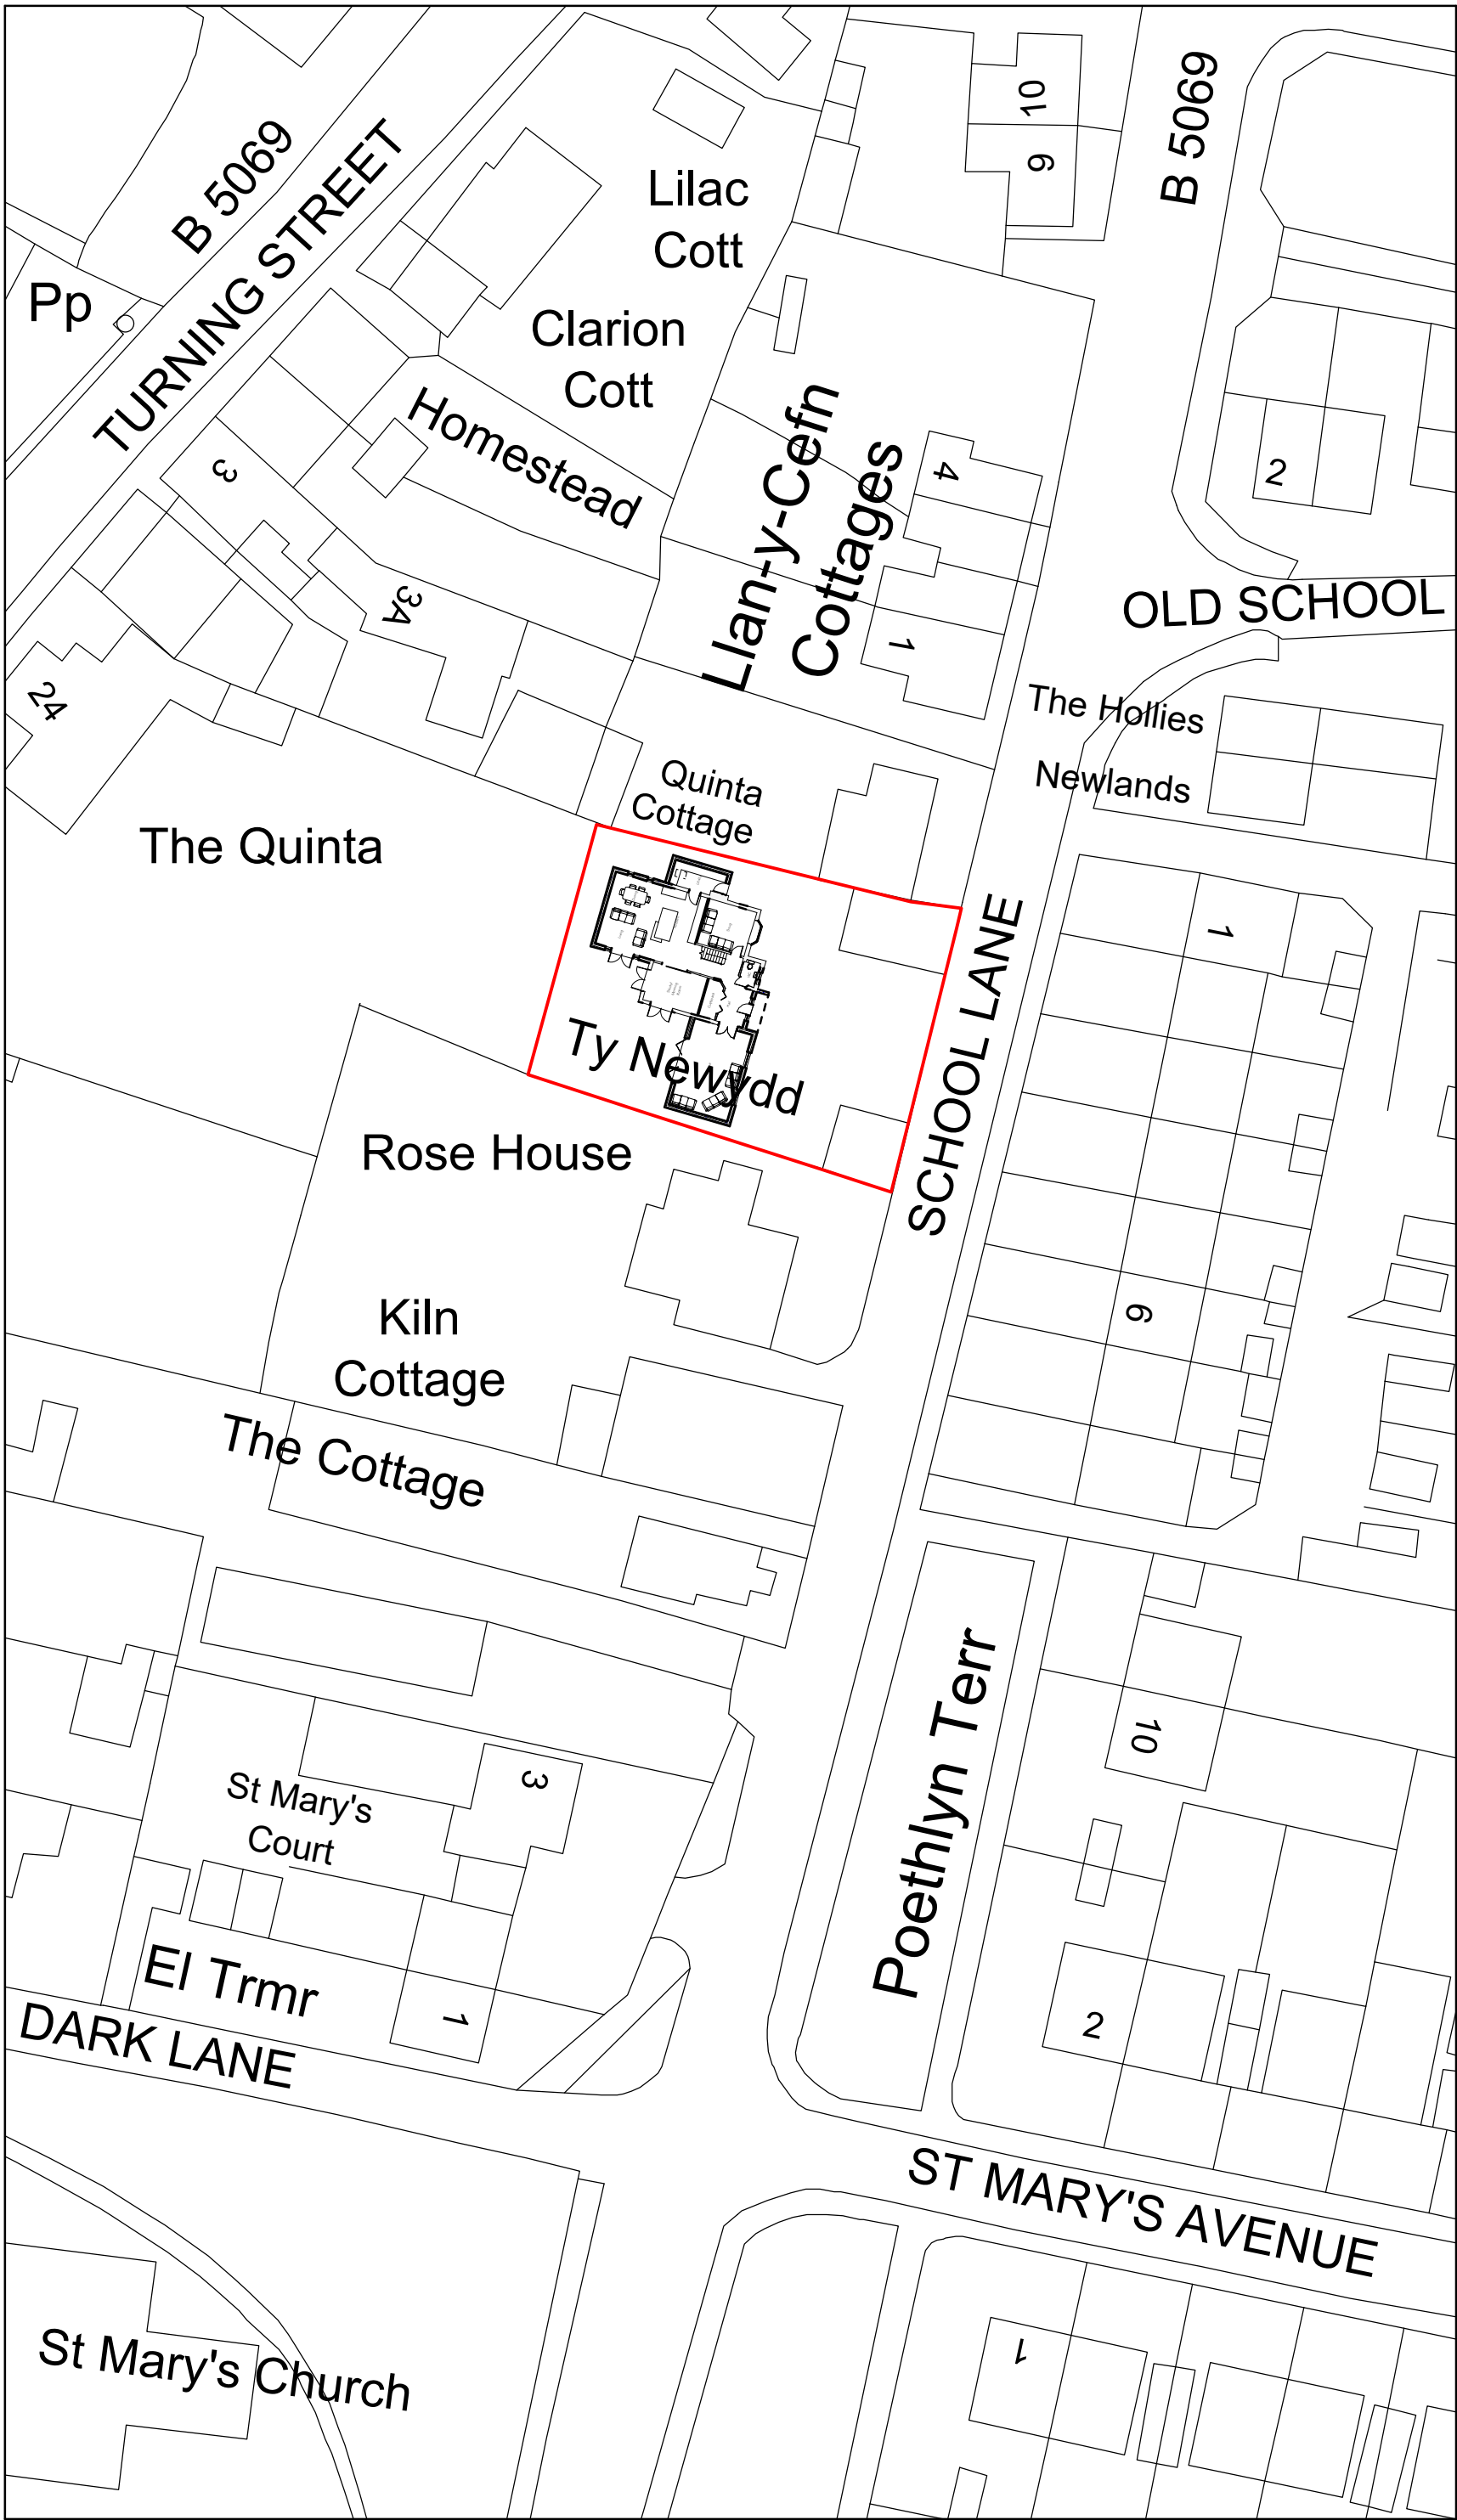

Site Plan 1:500

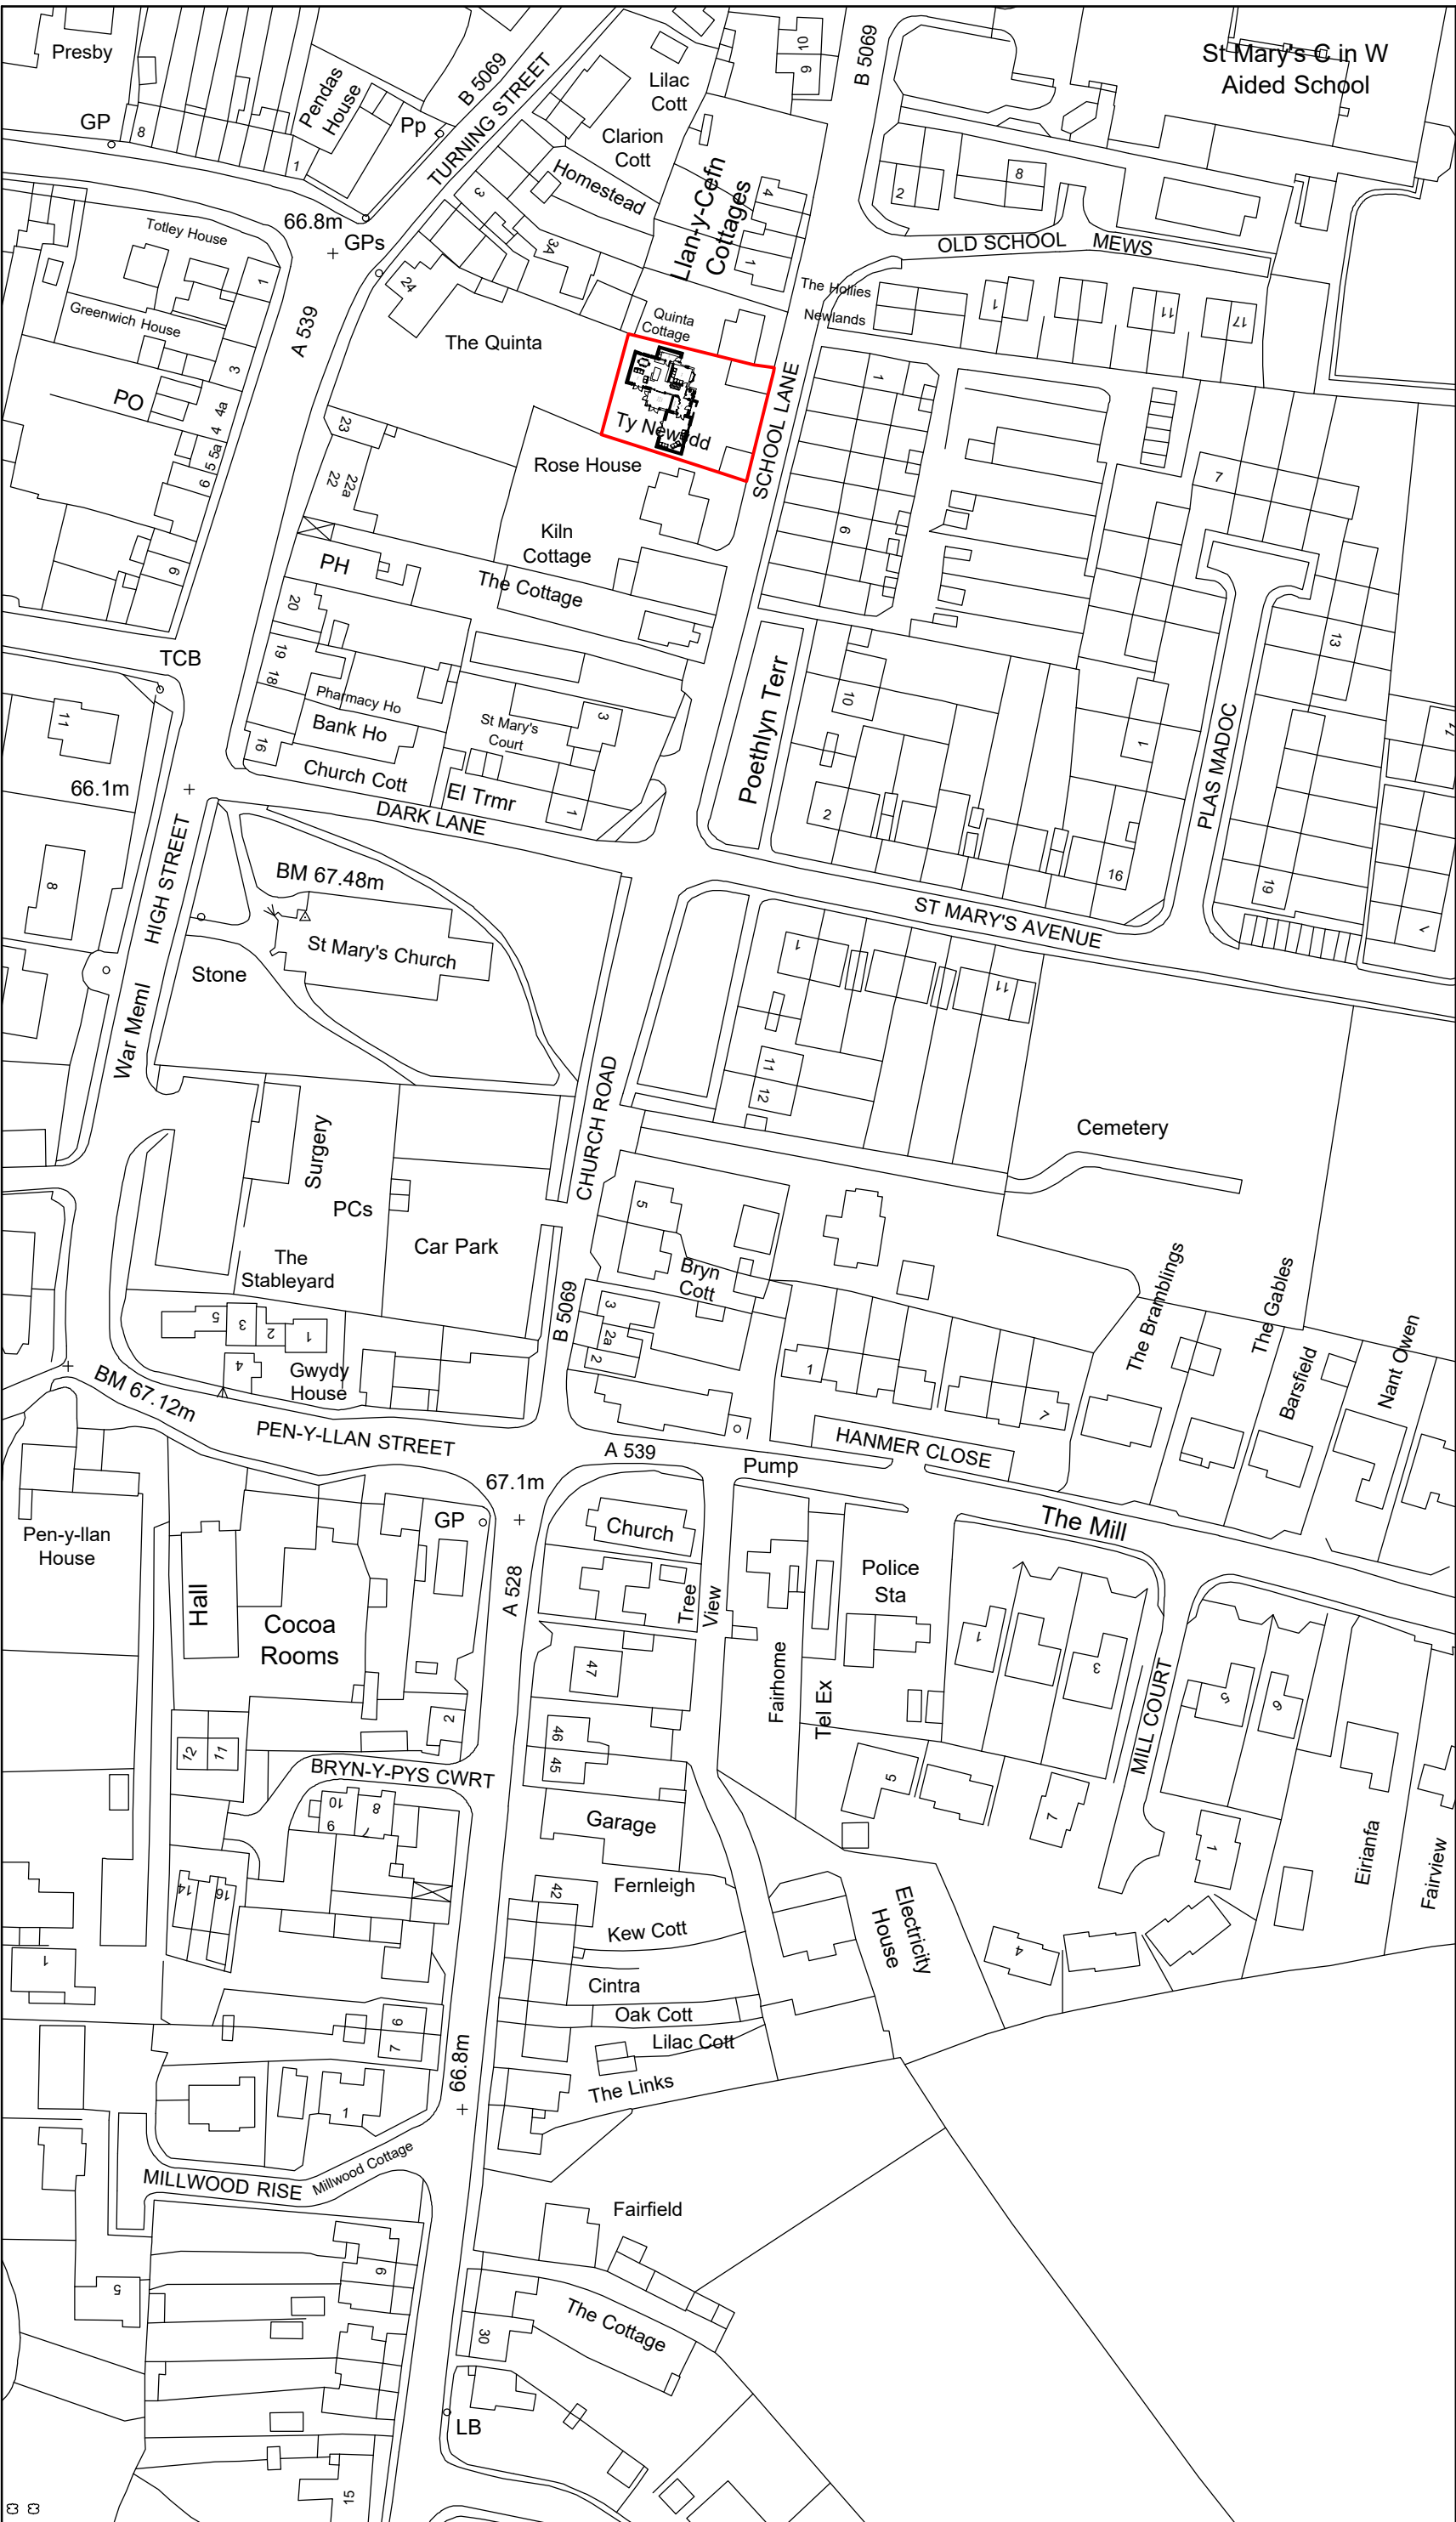

Location Plan 1:1250

Key

Application Site

B	12/2022	Update	D.J.E
A	07/2022	Design Update	AV
Rev	Date	Detail	Initial

Project:

Extension and Alterations to Ty Newydd, School Lane Overton, Wrexham

Title: Site & Location Plan	Scale: (A2) 1:500 & 1:1250
---	--

Drawn By: D.J.Edwards	Date: Nov 2021
Drawing No: W175/005	Sheet: 1 of 1

Office 3K4,
Redwither Business Tower,
Wrexham. LL13 9XT
Tel: 01978 356500
www.blueprintarchitectural.com
© copyright all rights reserved