



Location Plan

Scale: 1 : 1250

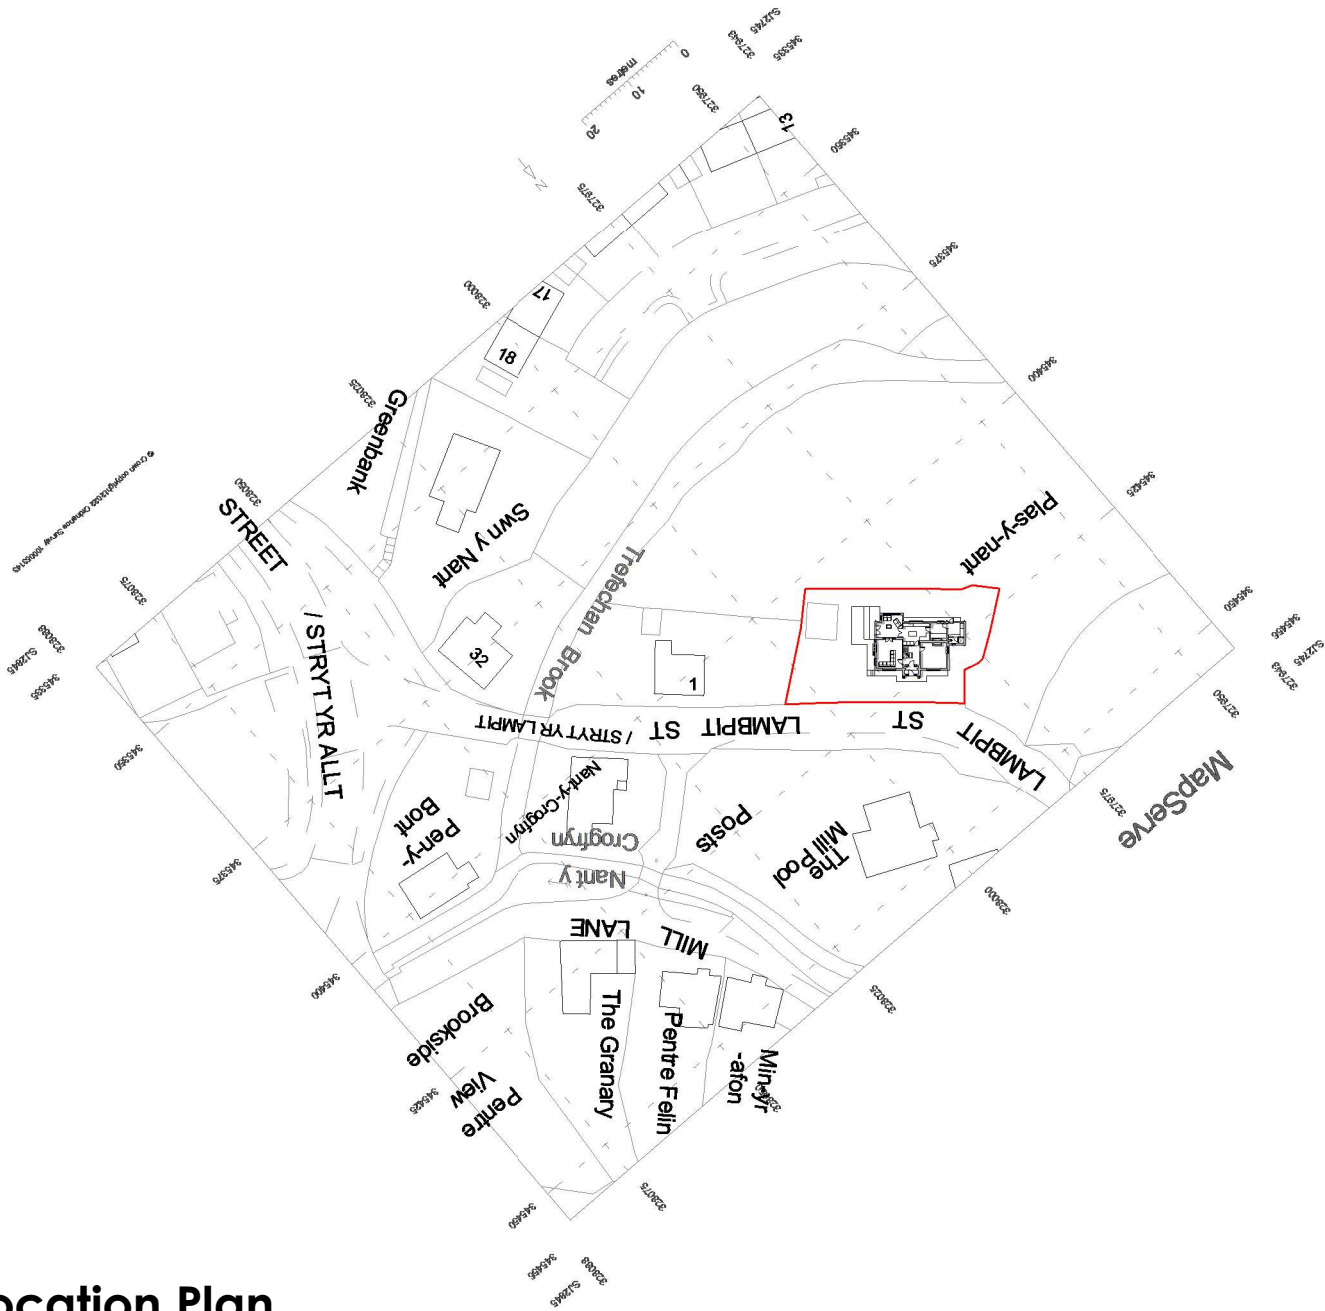

Site Plan

Scale: 1 : 200

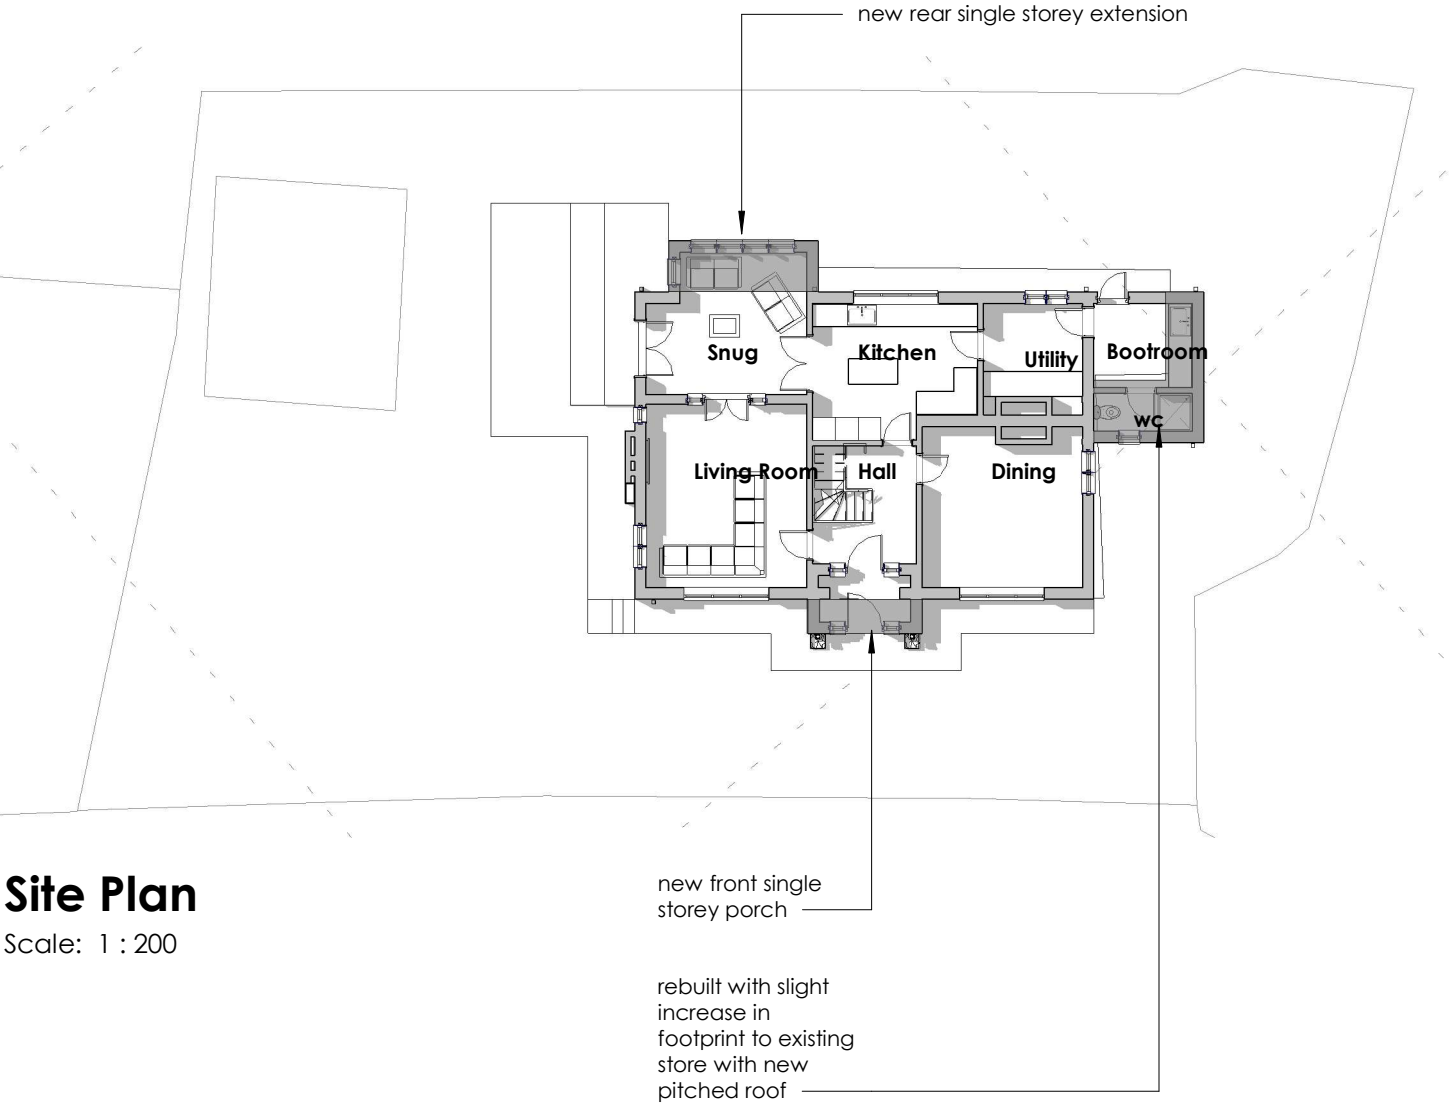

No.	Description	Date	 <i>Glenn Cavill</i> Design For Life Glenn Cavill Ltd - Architectural Designer www.glenncavill.com GENERAL NOTE: This drawing is for planning purposes only and not for construction. Any discrepancies should be highlighted and reported accordingly. Full copyright is to Glenn Cavill Ltd and any use by a third party should be via prior written agreement with Glenn Cavill Ltd.	PROJECT		CLIENT		
						G Nichols		
						Date Issue Date	Project number 2359	Scale (@ A3) As indicated
						Drawn by: GC	DRAWING NUMBER	
							P200	
						Location and site plan		REV